

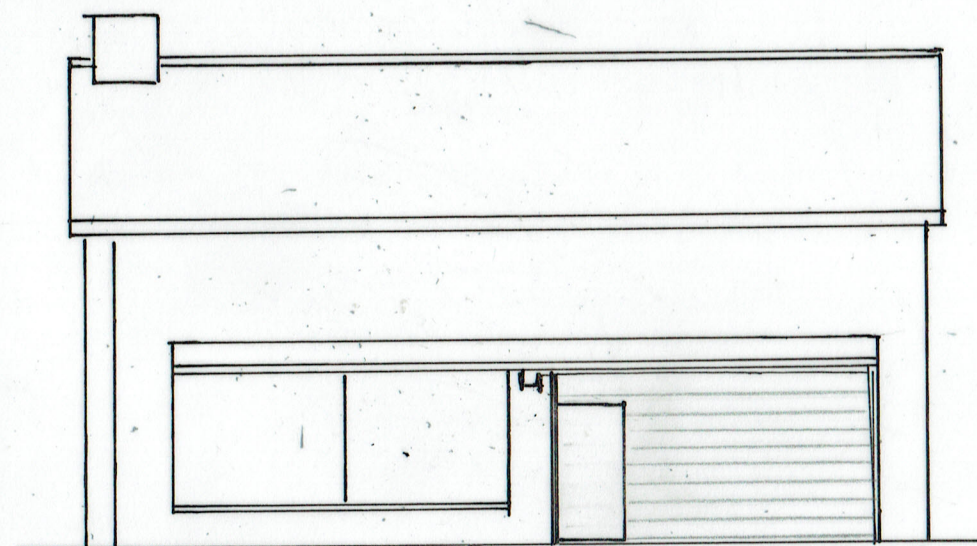


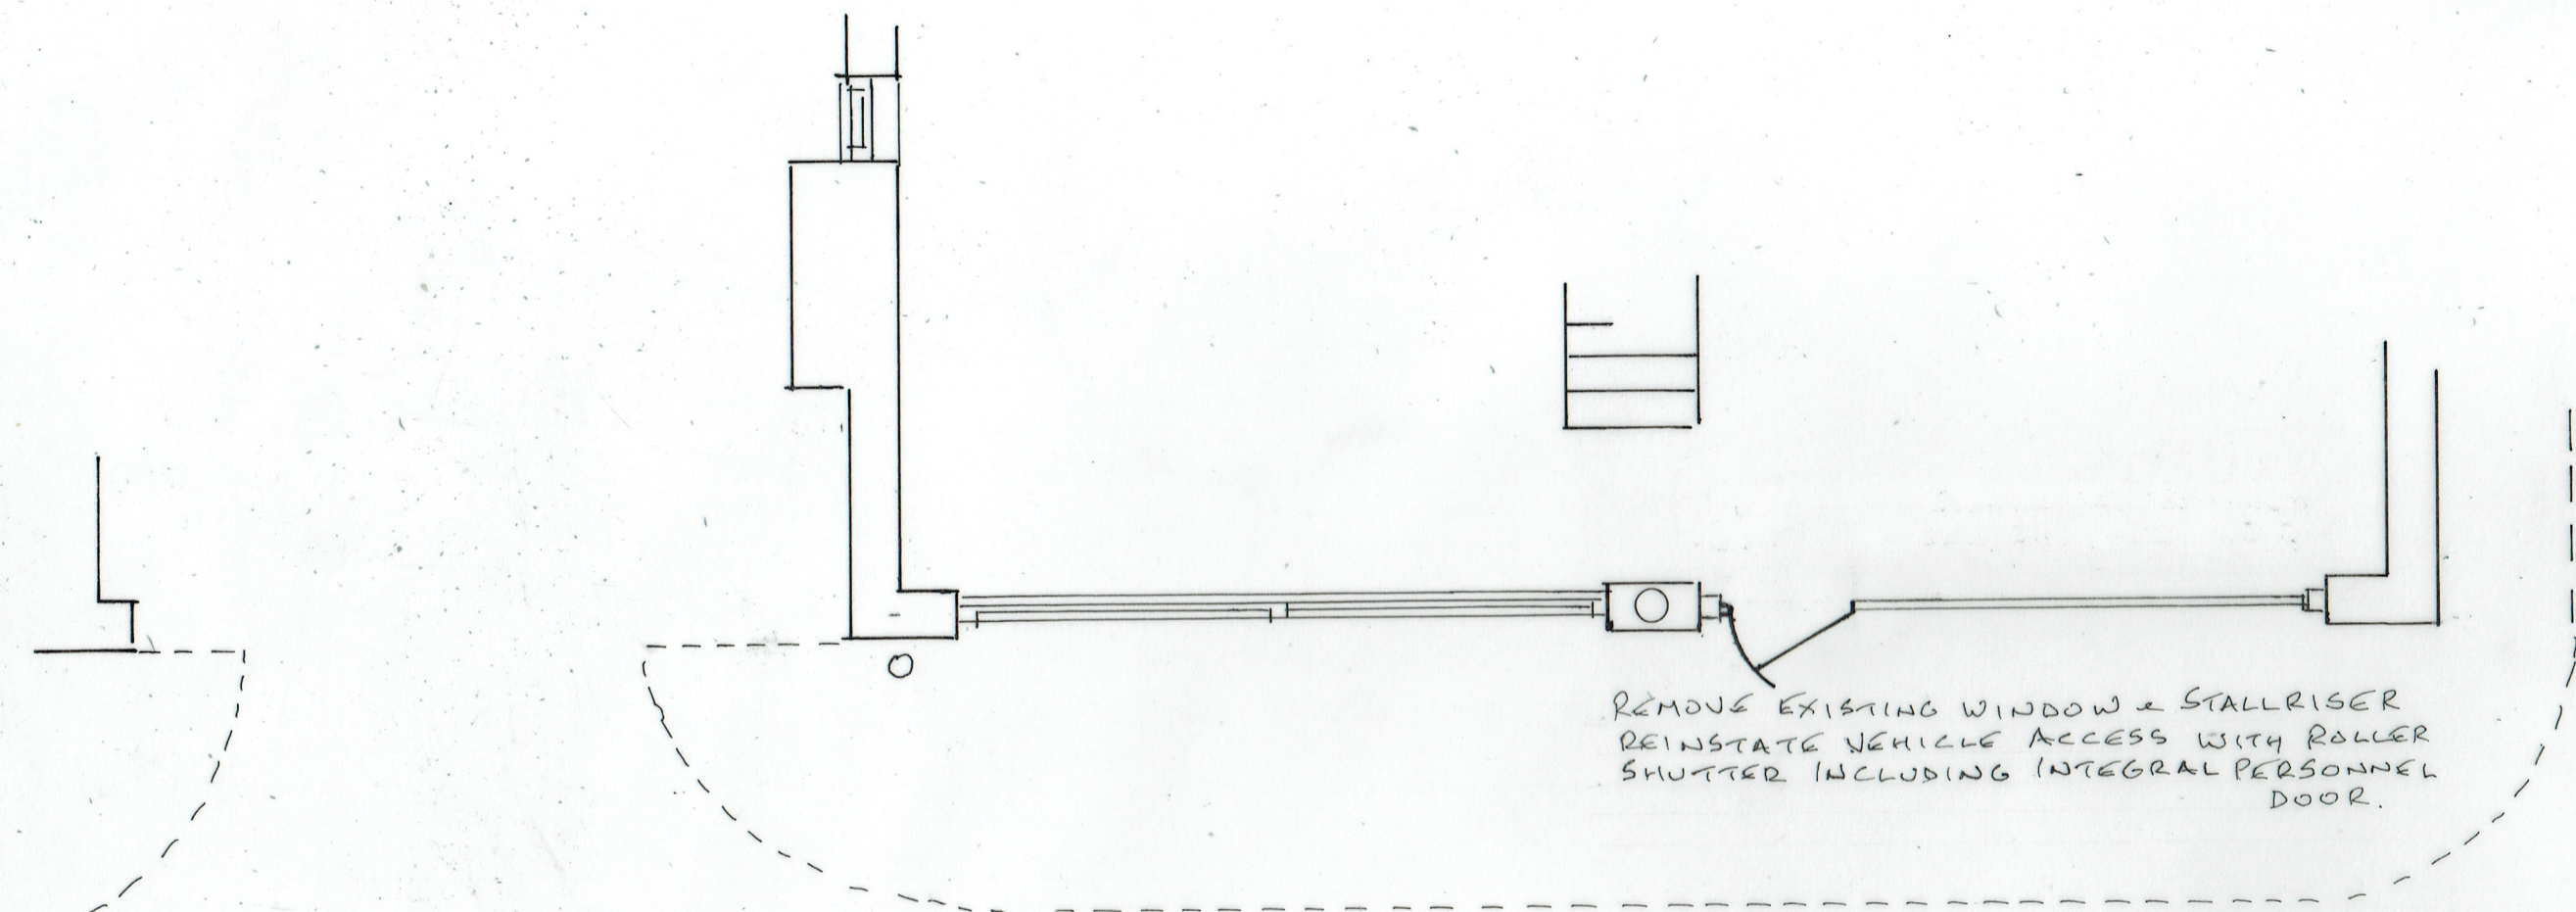

FRONT ELEVATION

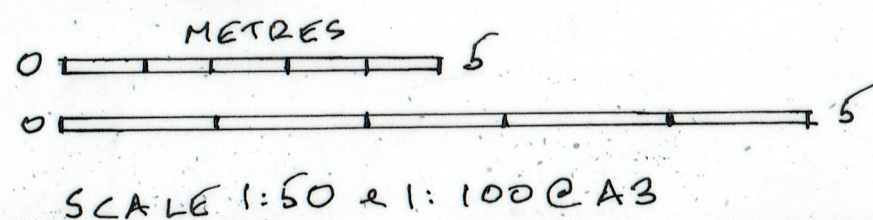

2A PROPOSED PLAN

20/07/2024 - PERSONNEL DOOR ADDED
17/06/2024

24/775/02A

REINSTATEMENT OF DOOR
MAYFIELD GARAGE, ELDON STREET, BURY BL9 5AZ