


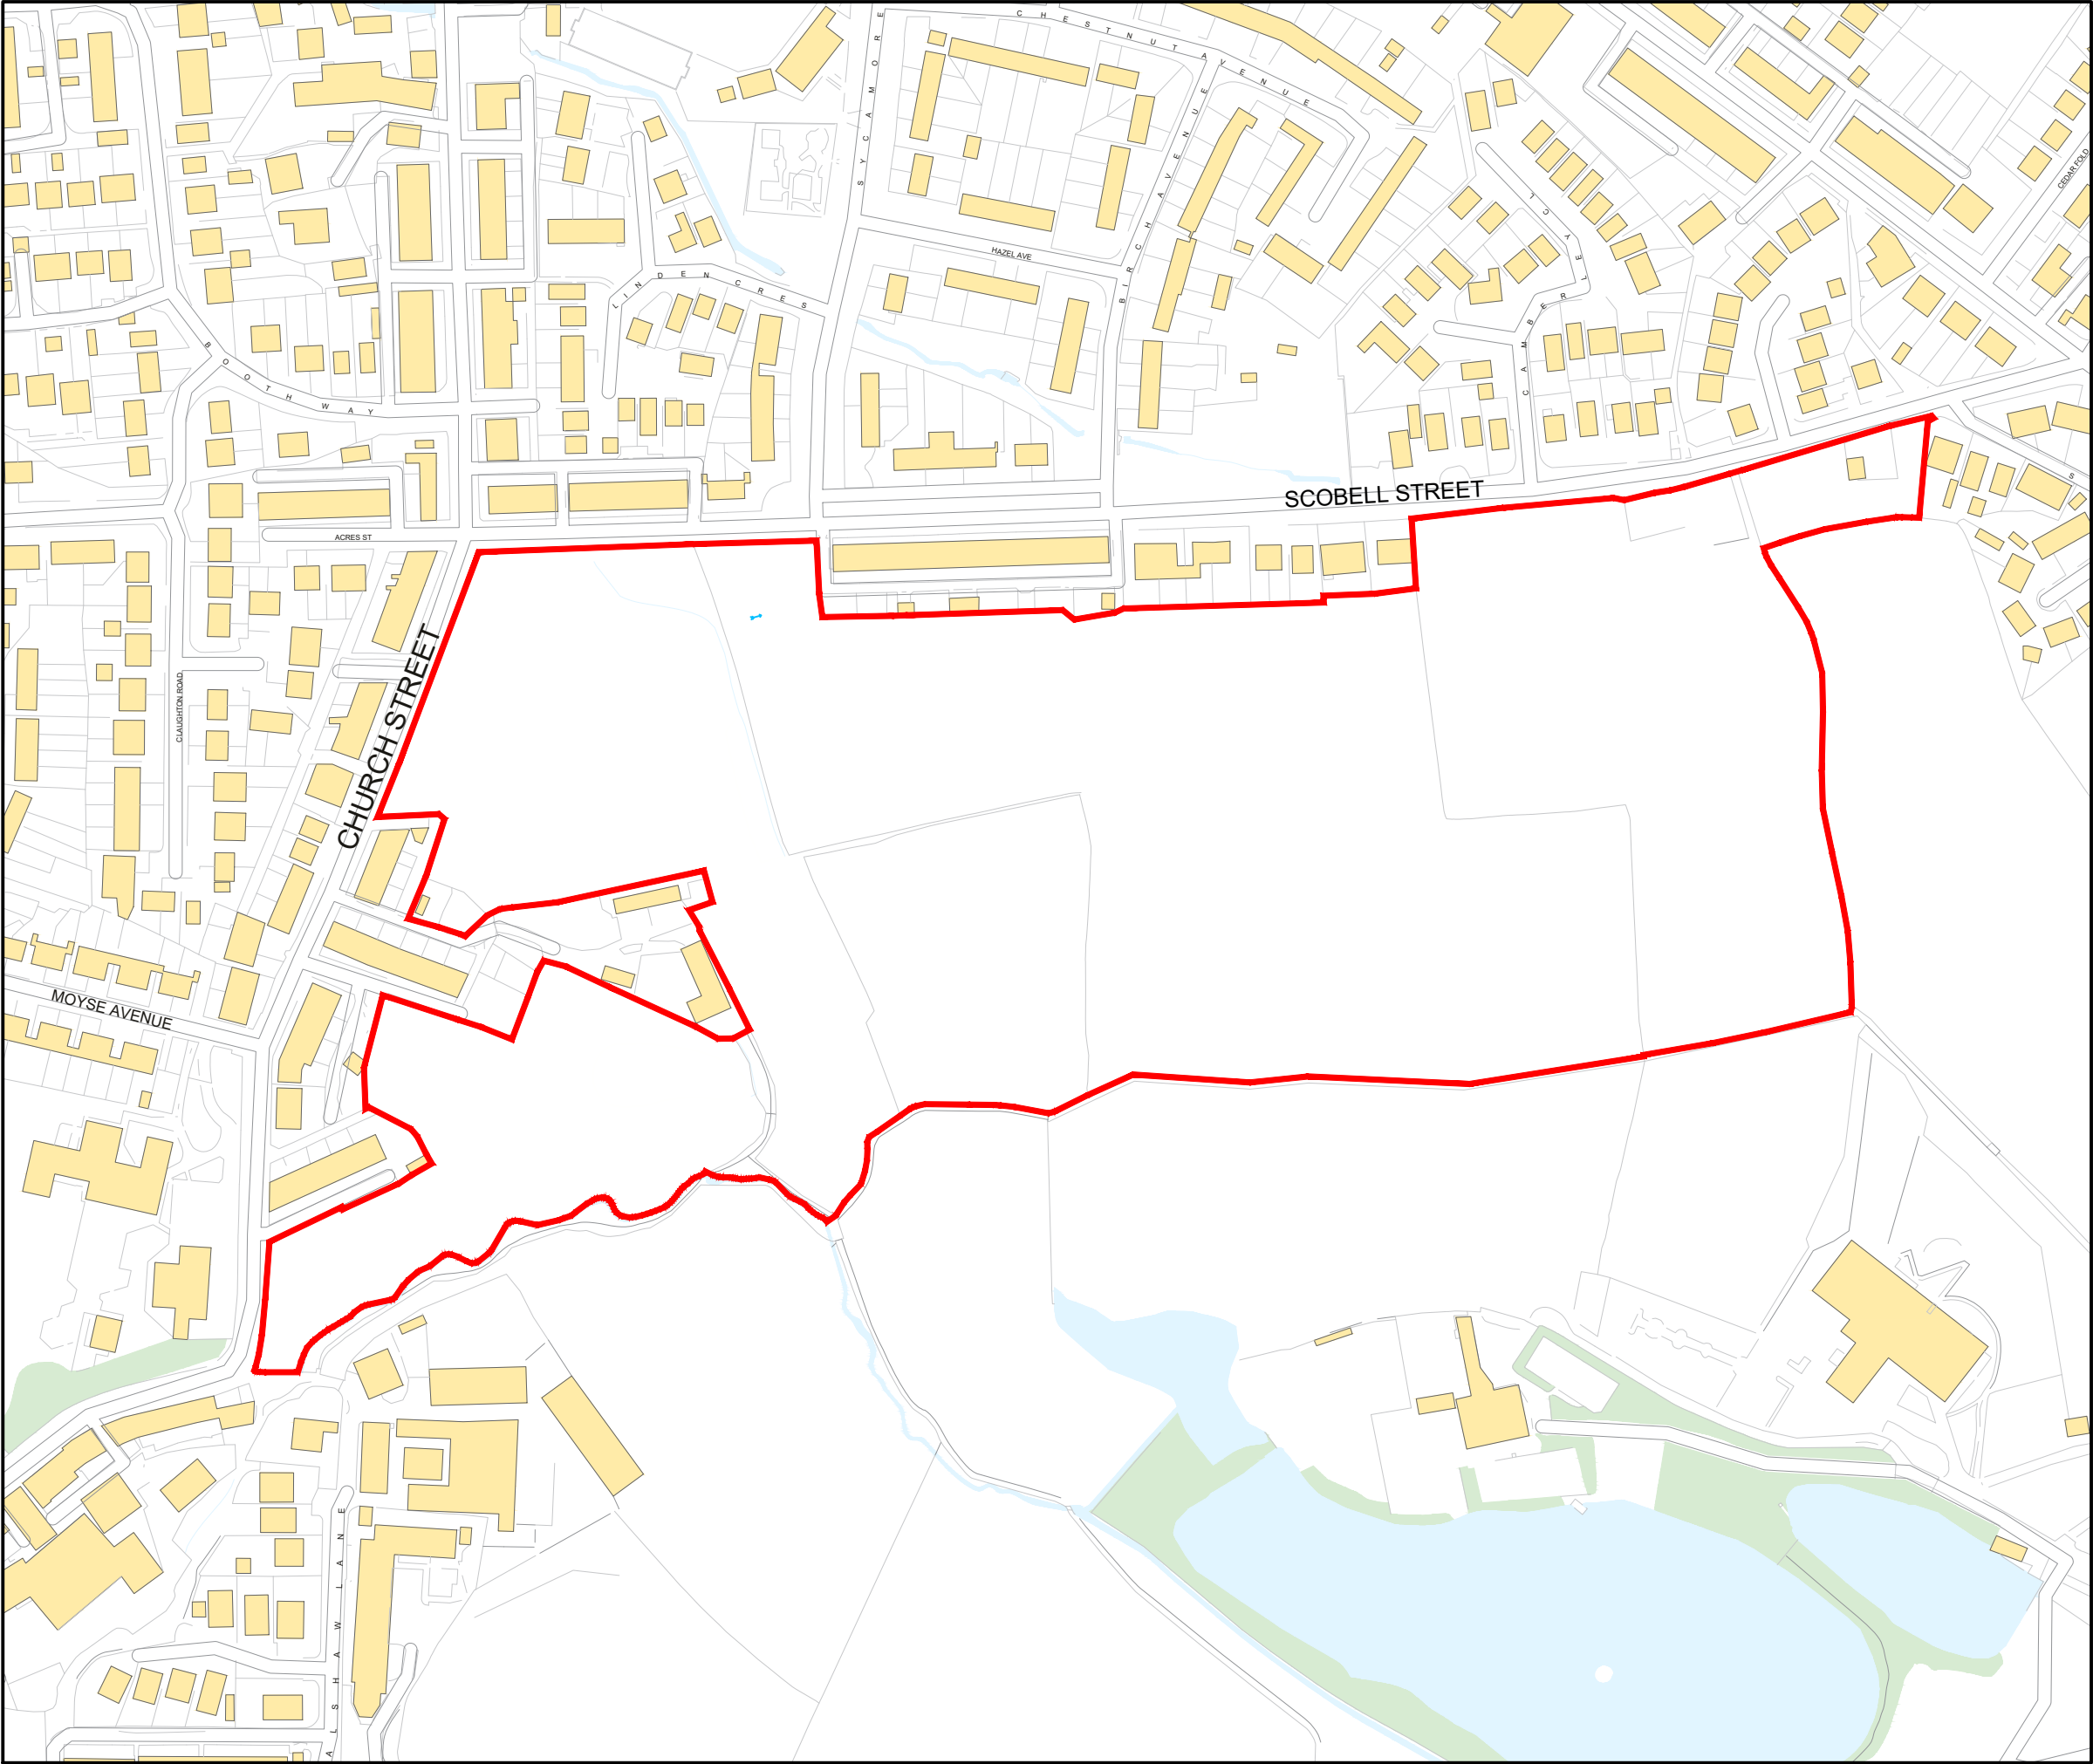

 Site Boundary (c.11.3ha)

Figure 1

Project
Walshaw

Drawing Title
Site Boundary (Wain Estates)

Date	Scale	Drawn by	Check by
22.02.24	1:2500	AT	-
Project No	Drawing No	Revision	
333100672	DWG01	-	

**Stantec**

Stantec UK Limited
10th Floor
Bank House
8 Cherry Street
Birmingham
B2 5AL
T: 0121 633 2900
stantec.com/uk

