
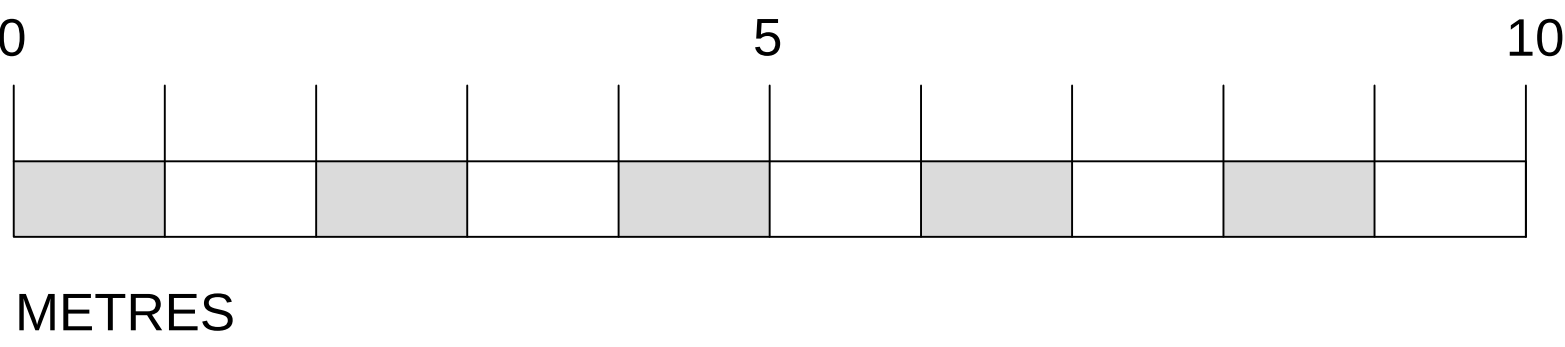
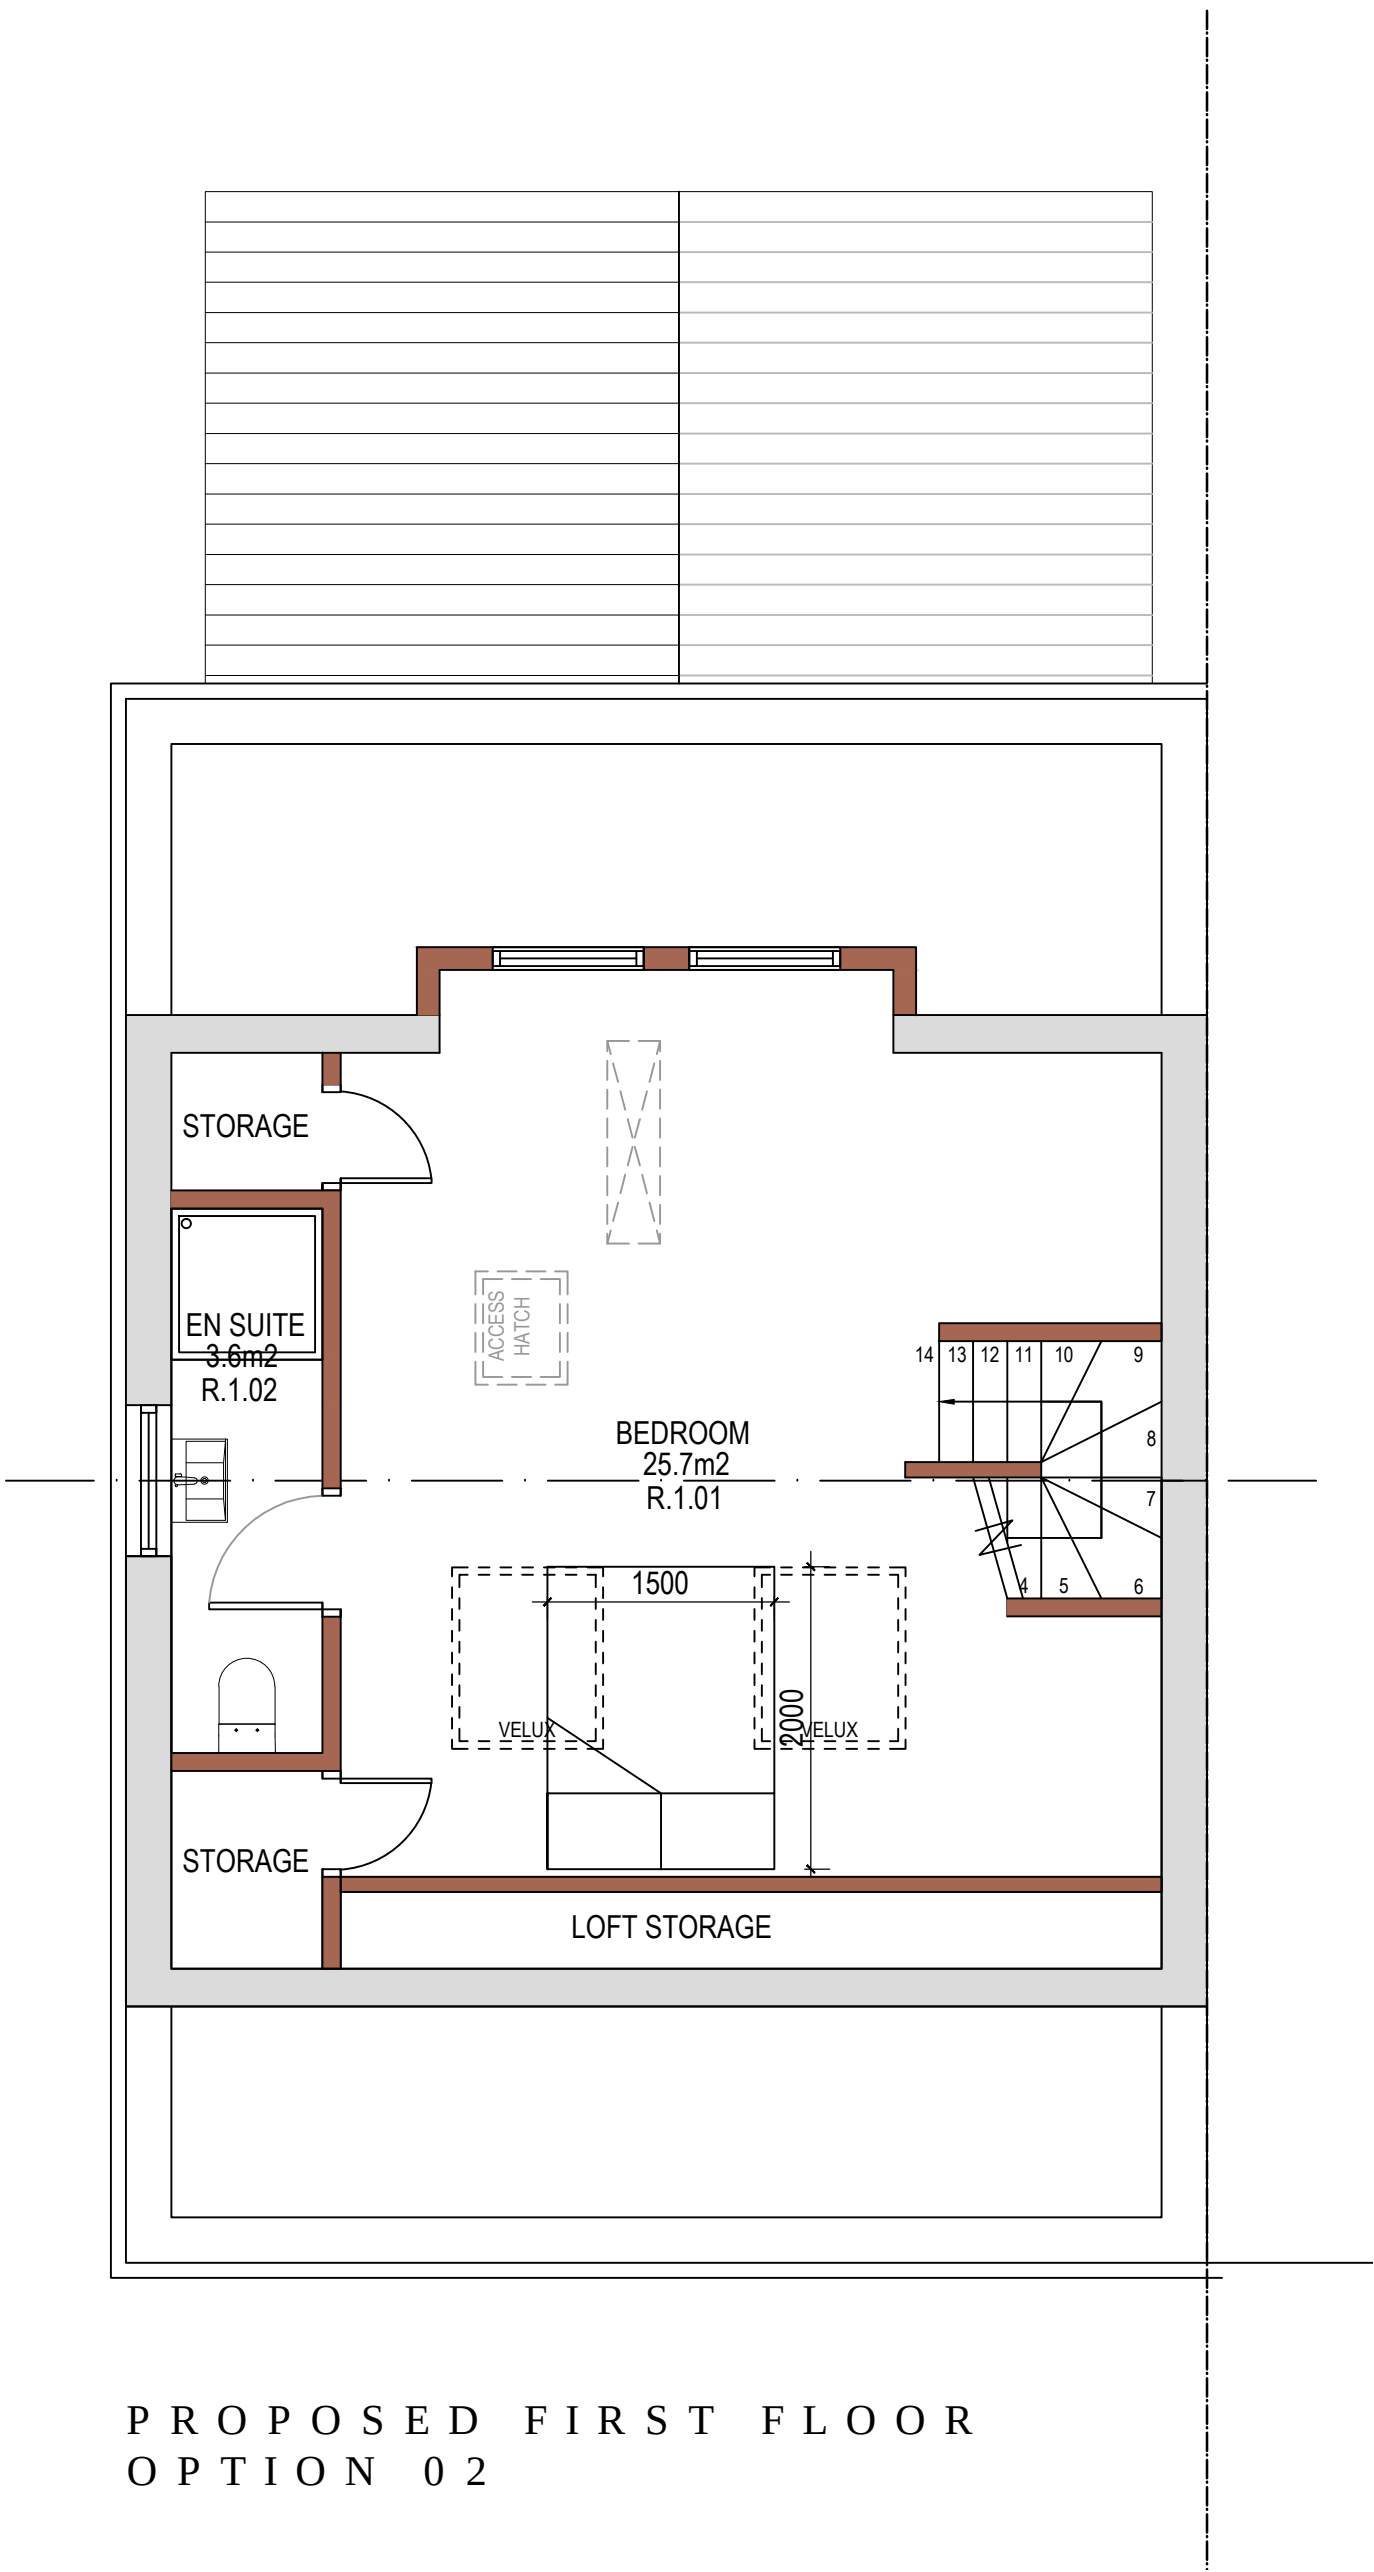


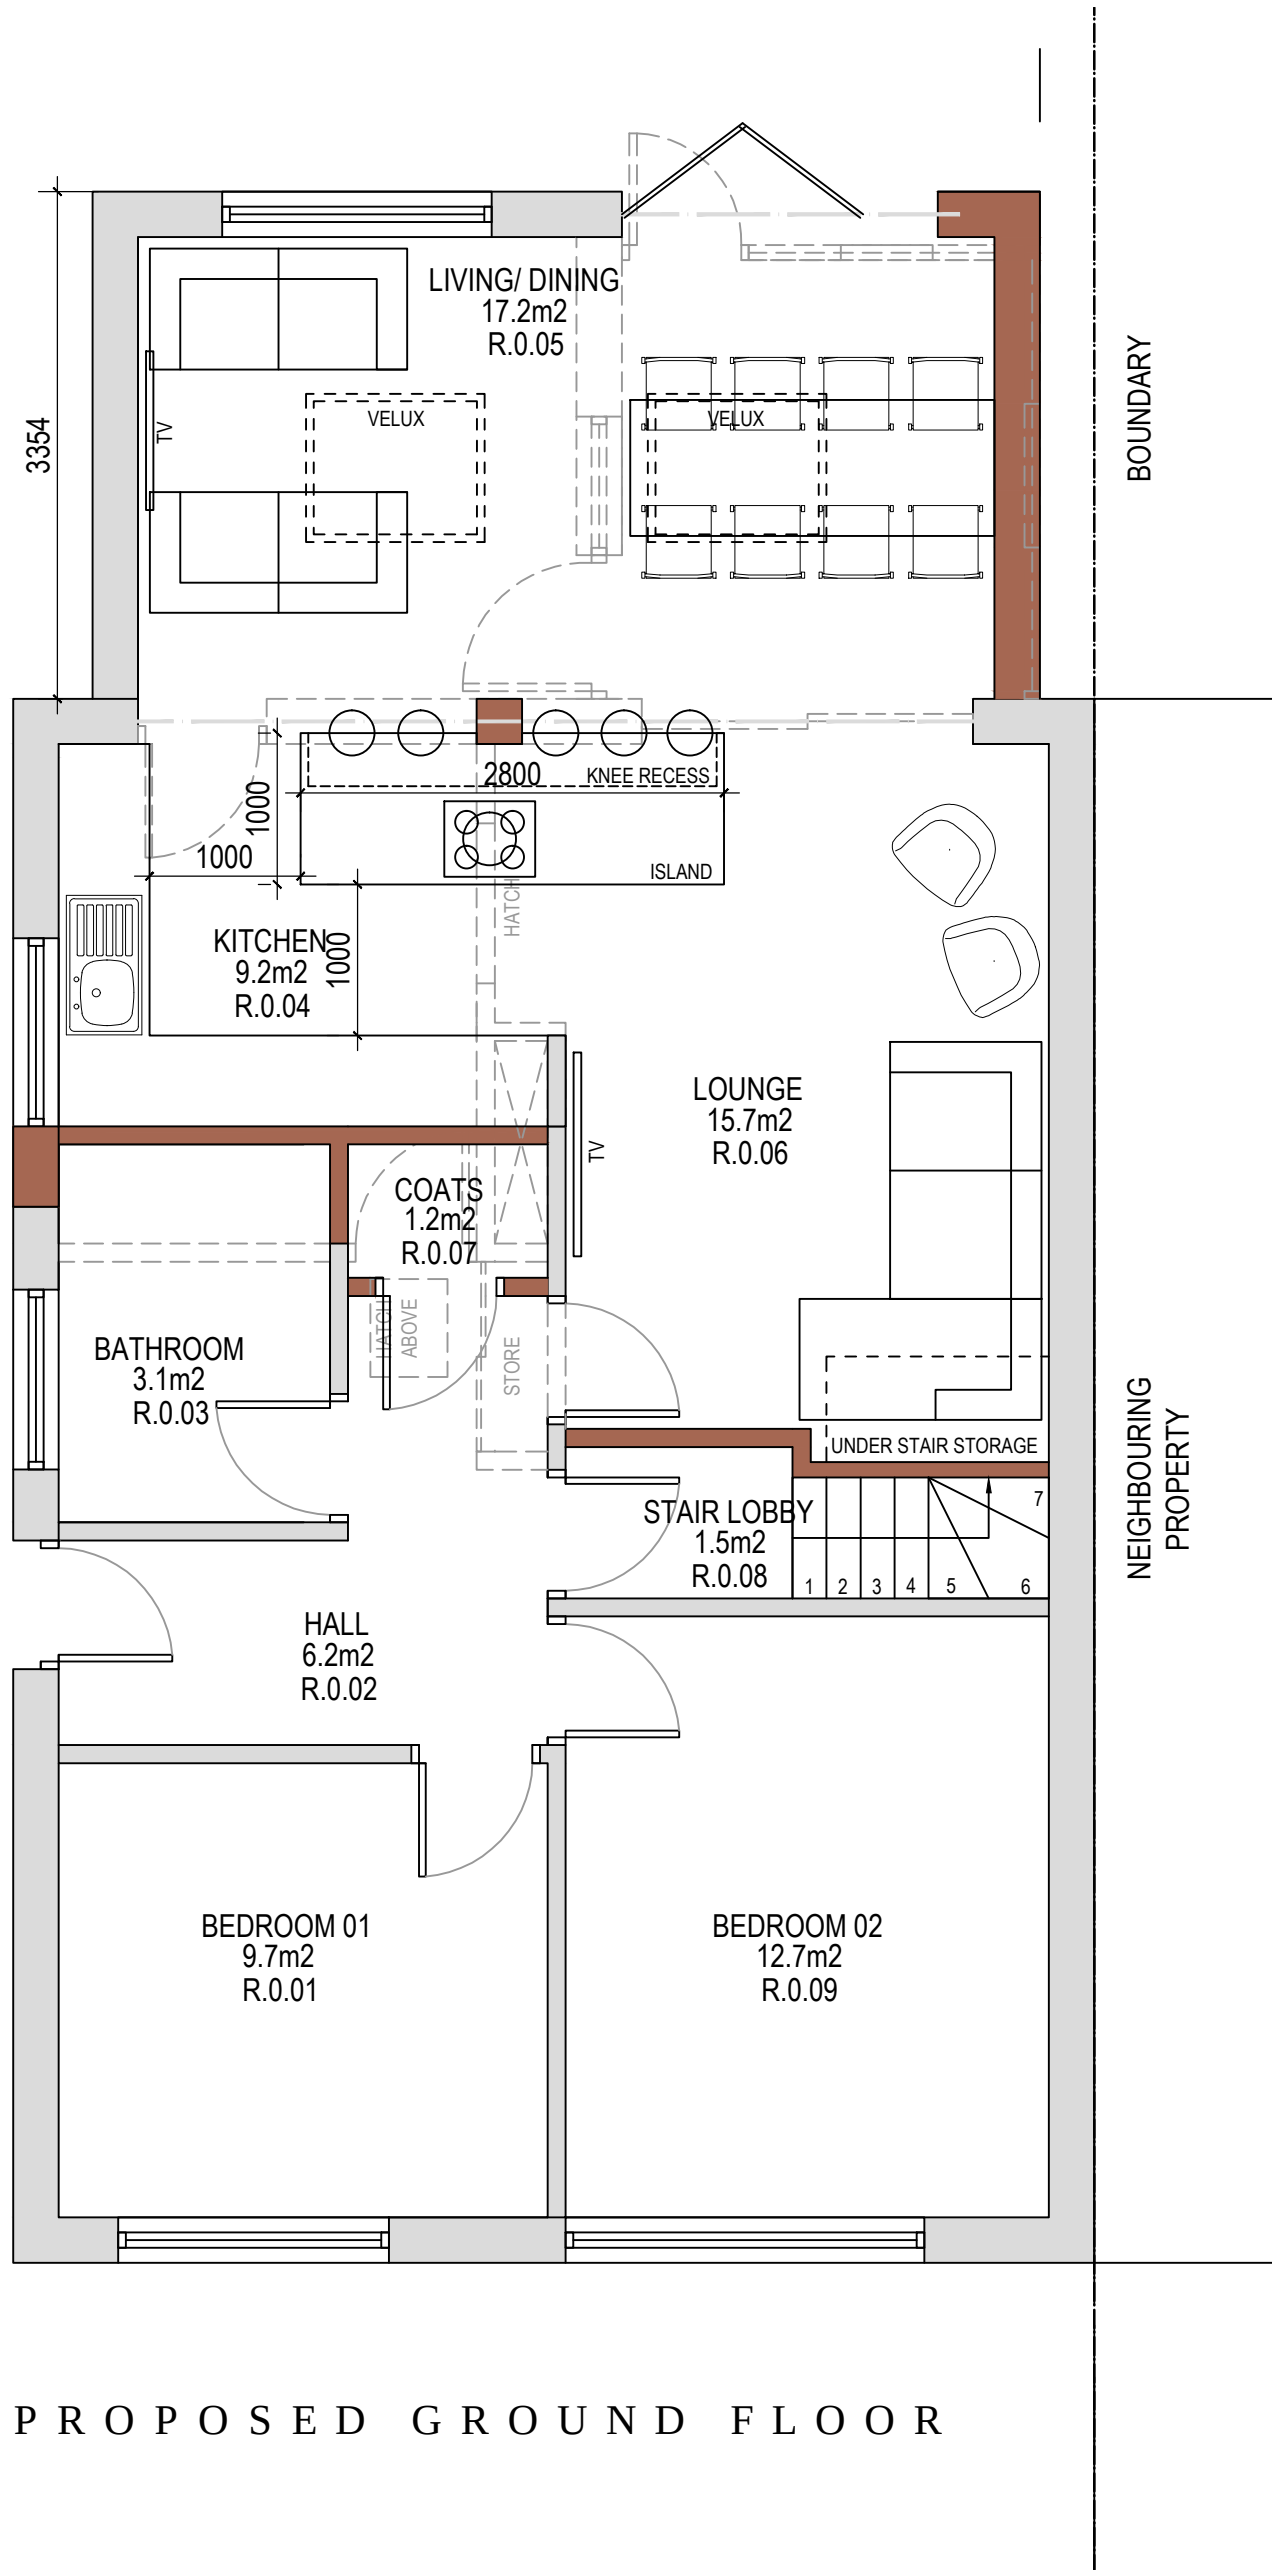

Notes:

- This drawing is copyright.
- Do not scale dimensions from this drawing.
- This drawing is to be read in conjunction with all other relevant drawings.
- All discrepancies on this drawing are to be reported to the architect.
- Do not modify any element of this drawing.
- Use drawing only for purpose(s) issued.

North Sign / Key Plan

----- DEMOLITION

----- INDICATIVE STRUCTURAL STEEL

NEW WALLS

EXISTING WALLS

The following external model files are included within this drawing:

Rev	Rev /	Rev /	Rev /	Rev /
--	ER			

Belvedere Design

Client

Mr. & Mrs. Brabbing

Project

32 Sunningdale Avenue

Drawing Title

PROPOSED PLANS

Job Number	Drawing Originated Date	
5056	08/10/22	
Scale@A1 or Scale@A3	Purpose	
1 : 50 1 : 100	CONCEPT	
Drawing Number	Revision	
PL(20)002	/	