

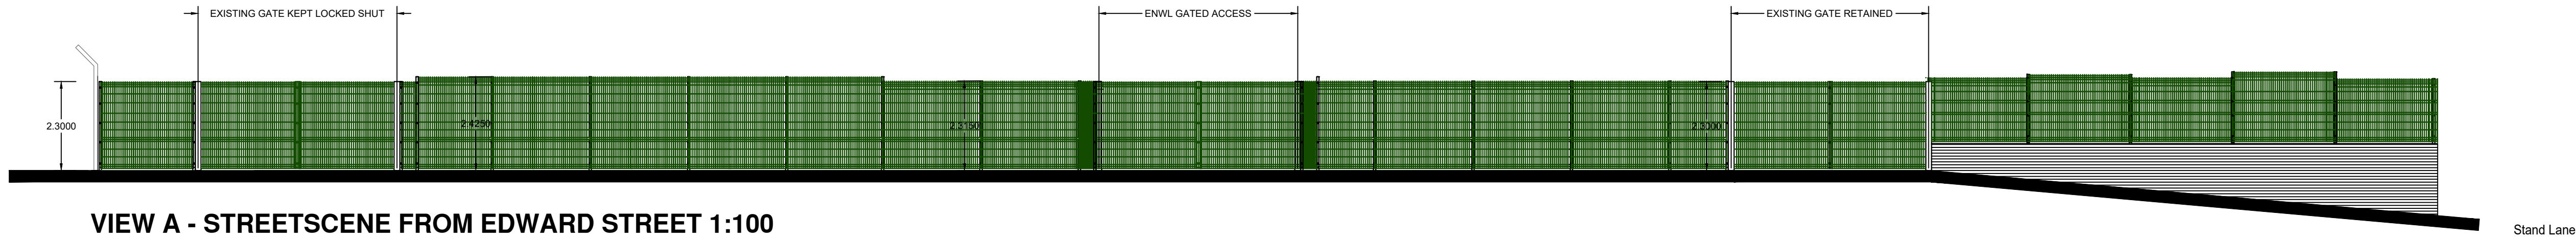



Copyright reserved to 24k Design and may not be reproduced without prior written consent. This drawing is subject to the accuracy of the information provided. Any errors, omissions, or changes are the responsibility of the client. The client and contractor shall check the accuracy of the drawing is correct, including any necessary permits, approvals and any other relevant legal or other requirements.

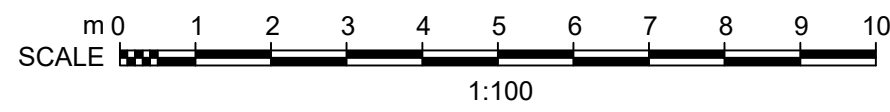



VIEW A - STREETSCENE FROM EDWARD STREET 1:100

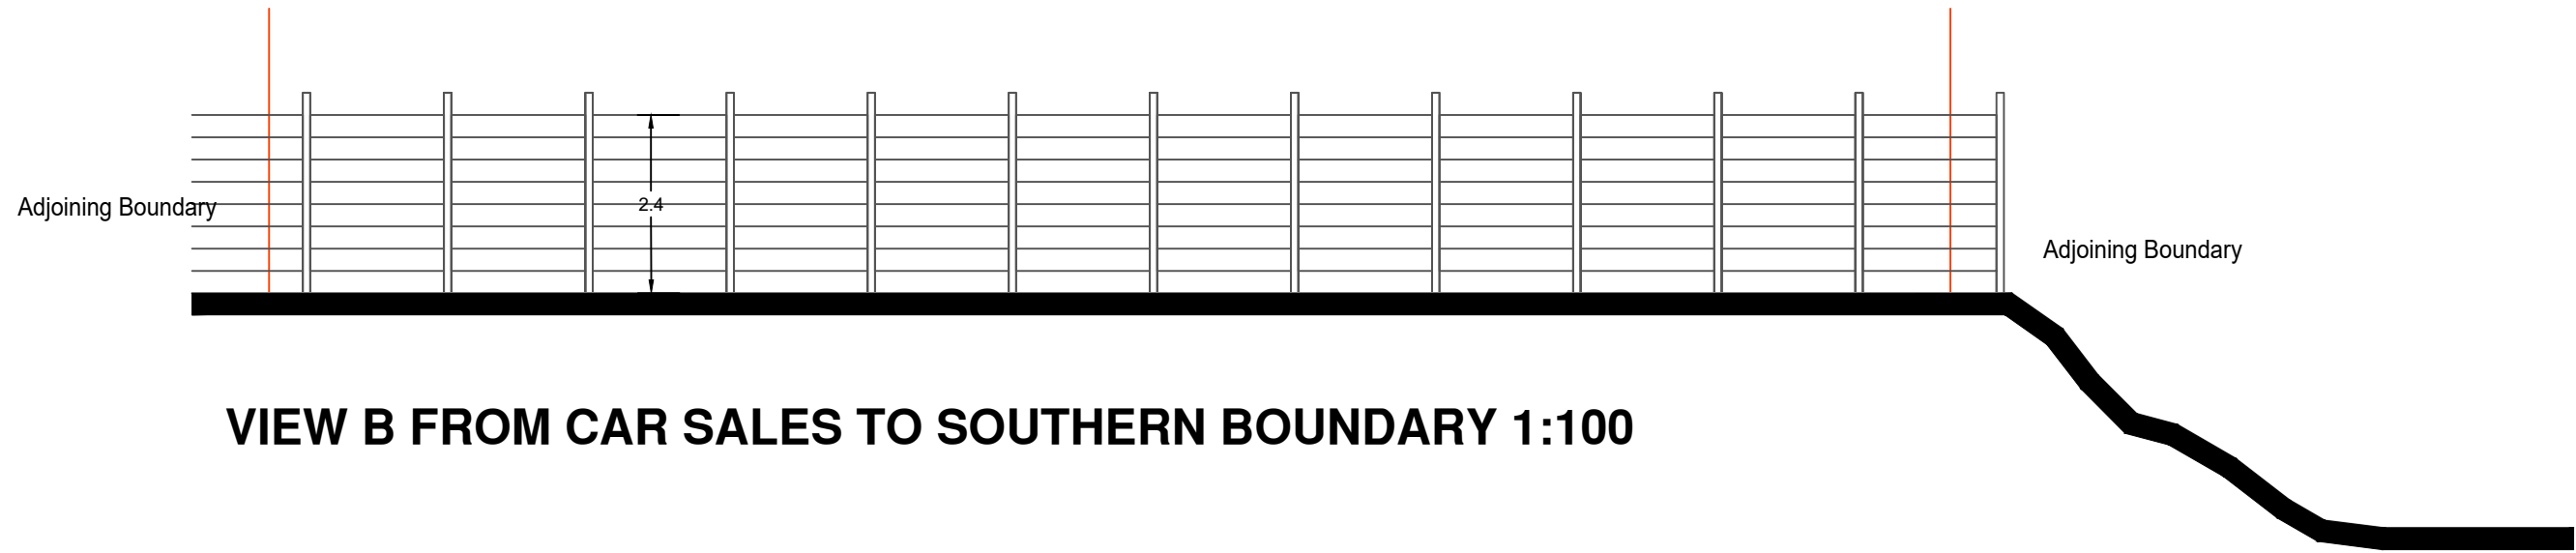

VIEW B FROM CAR SALES TO SOUTHERN BOUNDARY 1:100

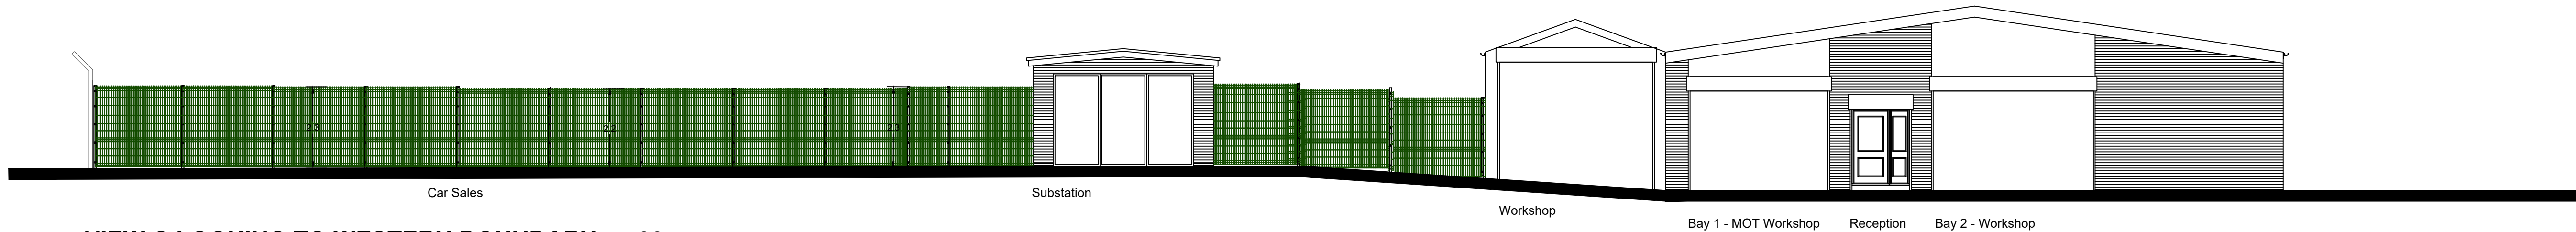

VIEW C LOOKING TO WESTERN BOUNDARY 1:100

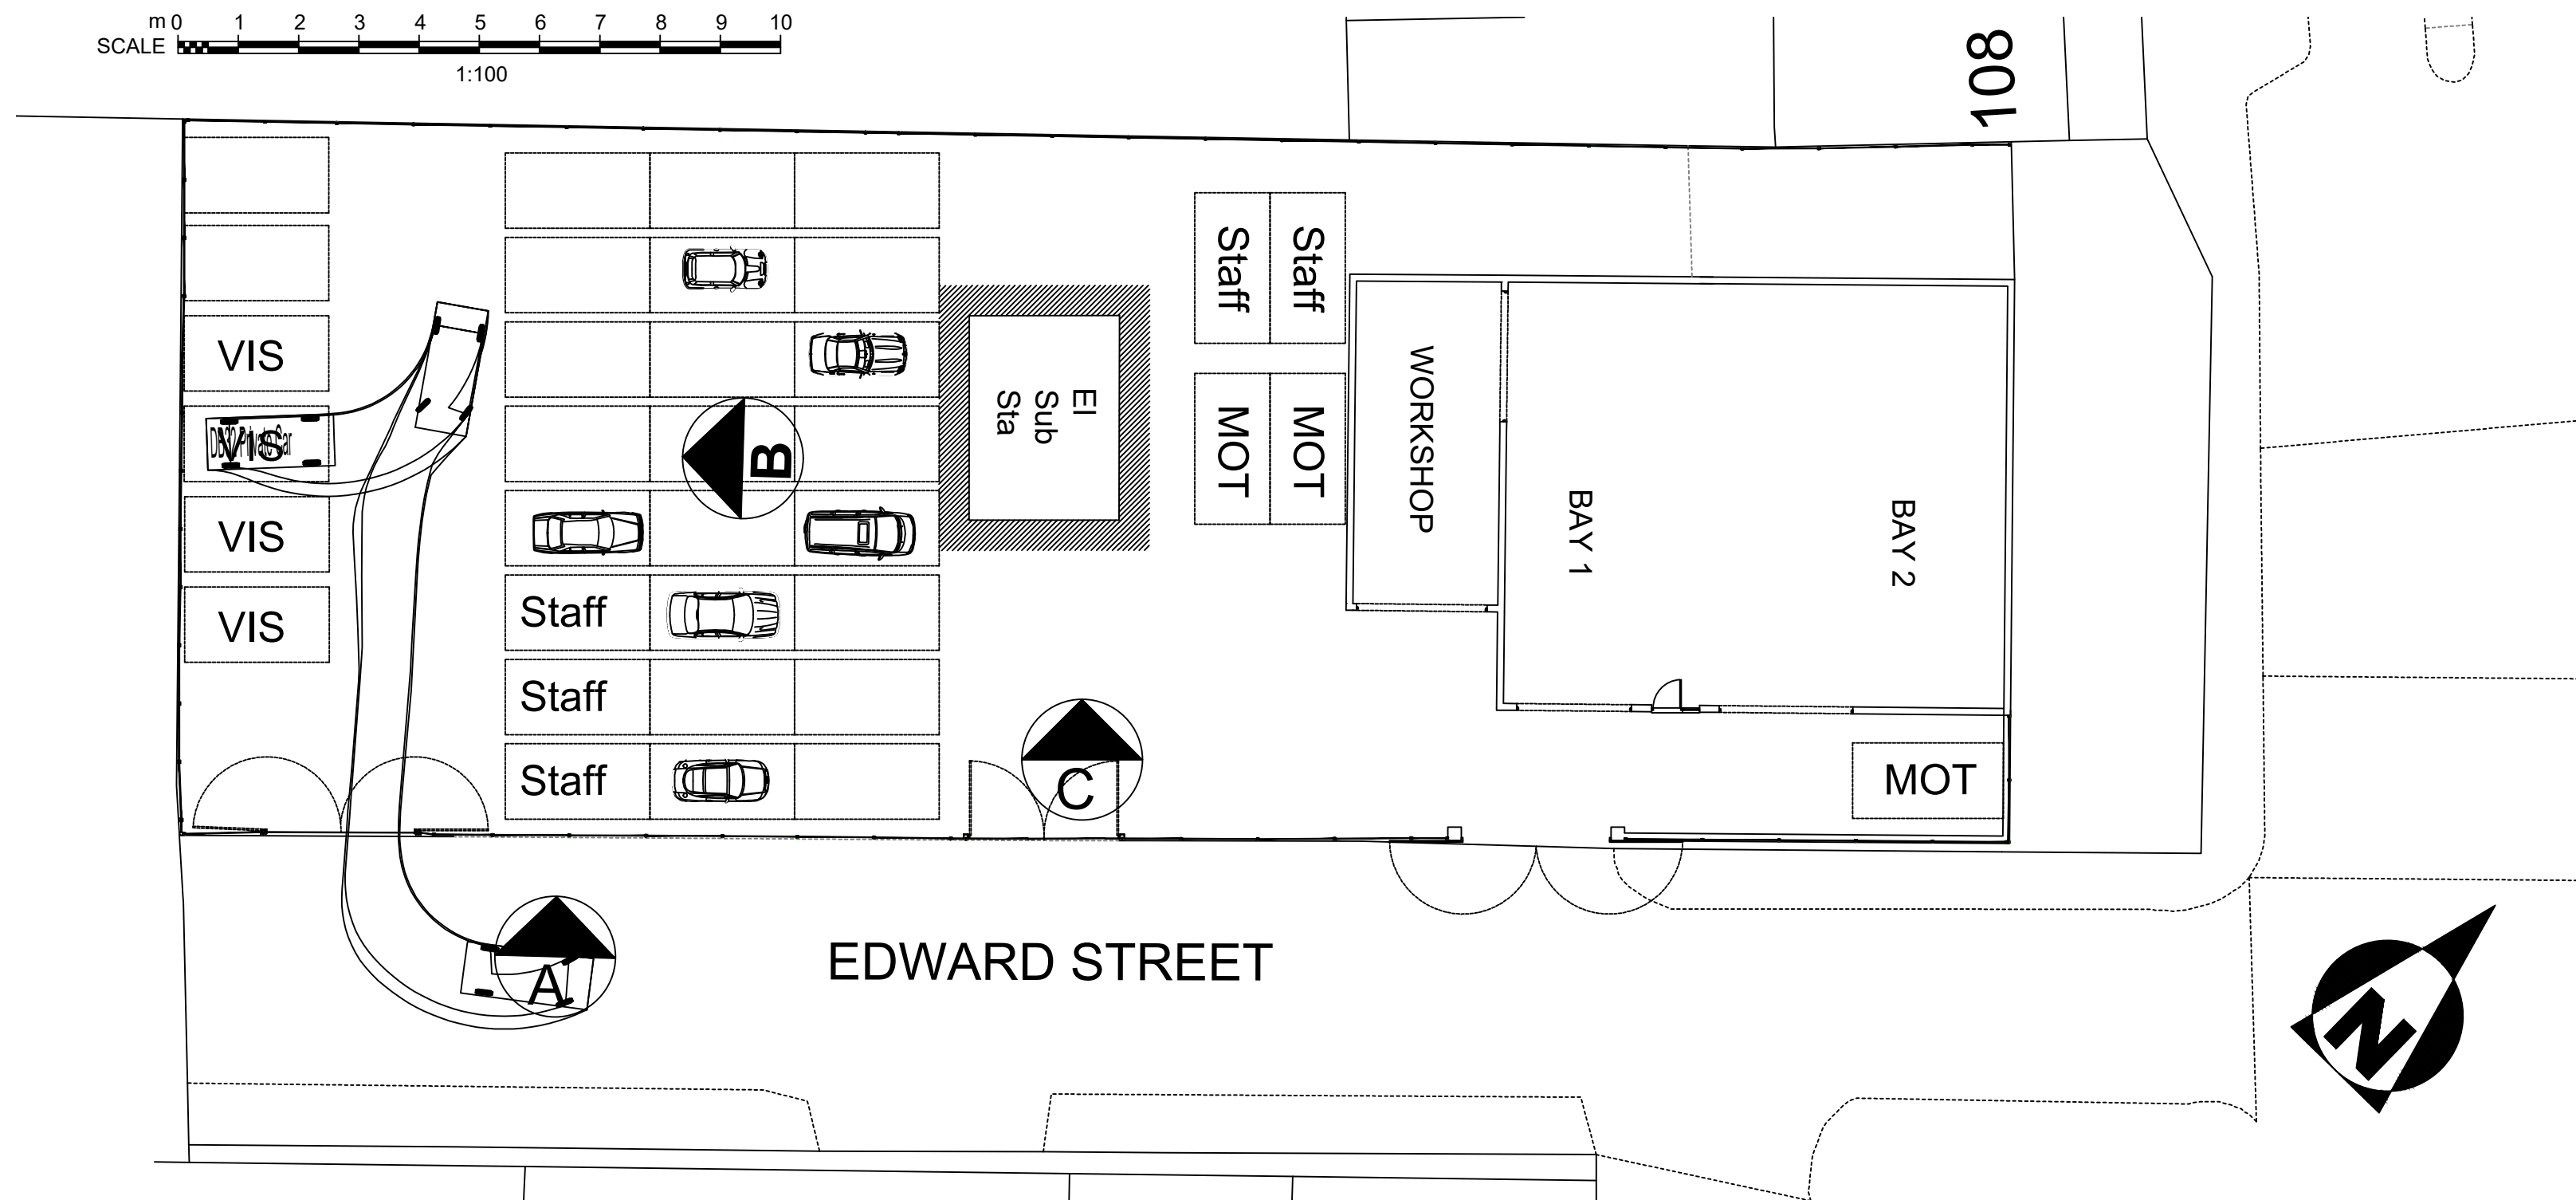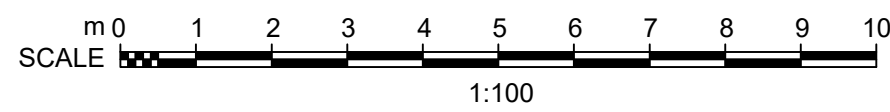

BLOCK PLAN INDICATING VIEW POINTS 1:100