
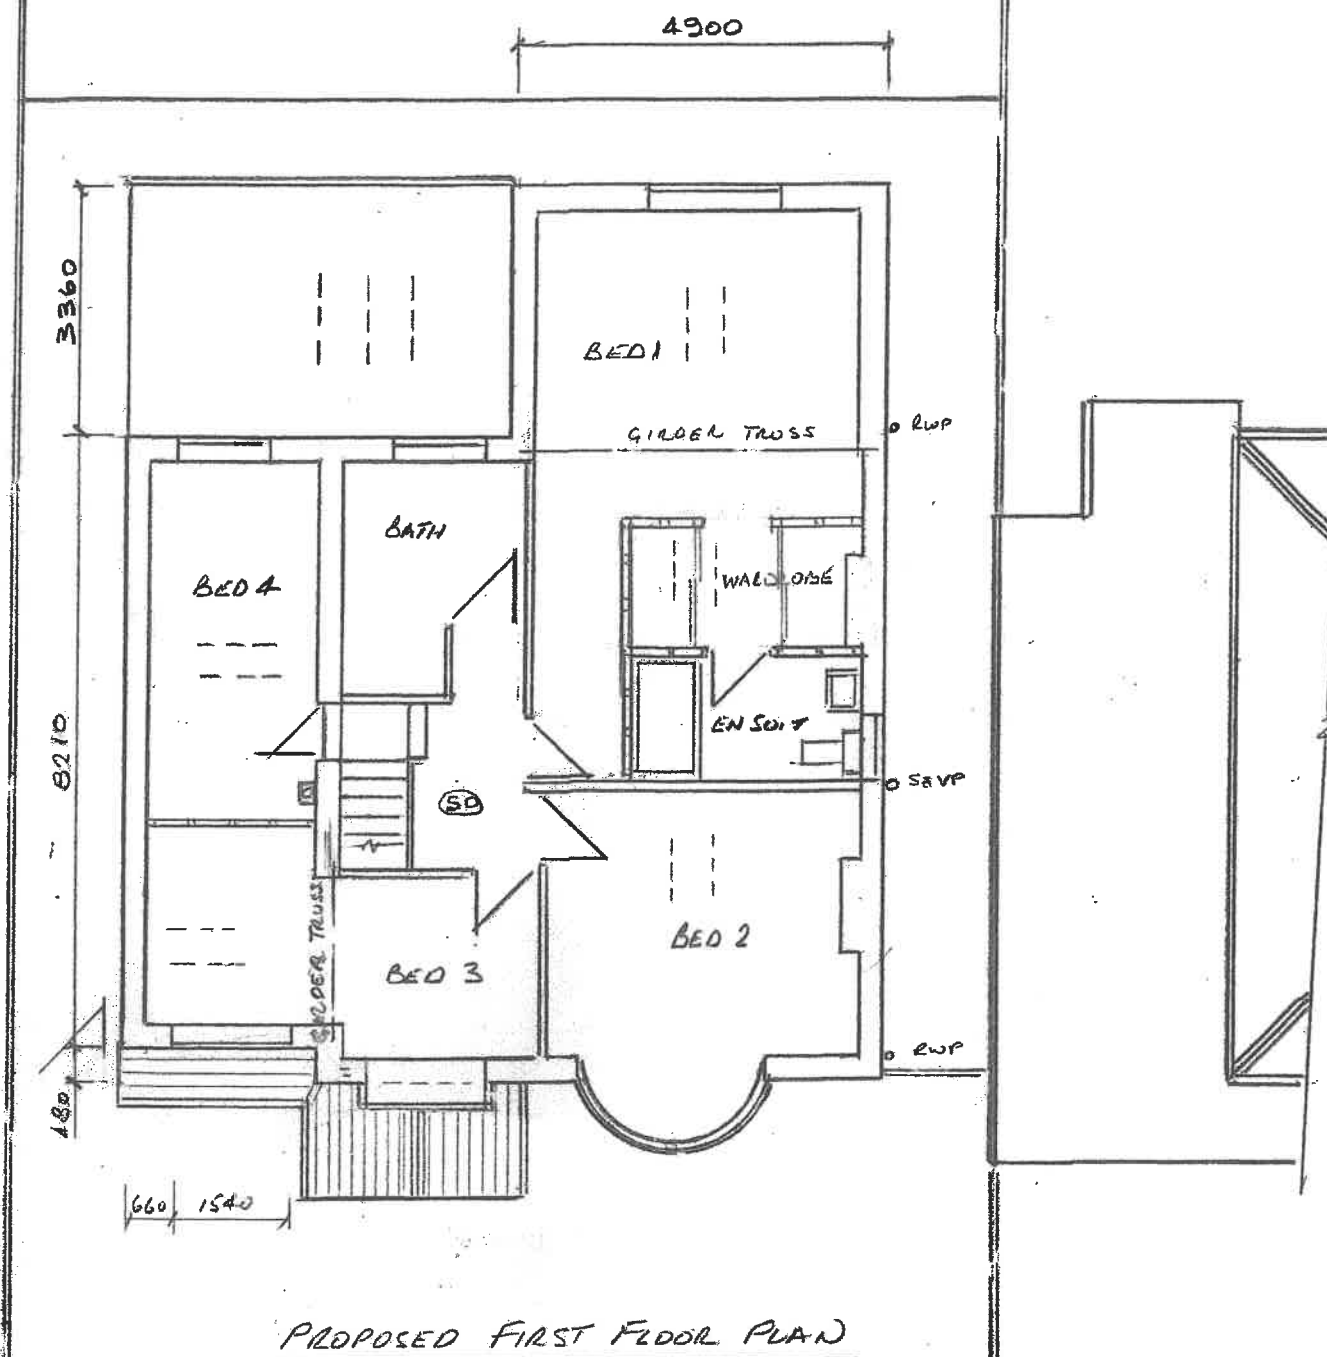


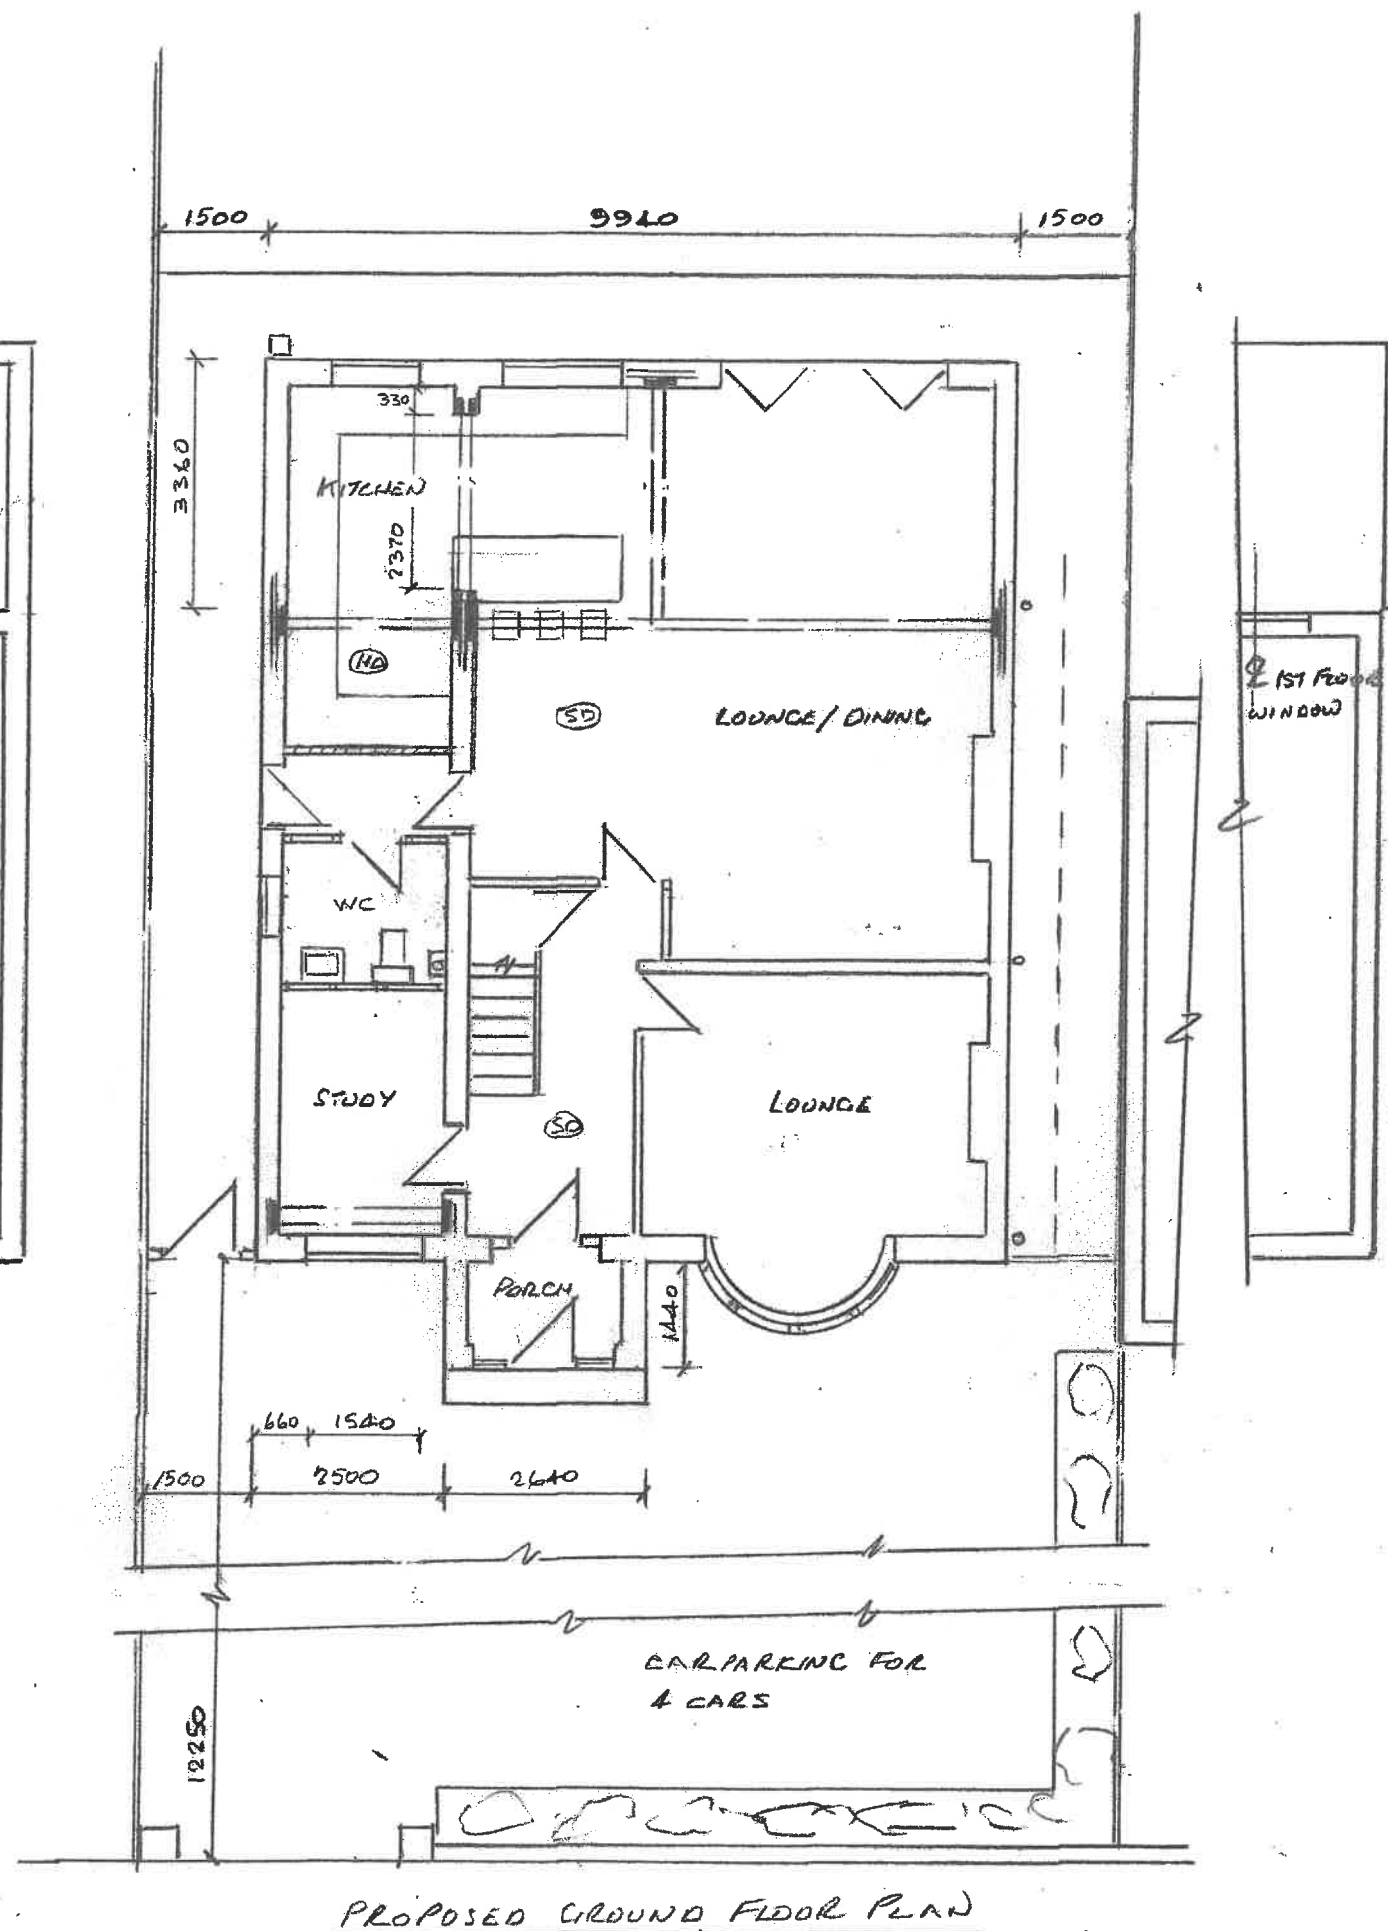

Thompson Designs
 Tel 0161 705 1458 Mob 07884 318634
 Sheet 3
 Proposed Plans
 429 Bury and Bolton Road
 Radcliffe M26 4LJ
 Scale 1:100 @ A3 Date February 2026