


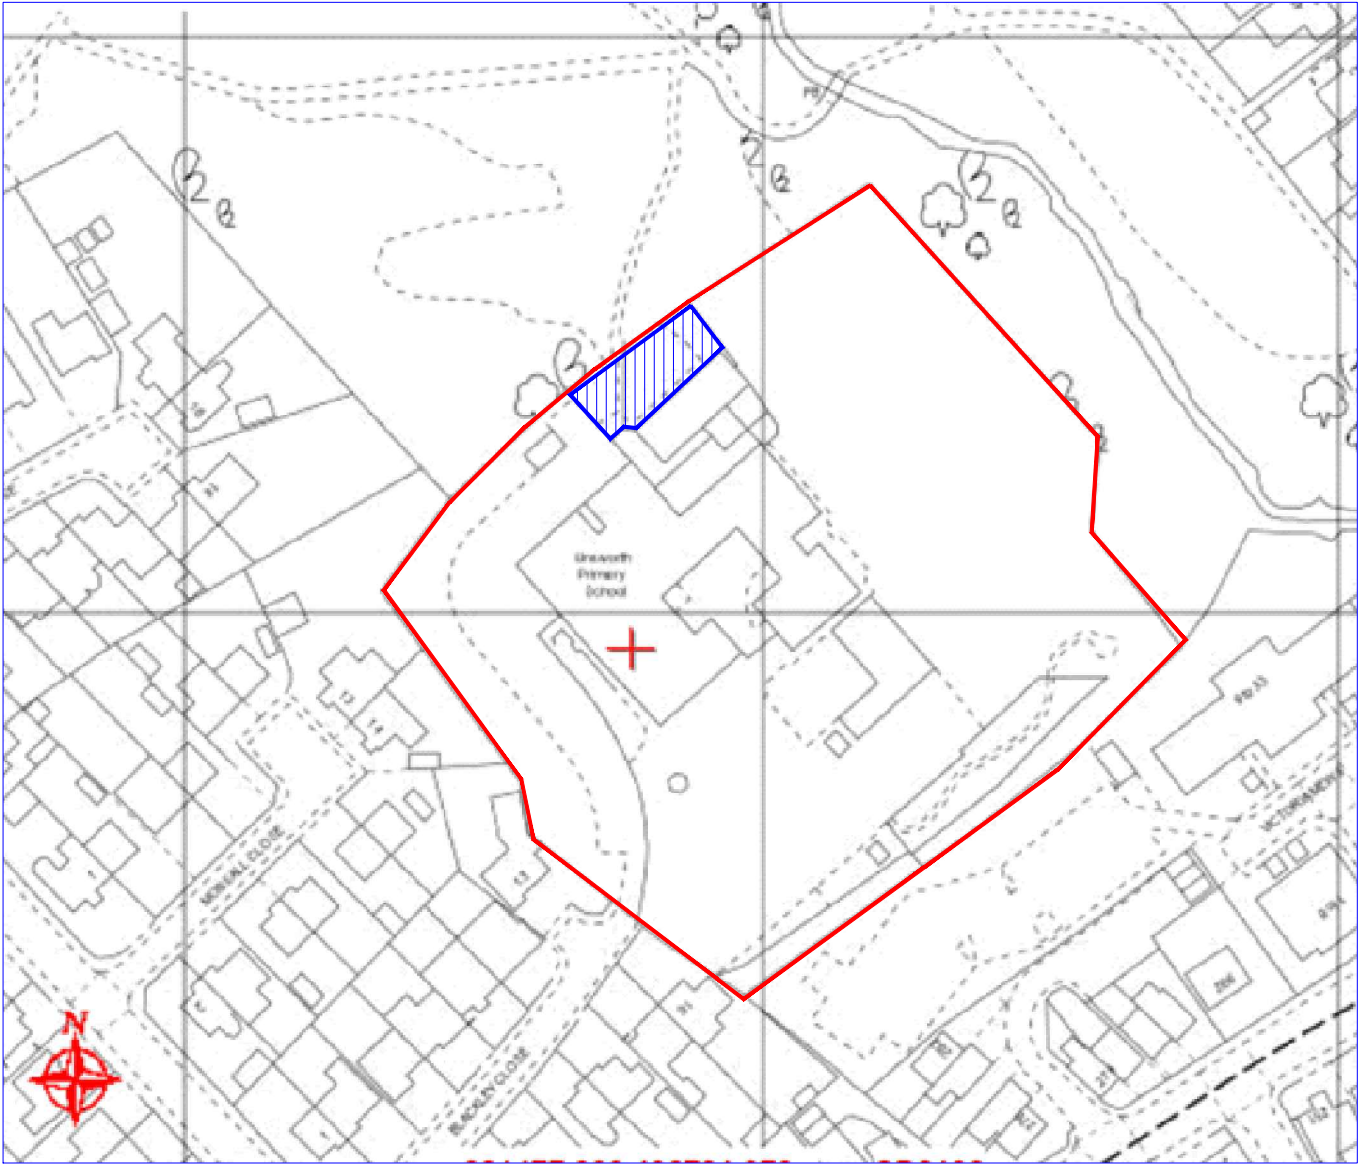

**OS Map**  
Scale 1:1250

| Rev | Date | Description |
|-----|------|-------------|
|-----|------|-------------|

|                                        |  |  |
|----------------------------------------|--|--|
| Issued For : INFORMATION PURPOSES ONLY |  |  |
|----------------------------------------|--|--|

|        |  |  |
|--------|--|--|
| Client |  |  |
|--------|--|--|

|                 |  |  |
|-----------------|--|--|
| Mr. Phil Mclean |  |  |
|-----------------|--|--|

|   |  |  |
|---|--|--|
| Project   |  |  |
| Unsworth Primary School, Blackley Cl,<br>Unsworth, Bury BL9 8LY.<br>Proposed additional Staff Car -Parking |  |  |

|                        |  |  |
|------------------------|--|--|
| Scheme - Drawing Title |  |  |
| OS Map                 |  |  |

|             |          |                  |
|-------------|----------|------------------|
| 09          | Date     | 27.10.21         |
| Drawing No. | Revision | Scale 1:1250 @A3 |



JK Technical Services (NW) Ltd  
Tel: 0161 728 5730  
Mob: 07741175755  
[www.jktechservs.co.uk](http://www.jktechservs.co.uk)