




1. Front - Proposed

1 : 100

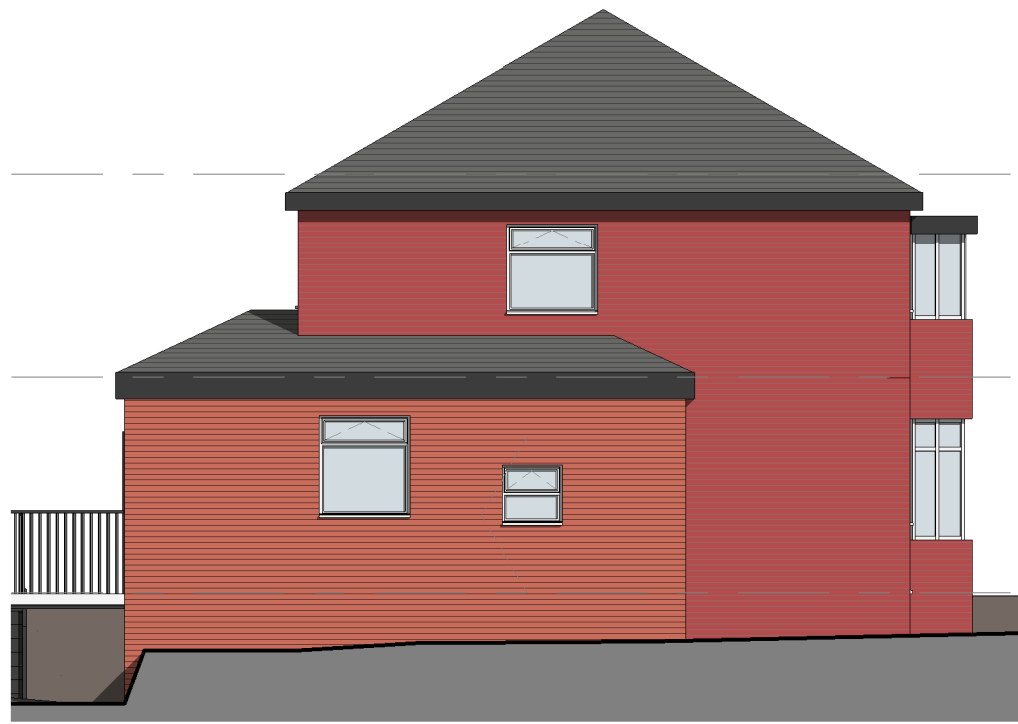


2. Left Side - Proposed

1 : 100




3. Rear - Proposed

1 : 100

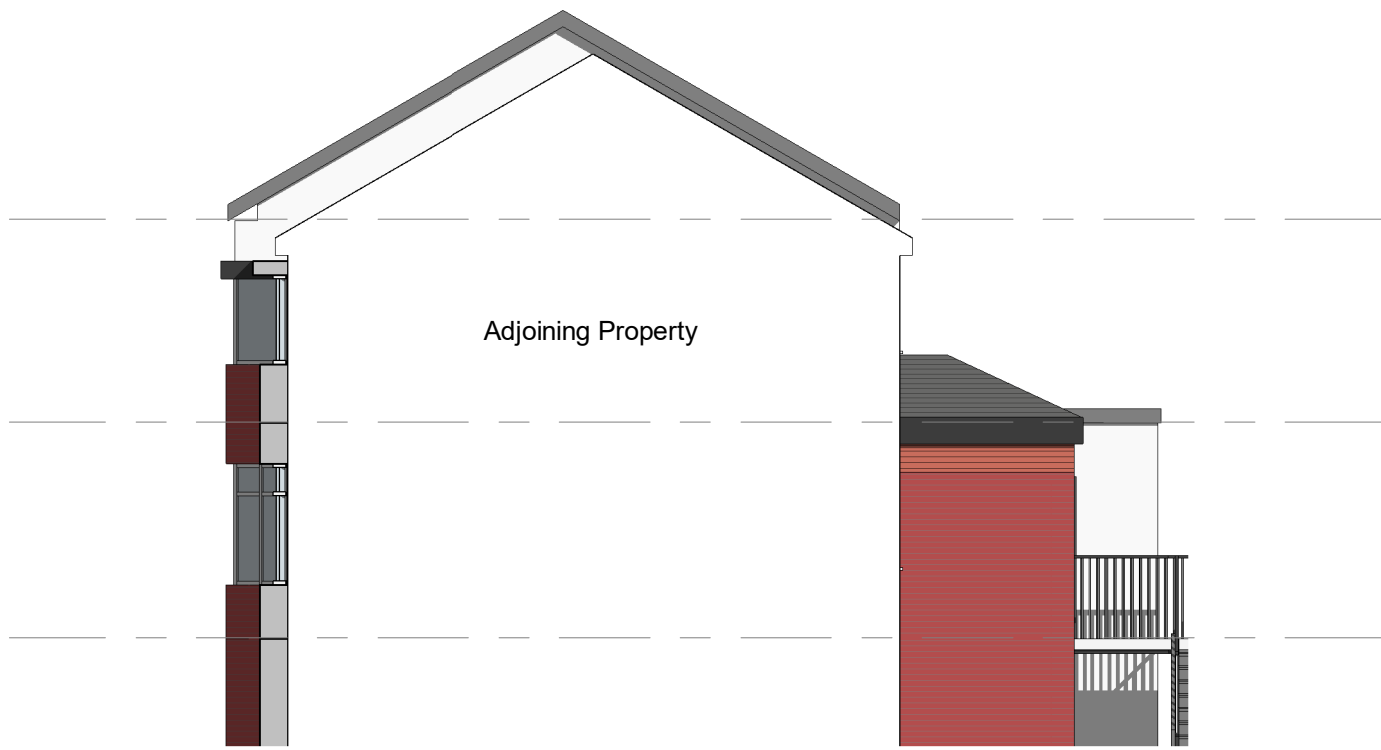


4. Right Side - Proposed

1 : 100

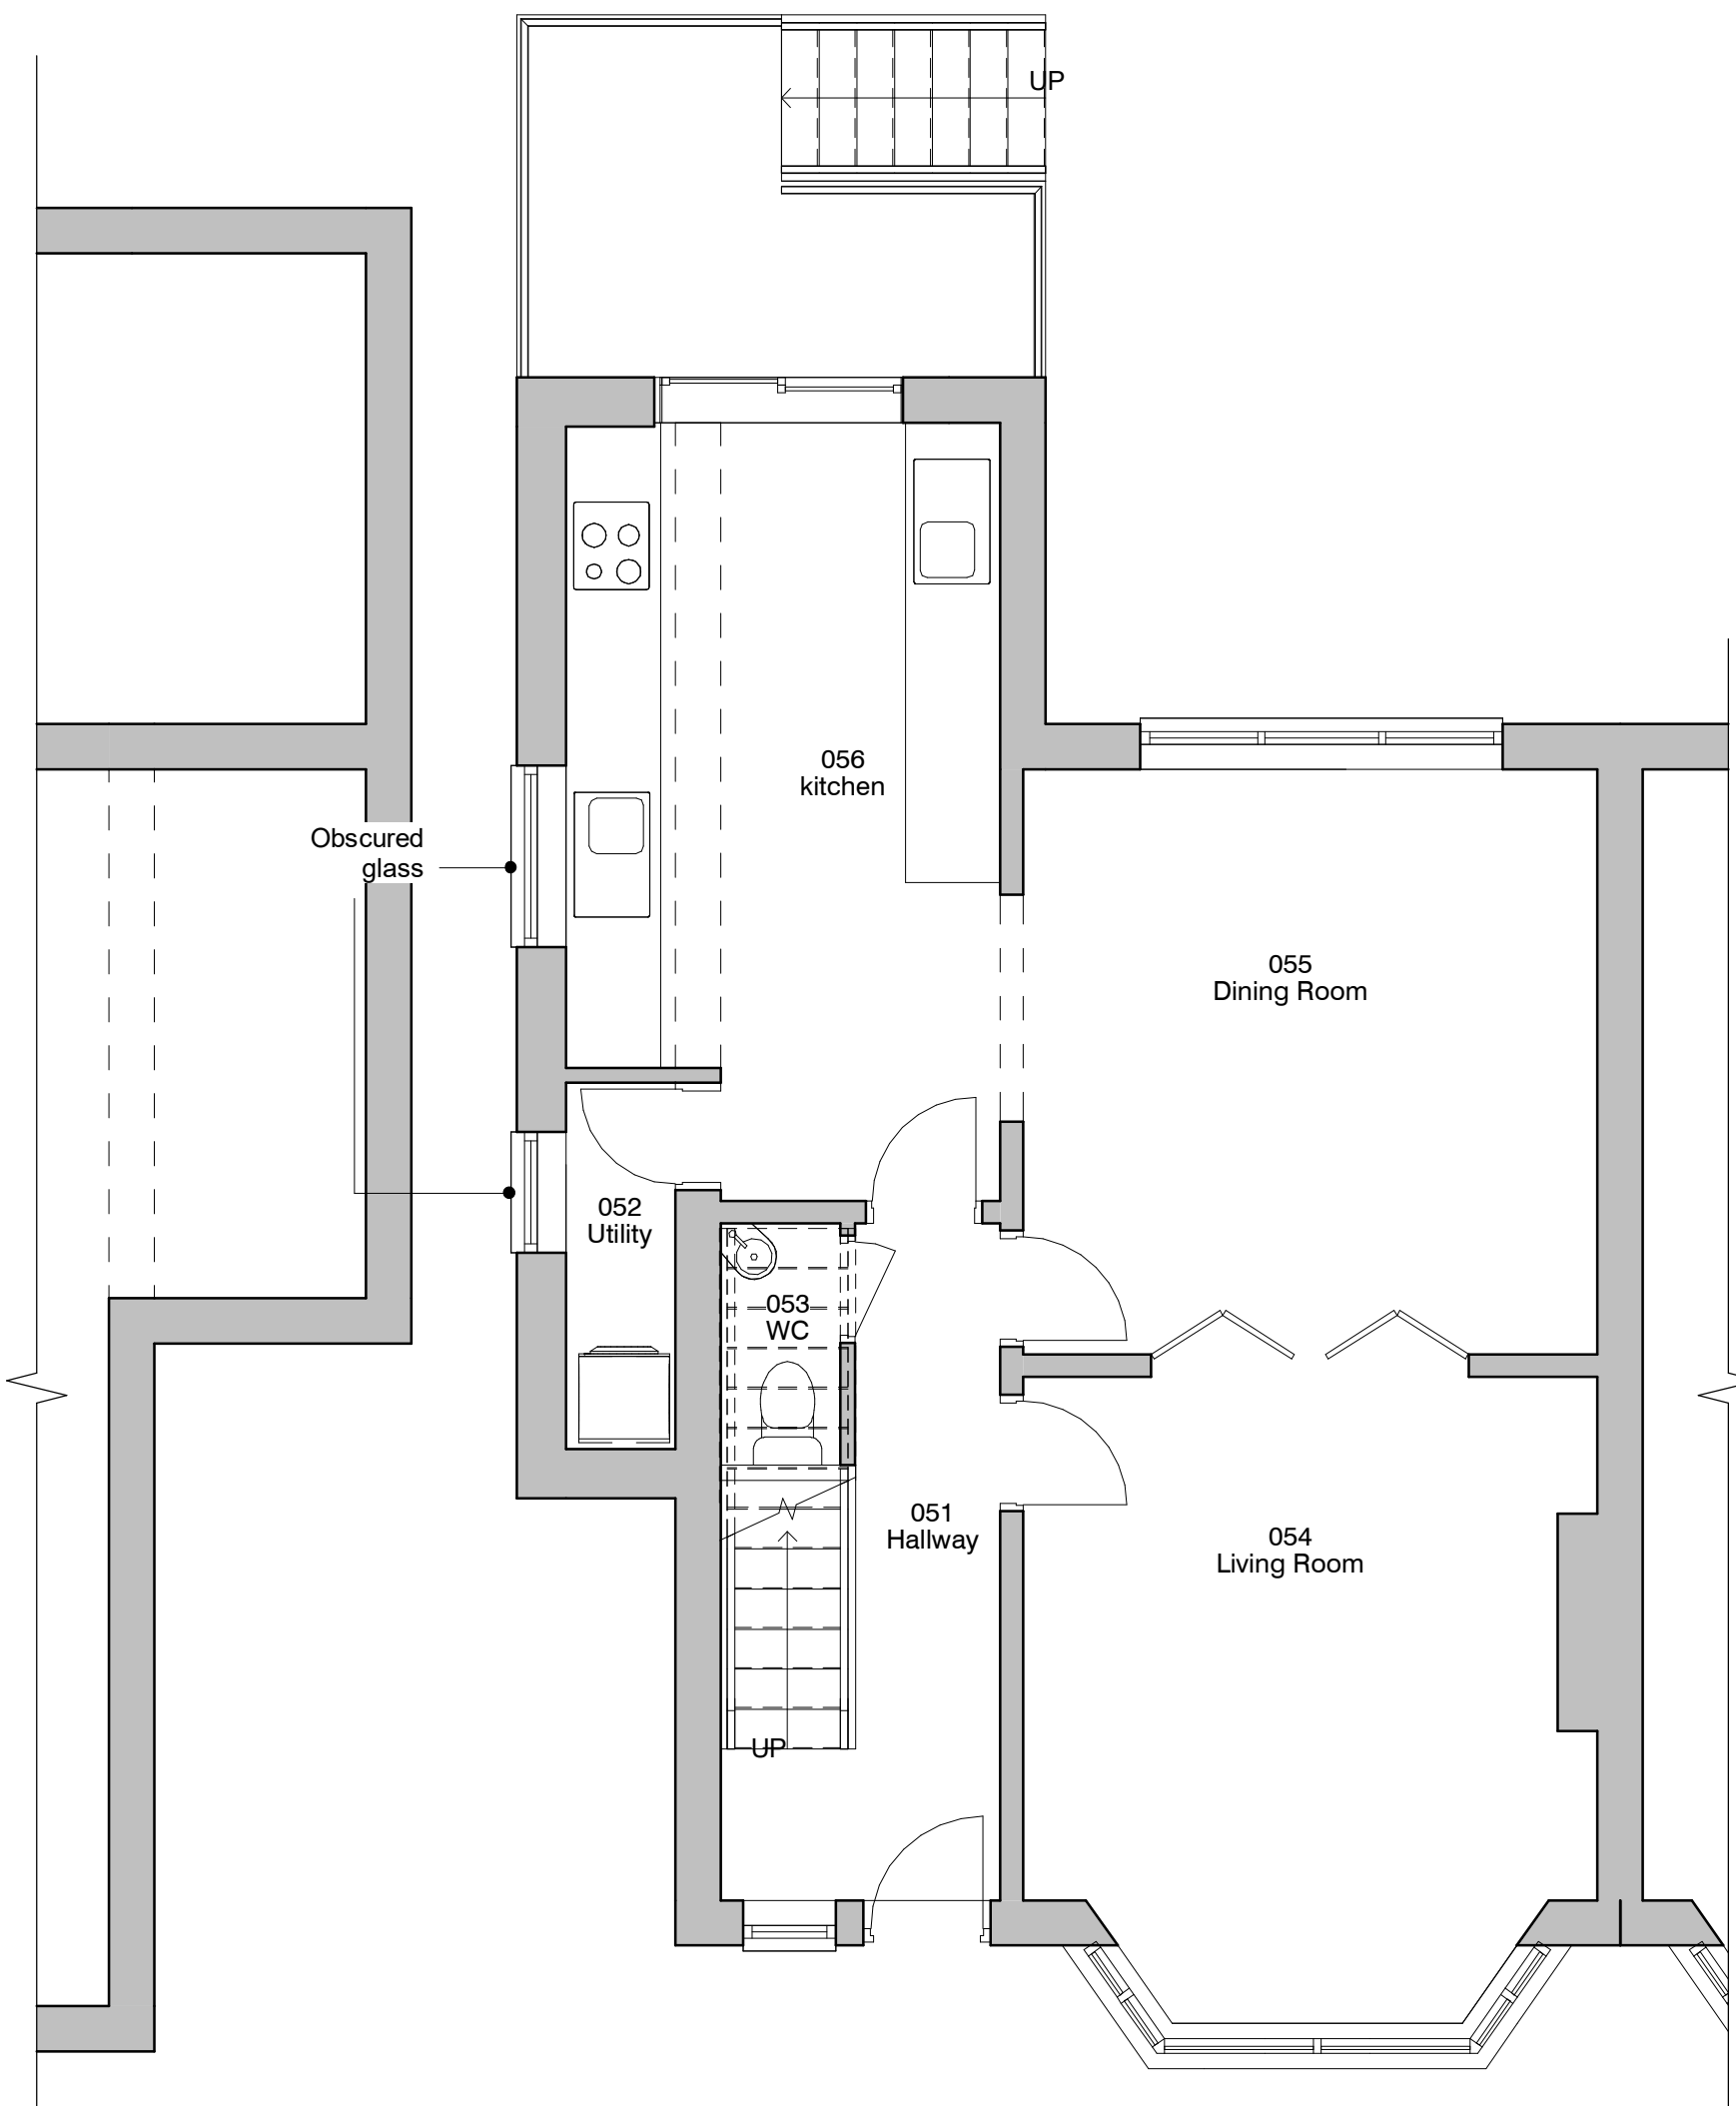


5. Level 0 - GA Proposed

1 : 50

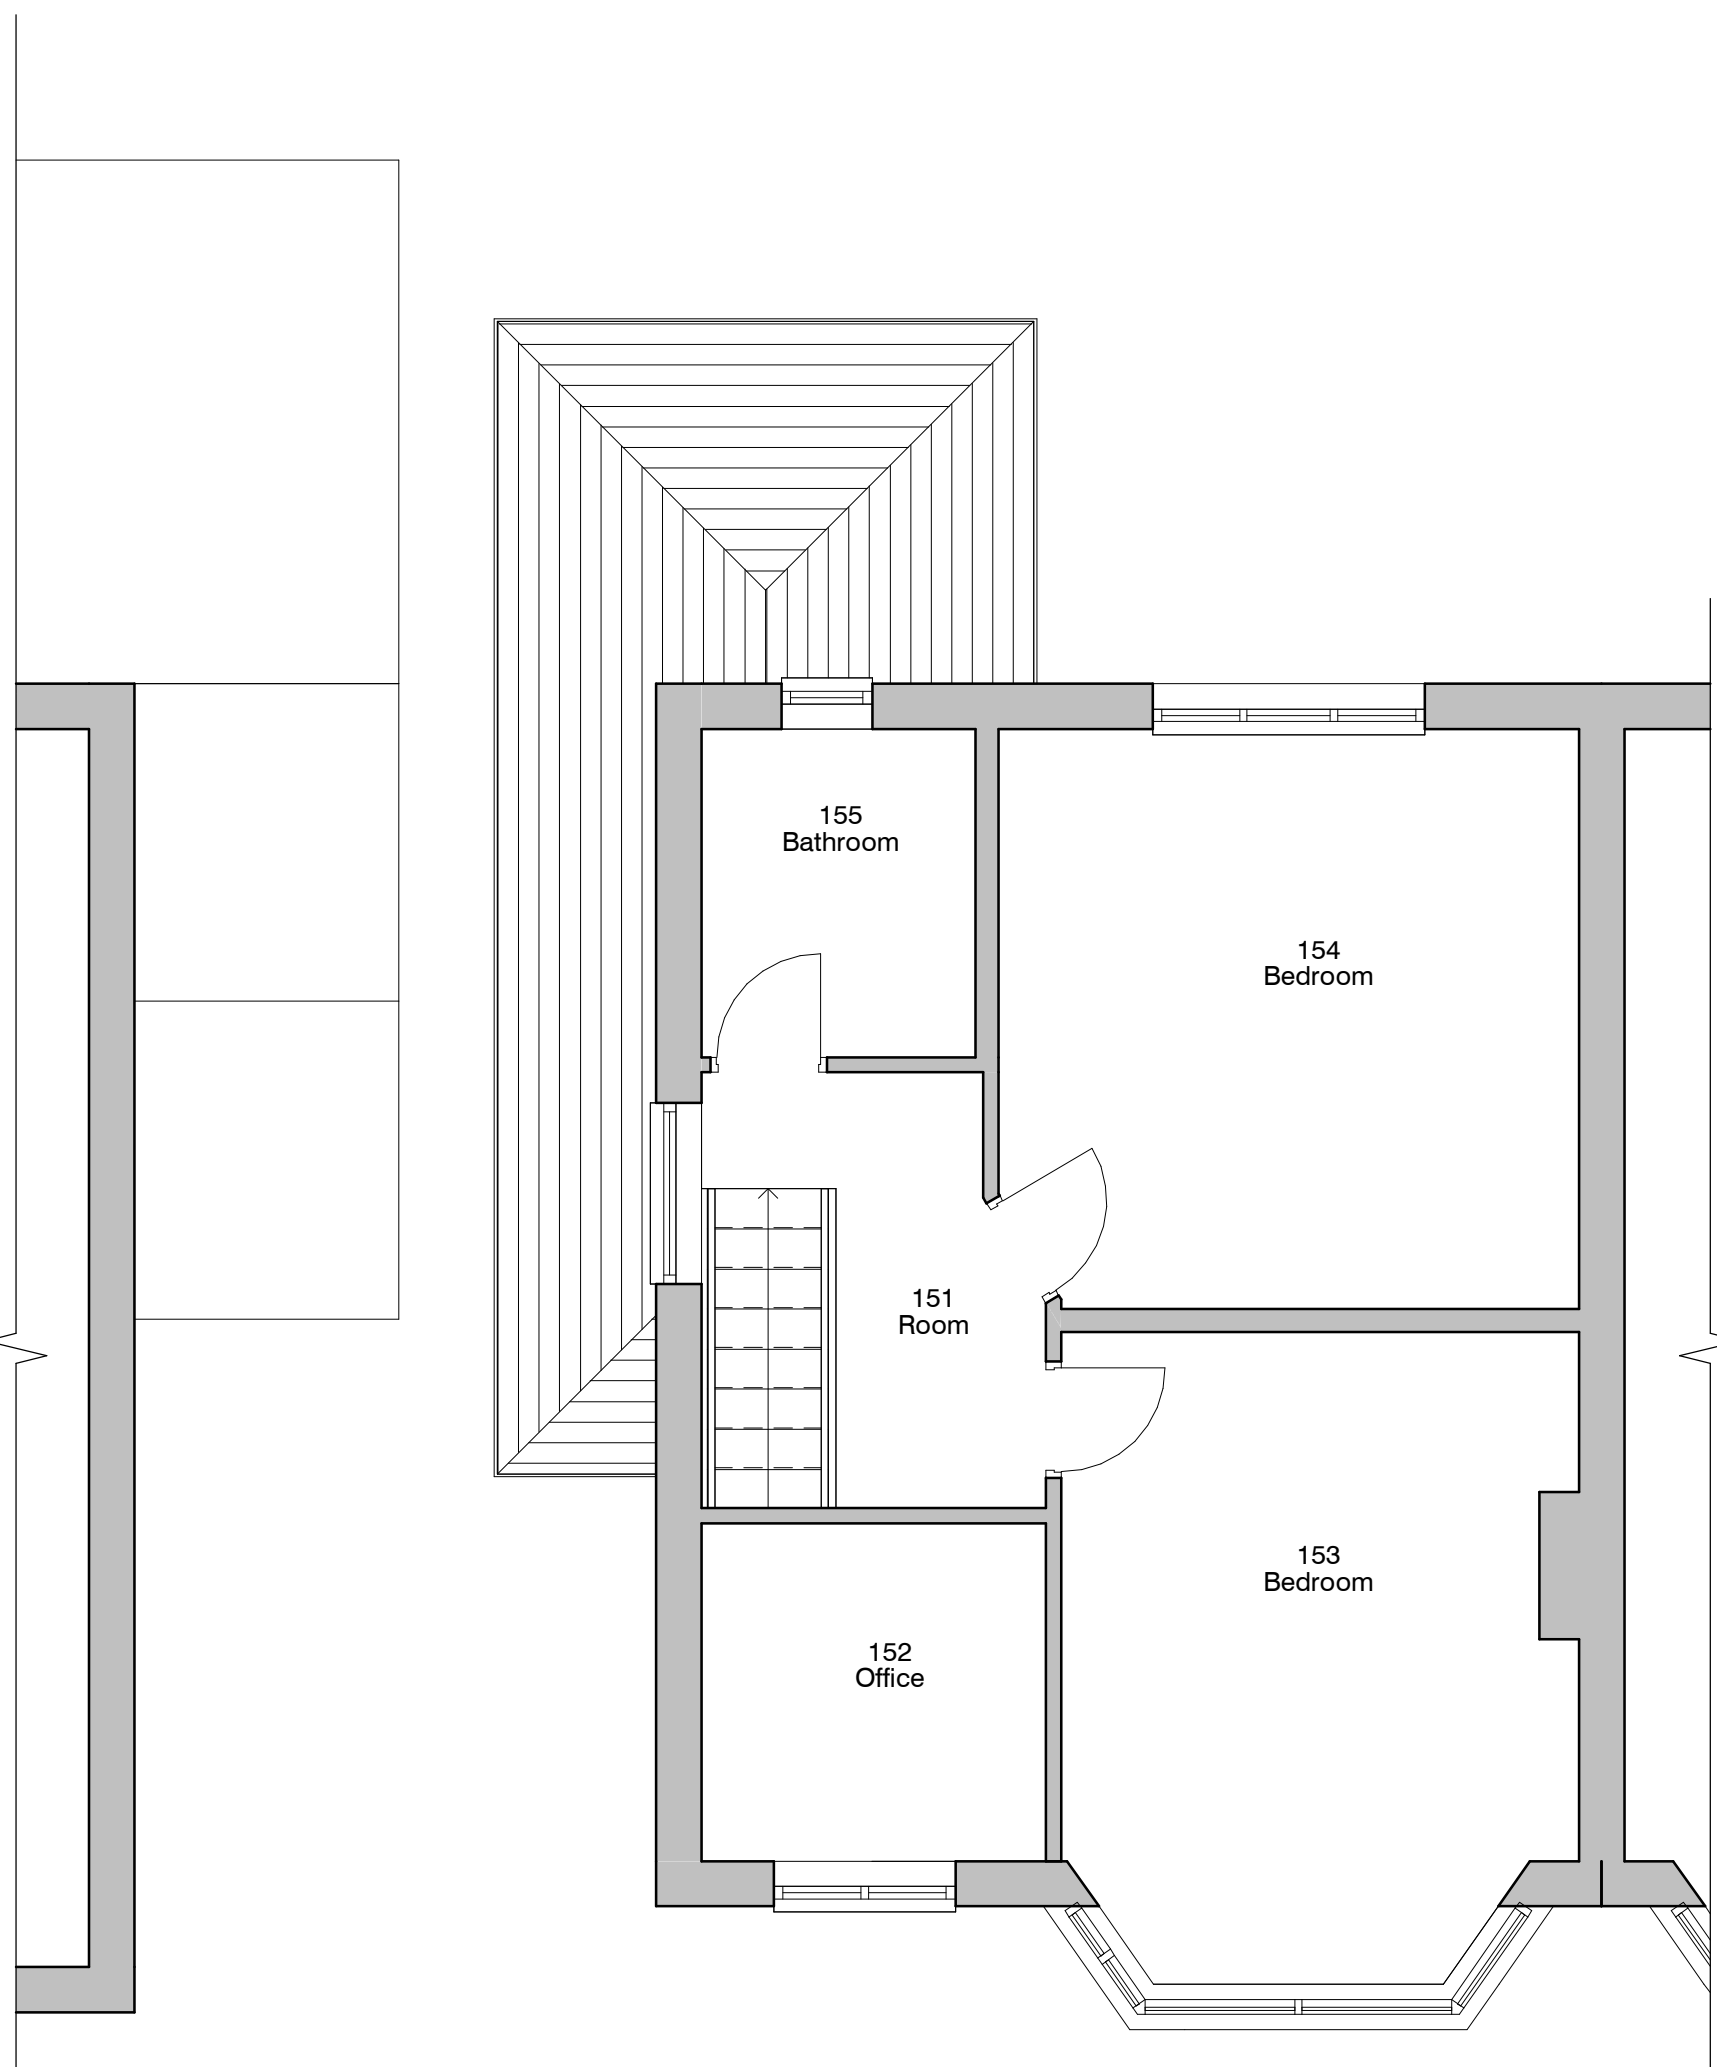

6. Level 1 - GA Proposed

1 : 50

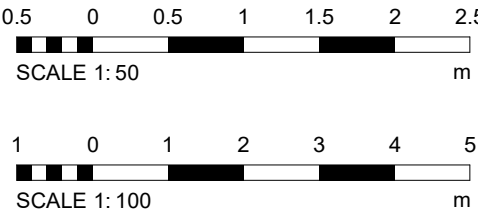

		REV	DESCRIPTION	BY	DATE
PROJECT	152 Albert Avenue	SCALE B A1	As indicated	DATE	DRAWN BY
CLIENT	E Sassoon	STATUS	PLANNING	16 MAY 2022	ER
TITLE	Proposed GA Plans and Elevations	PROJECT NO.	DA22042.	DRAWING NO.	REV.
				003.	
		NOTES			
		THIS DRAWING MUST NOT BE REPRODUCED WITHOUT WRITTEN CONSENT. ALL DIMENSIONS AND MATERIALS SHALL BE CHECKED AND CONFIRMED IN THE APPROPRIATE SPECIFICATIONS TO BE SUPPLIED TO THE CLIENT. THE CLIENT SHALL BE RESPONSIBLE FOR THE ACCURACY OF THE INFORMATION PROVIDED. ALL DIMENSIONS SHALL BE IN ACCORDANCE WITH THE CURRENT STATUTORY LEGISLATION, RELEVANT CODES OF PRACTICE AND PREVIOUS AGREEMENTS. ALL DIMENSIONS ON THIS DRAWING ARE IN MILLIMETRES UNLESS OTHERWISE STATED.			

