



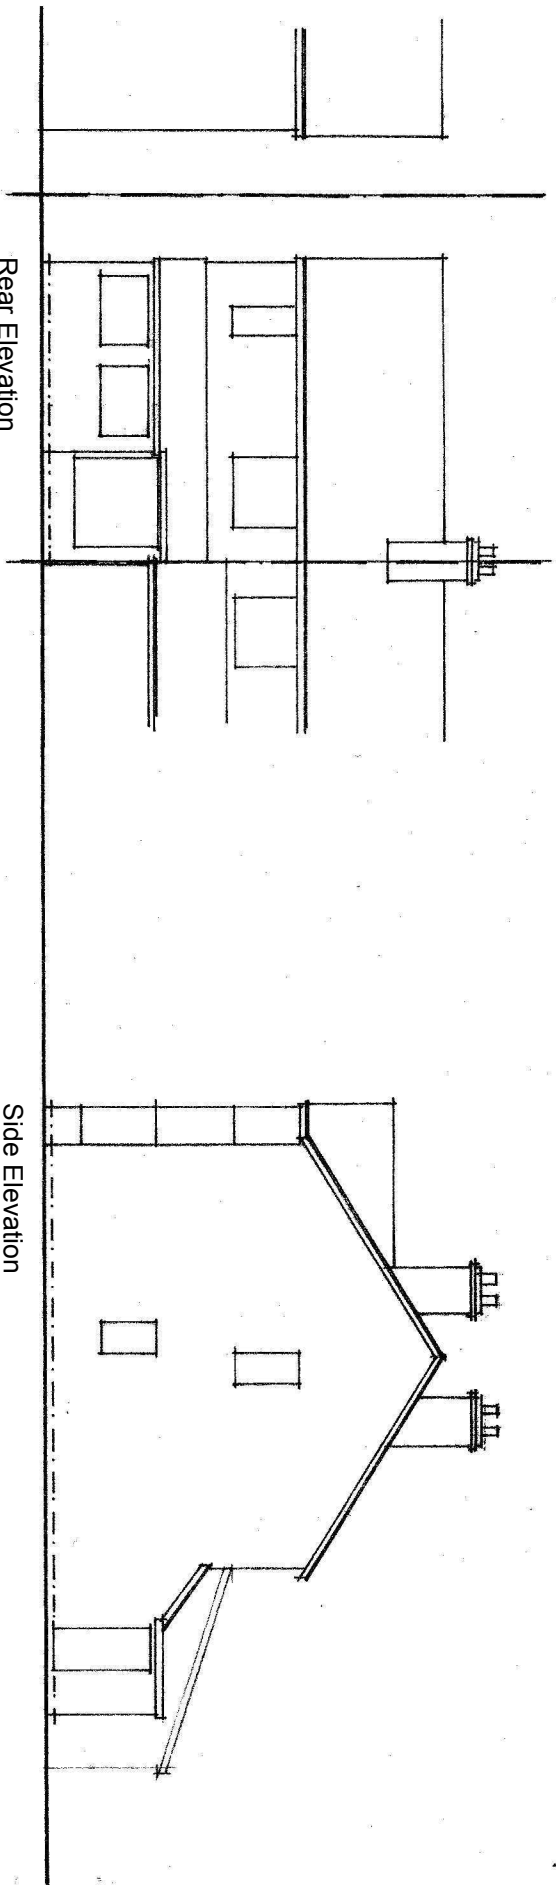

Rear Elevation

Side Elevation

Existing Elevations 1:100 @ A3

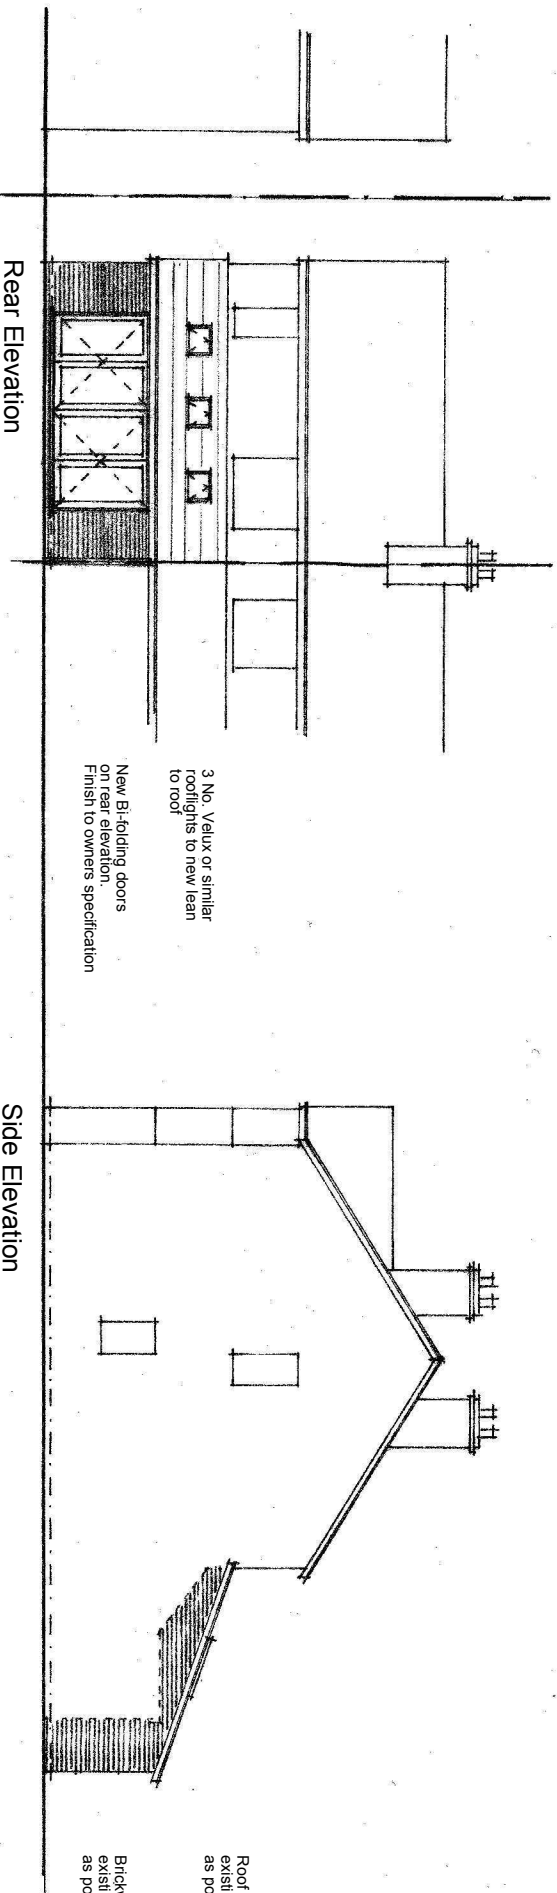

Rear Elevation

Side Elevation

Proposed Elevations 1:100 @ A3