




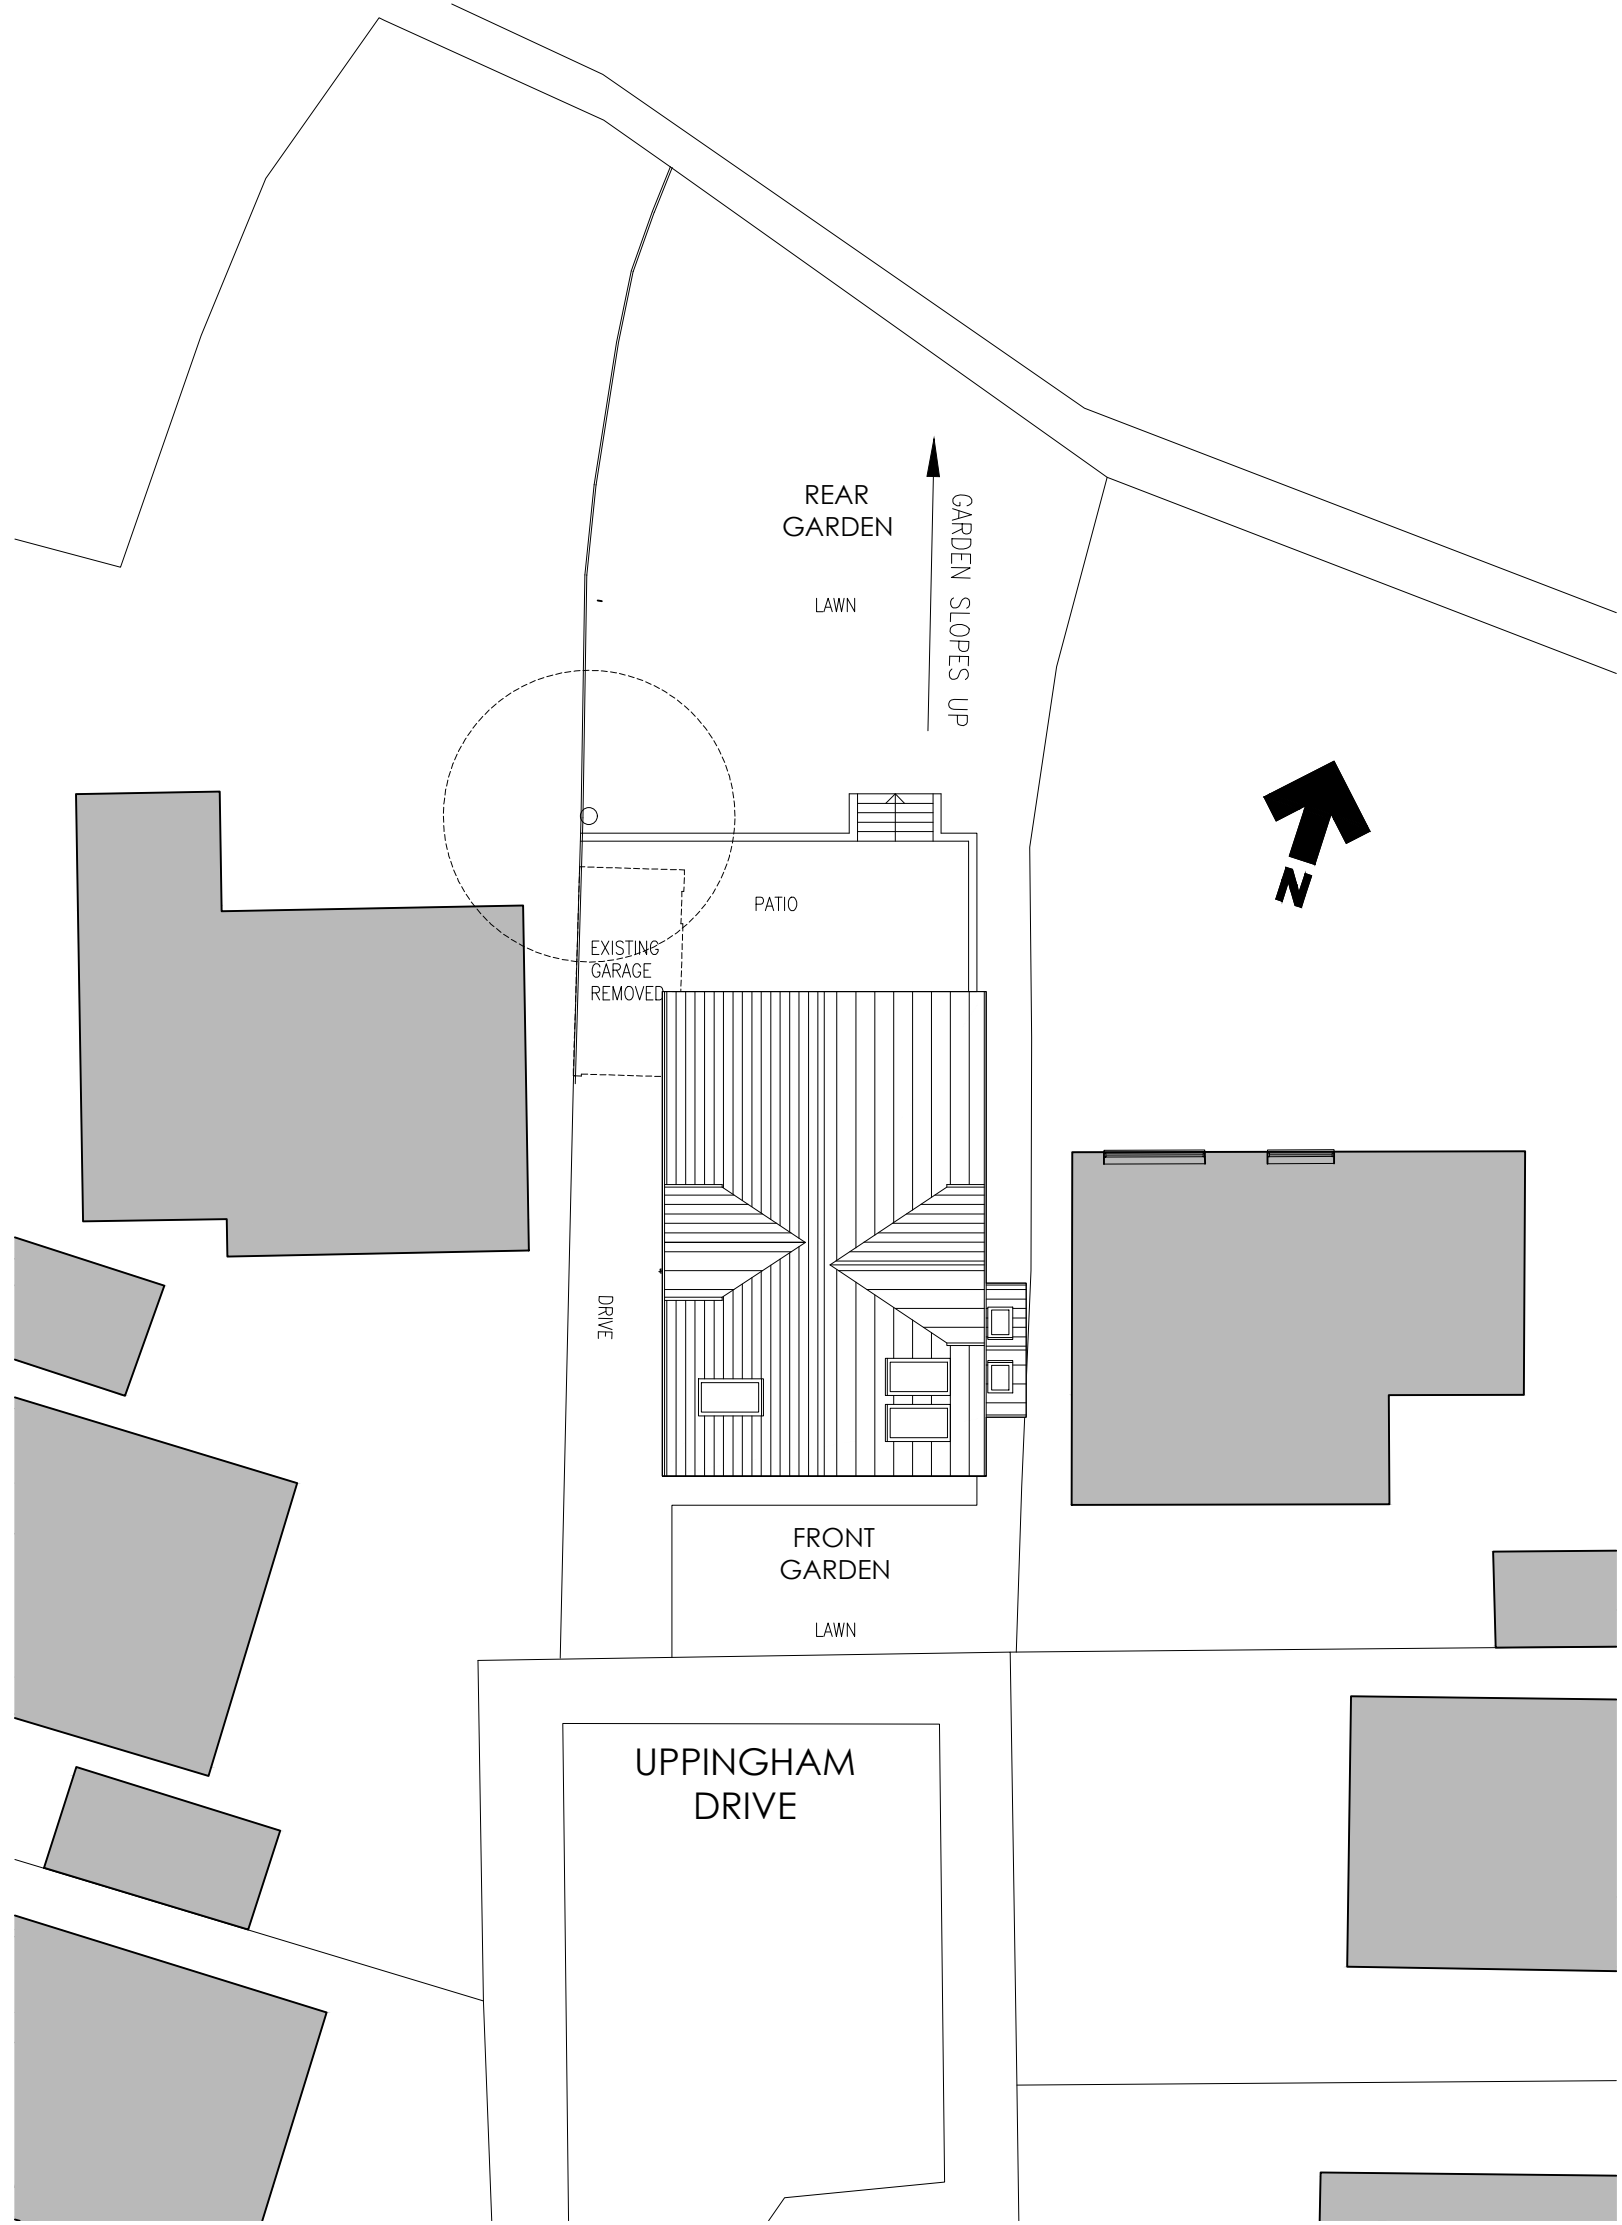


PROPOSED SITE PLAN
1:200

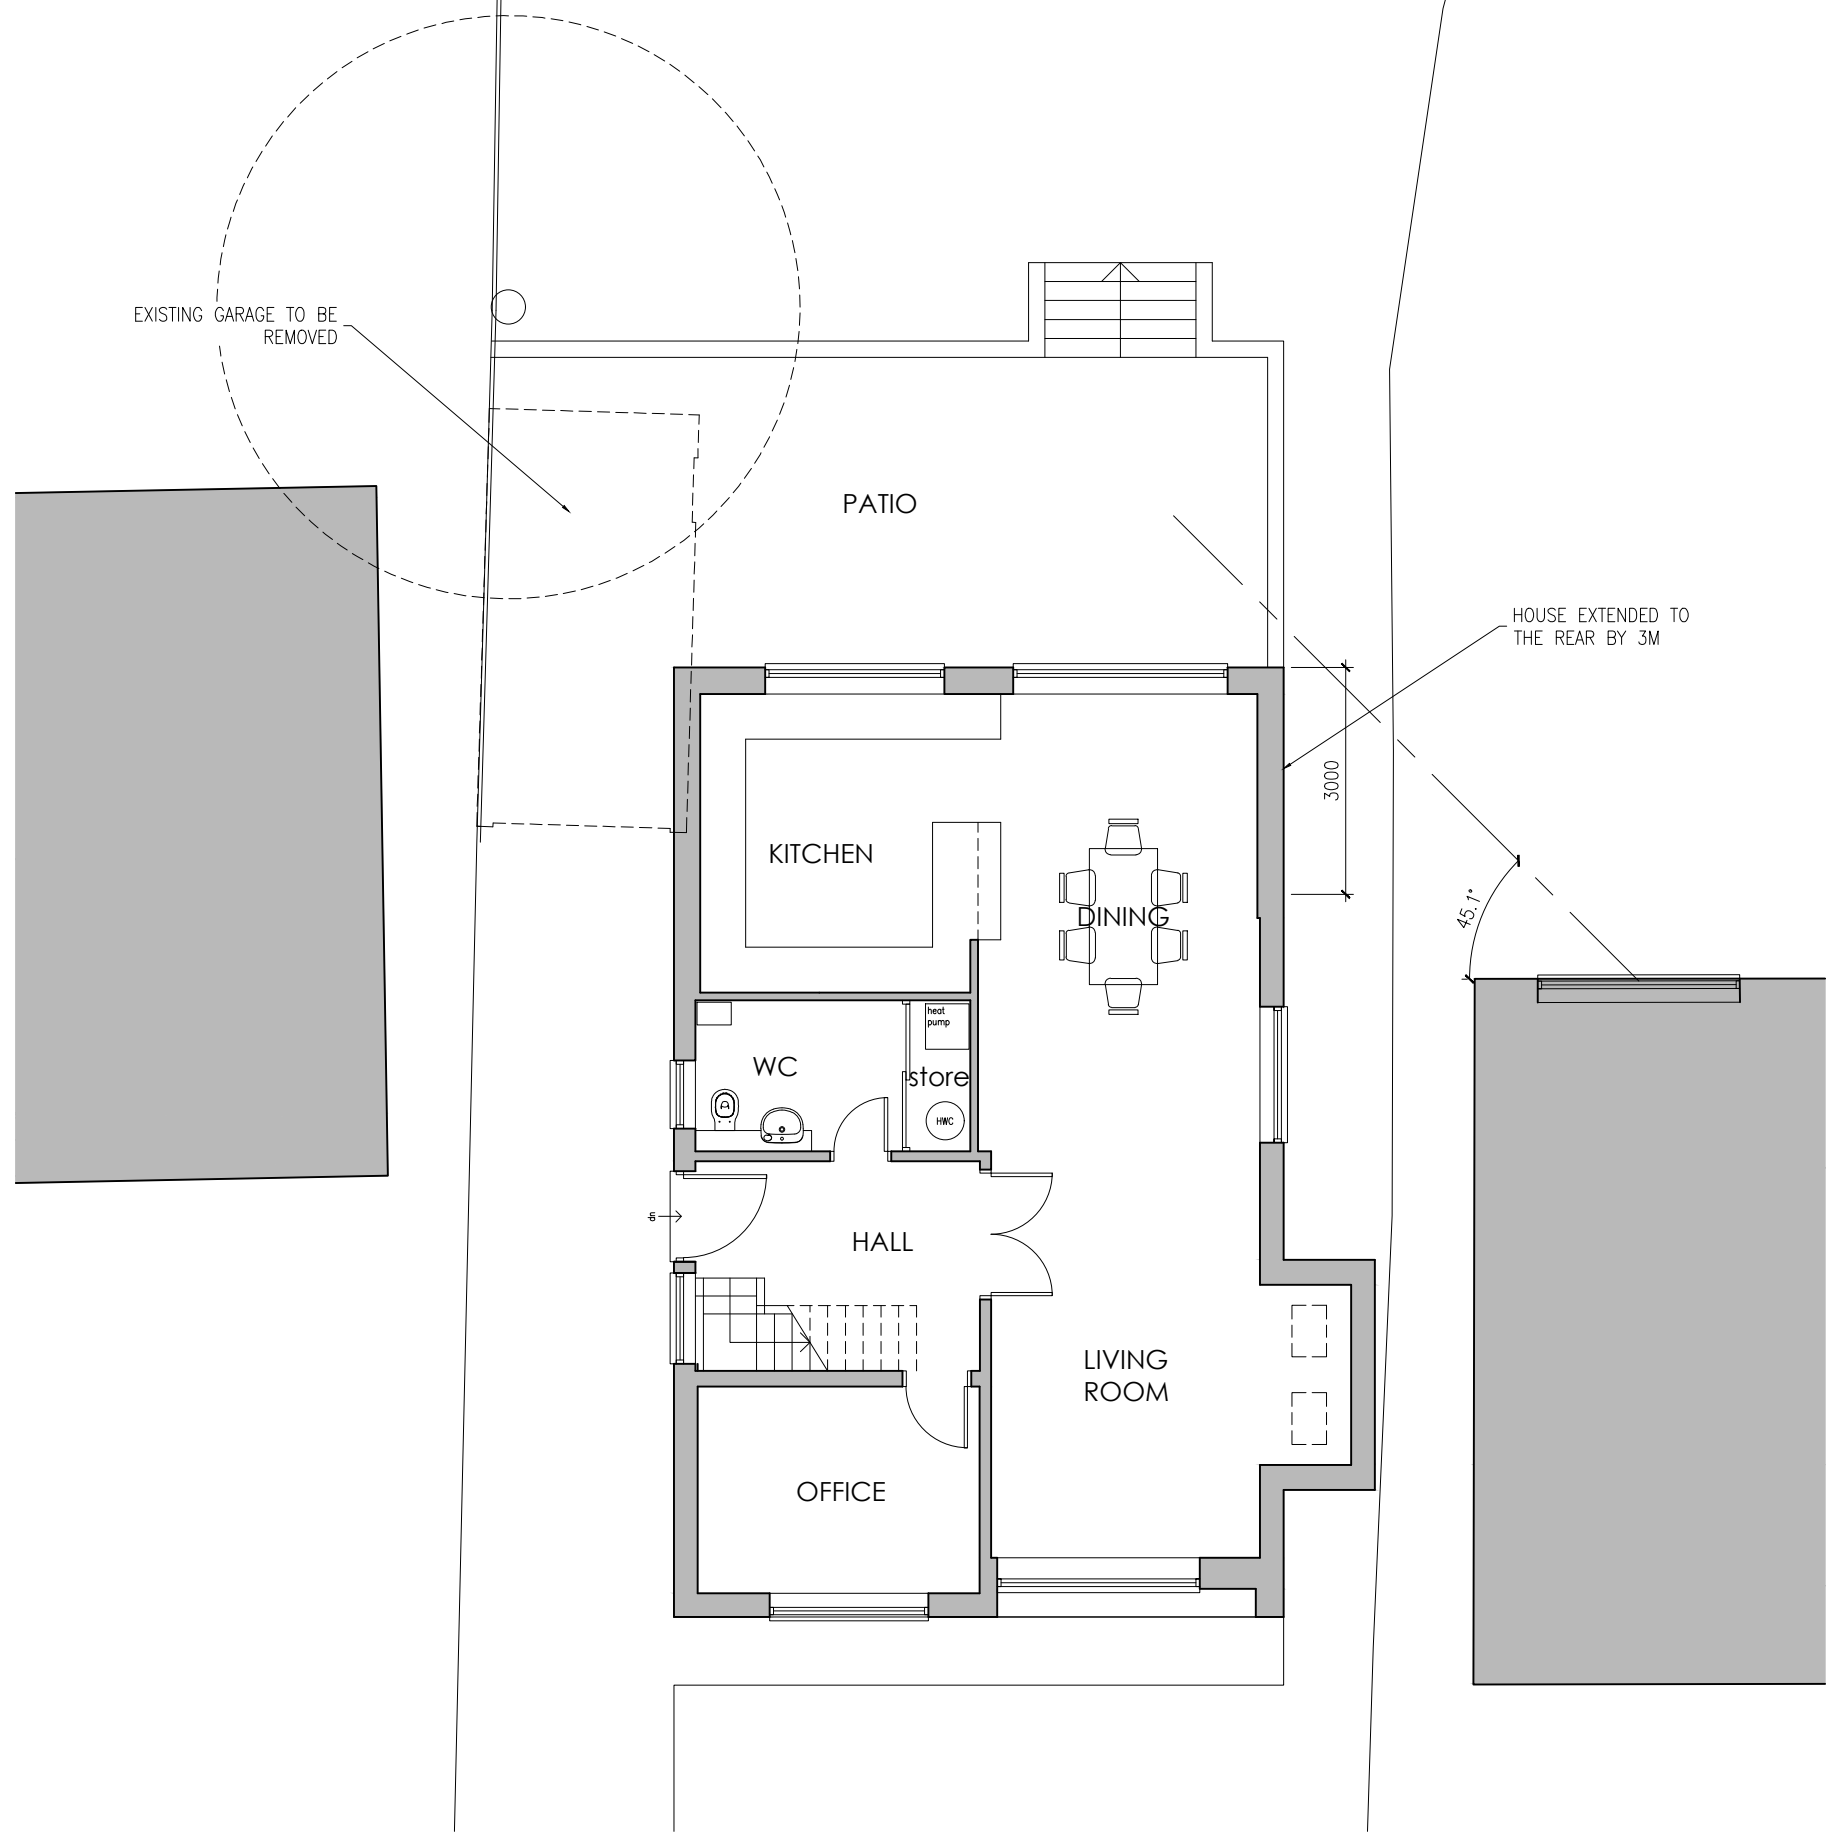


PROPOSED GROUND FLOOR PLAN
1:100

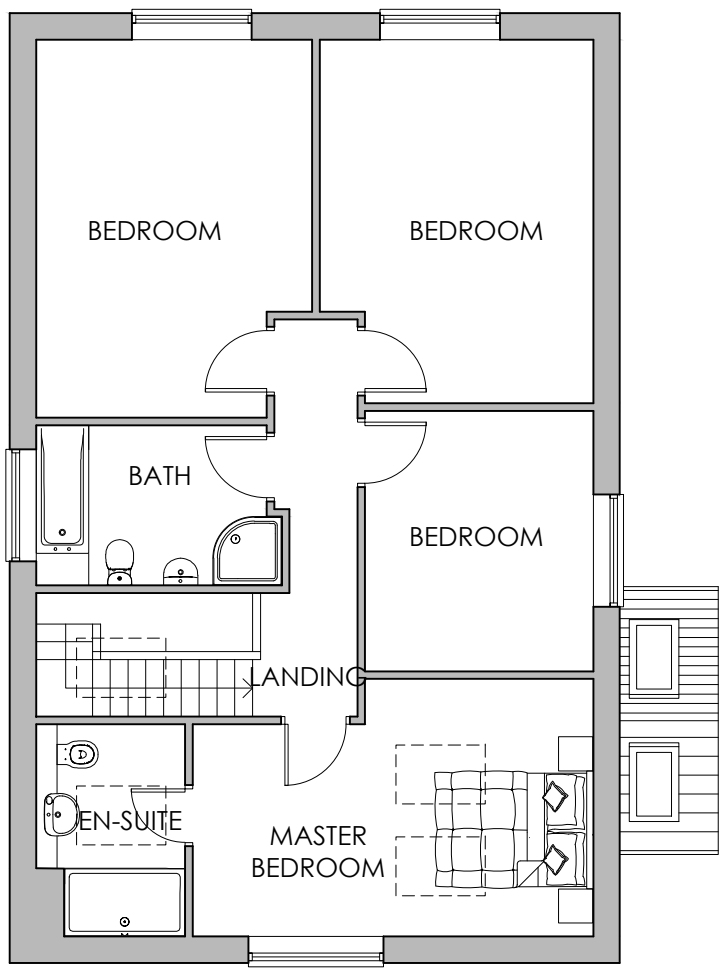


PROPOSED FIRST FLOOR PLAN
1:100

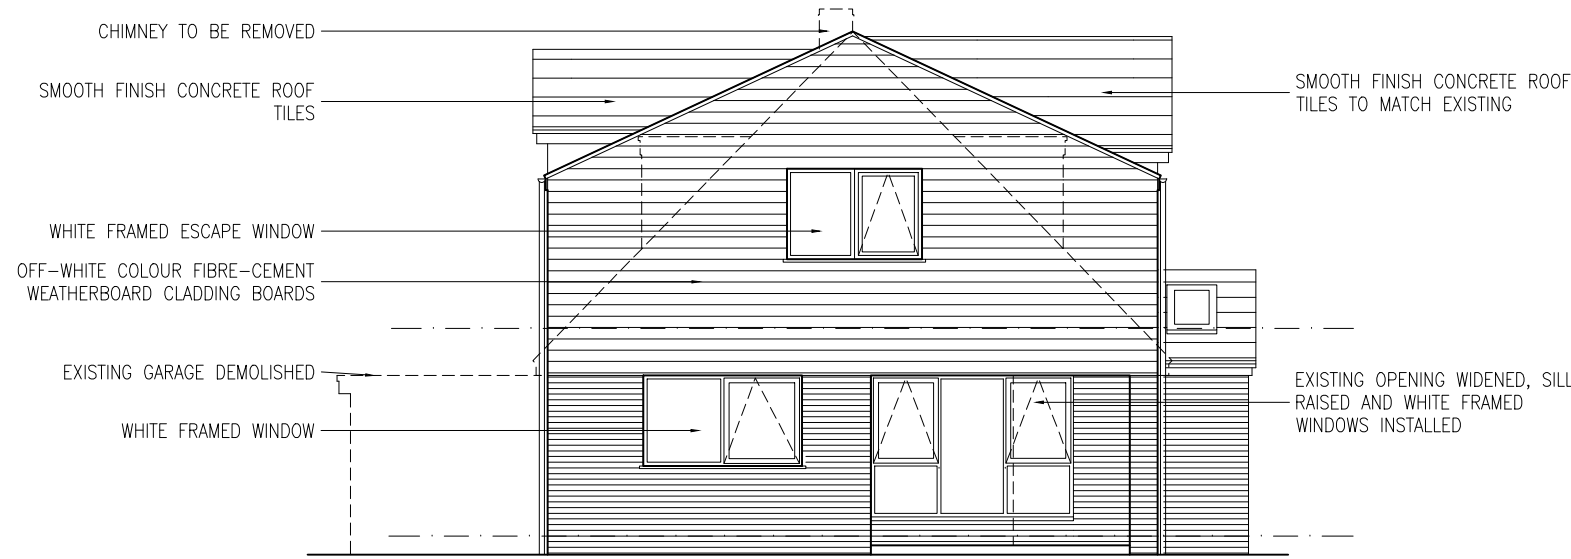


PROPOSED FRONT ELEVATION
1:100

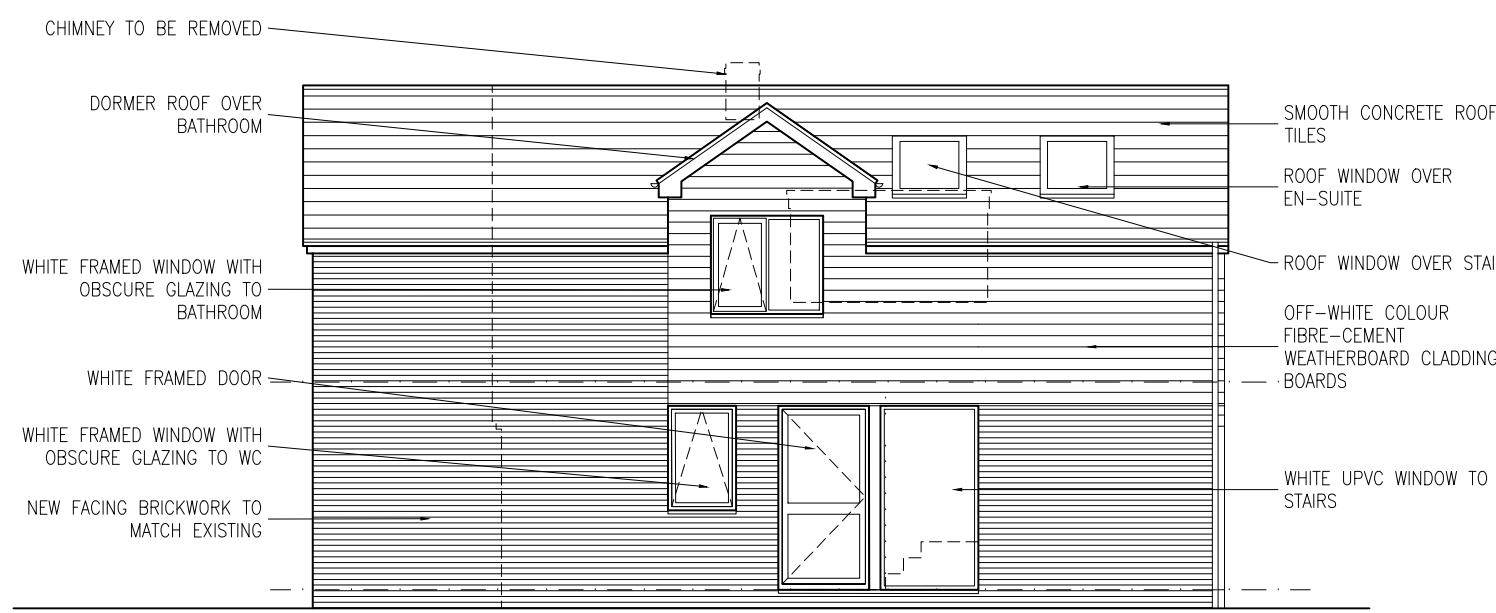

PROPOSED SIDE ELEVATION
facing No. 9
1:100

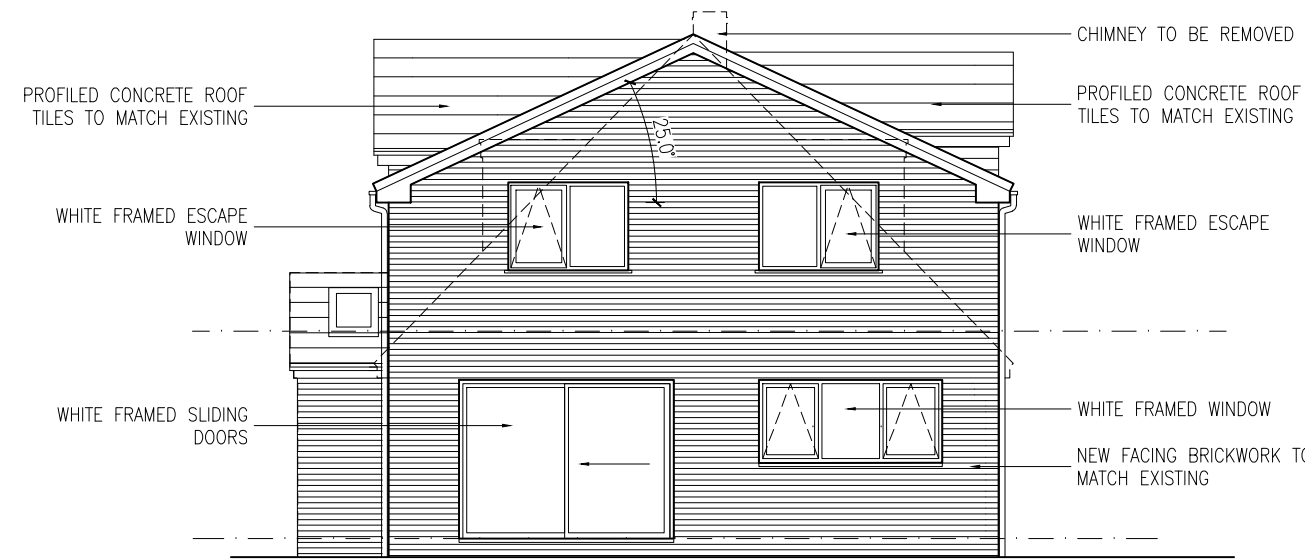

PROPOSED REAR ELEVATION
1:100

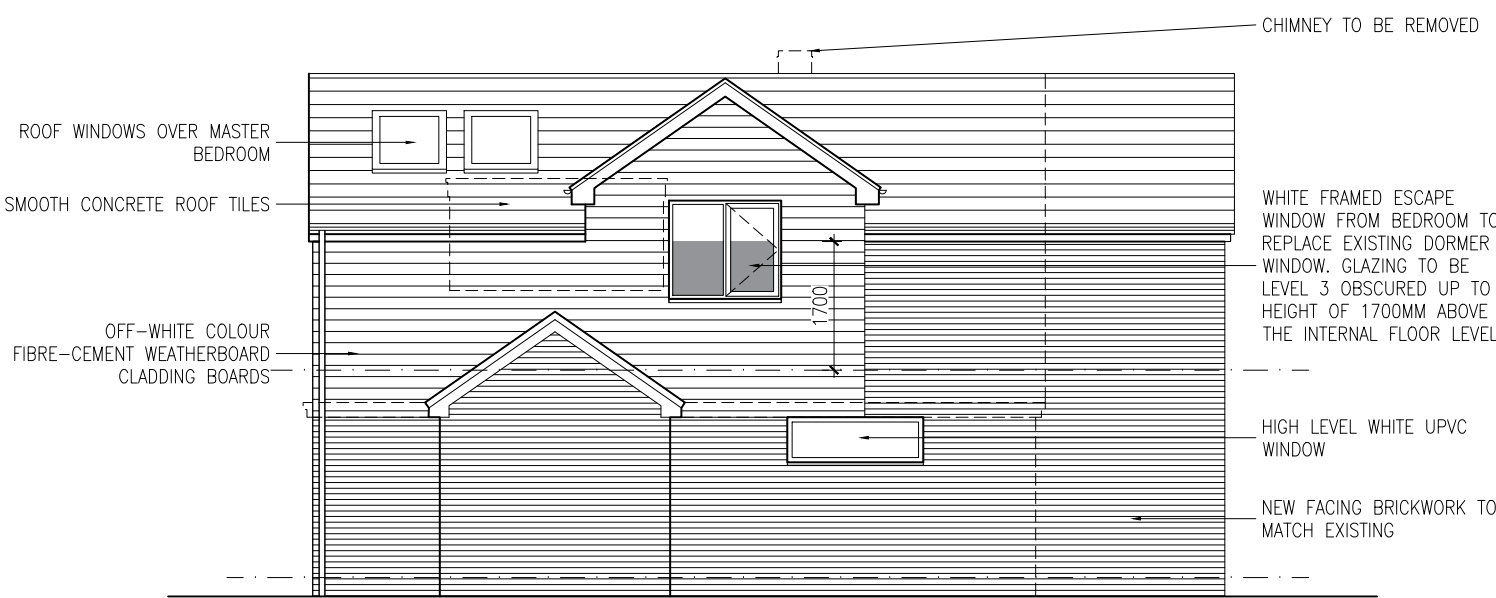

PROPOSED SIDE ELEVATION
facing No. 11
1:100