



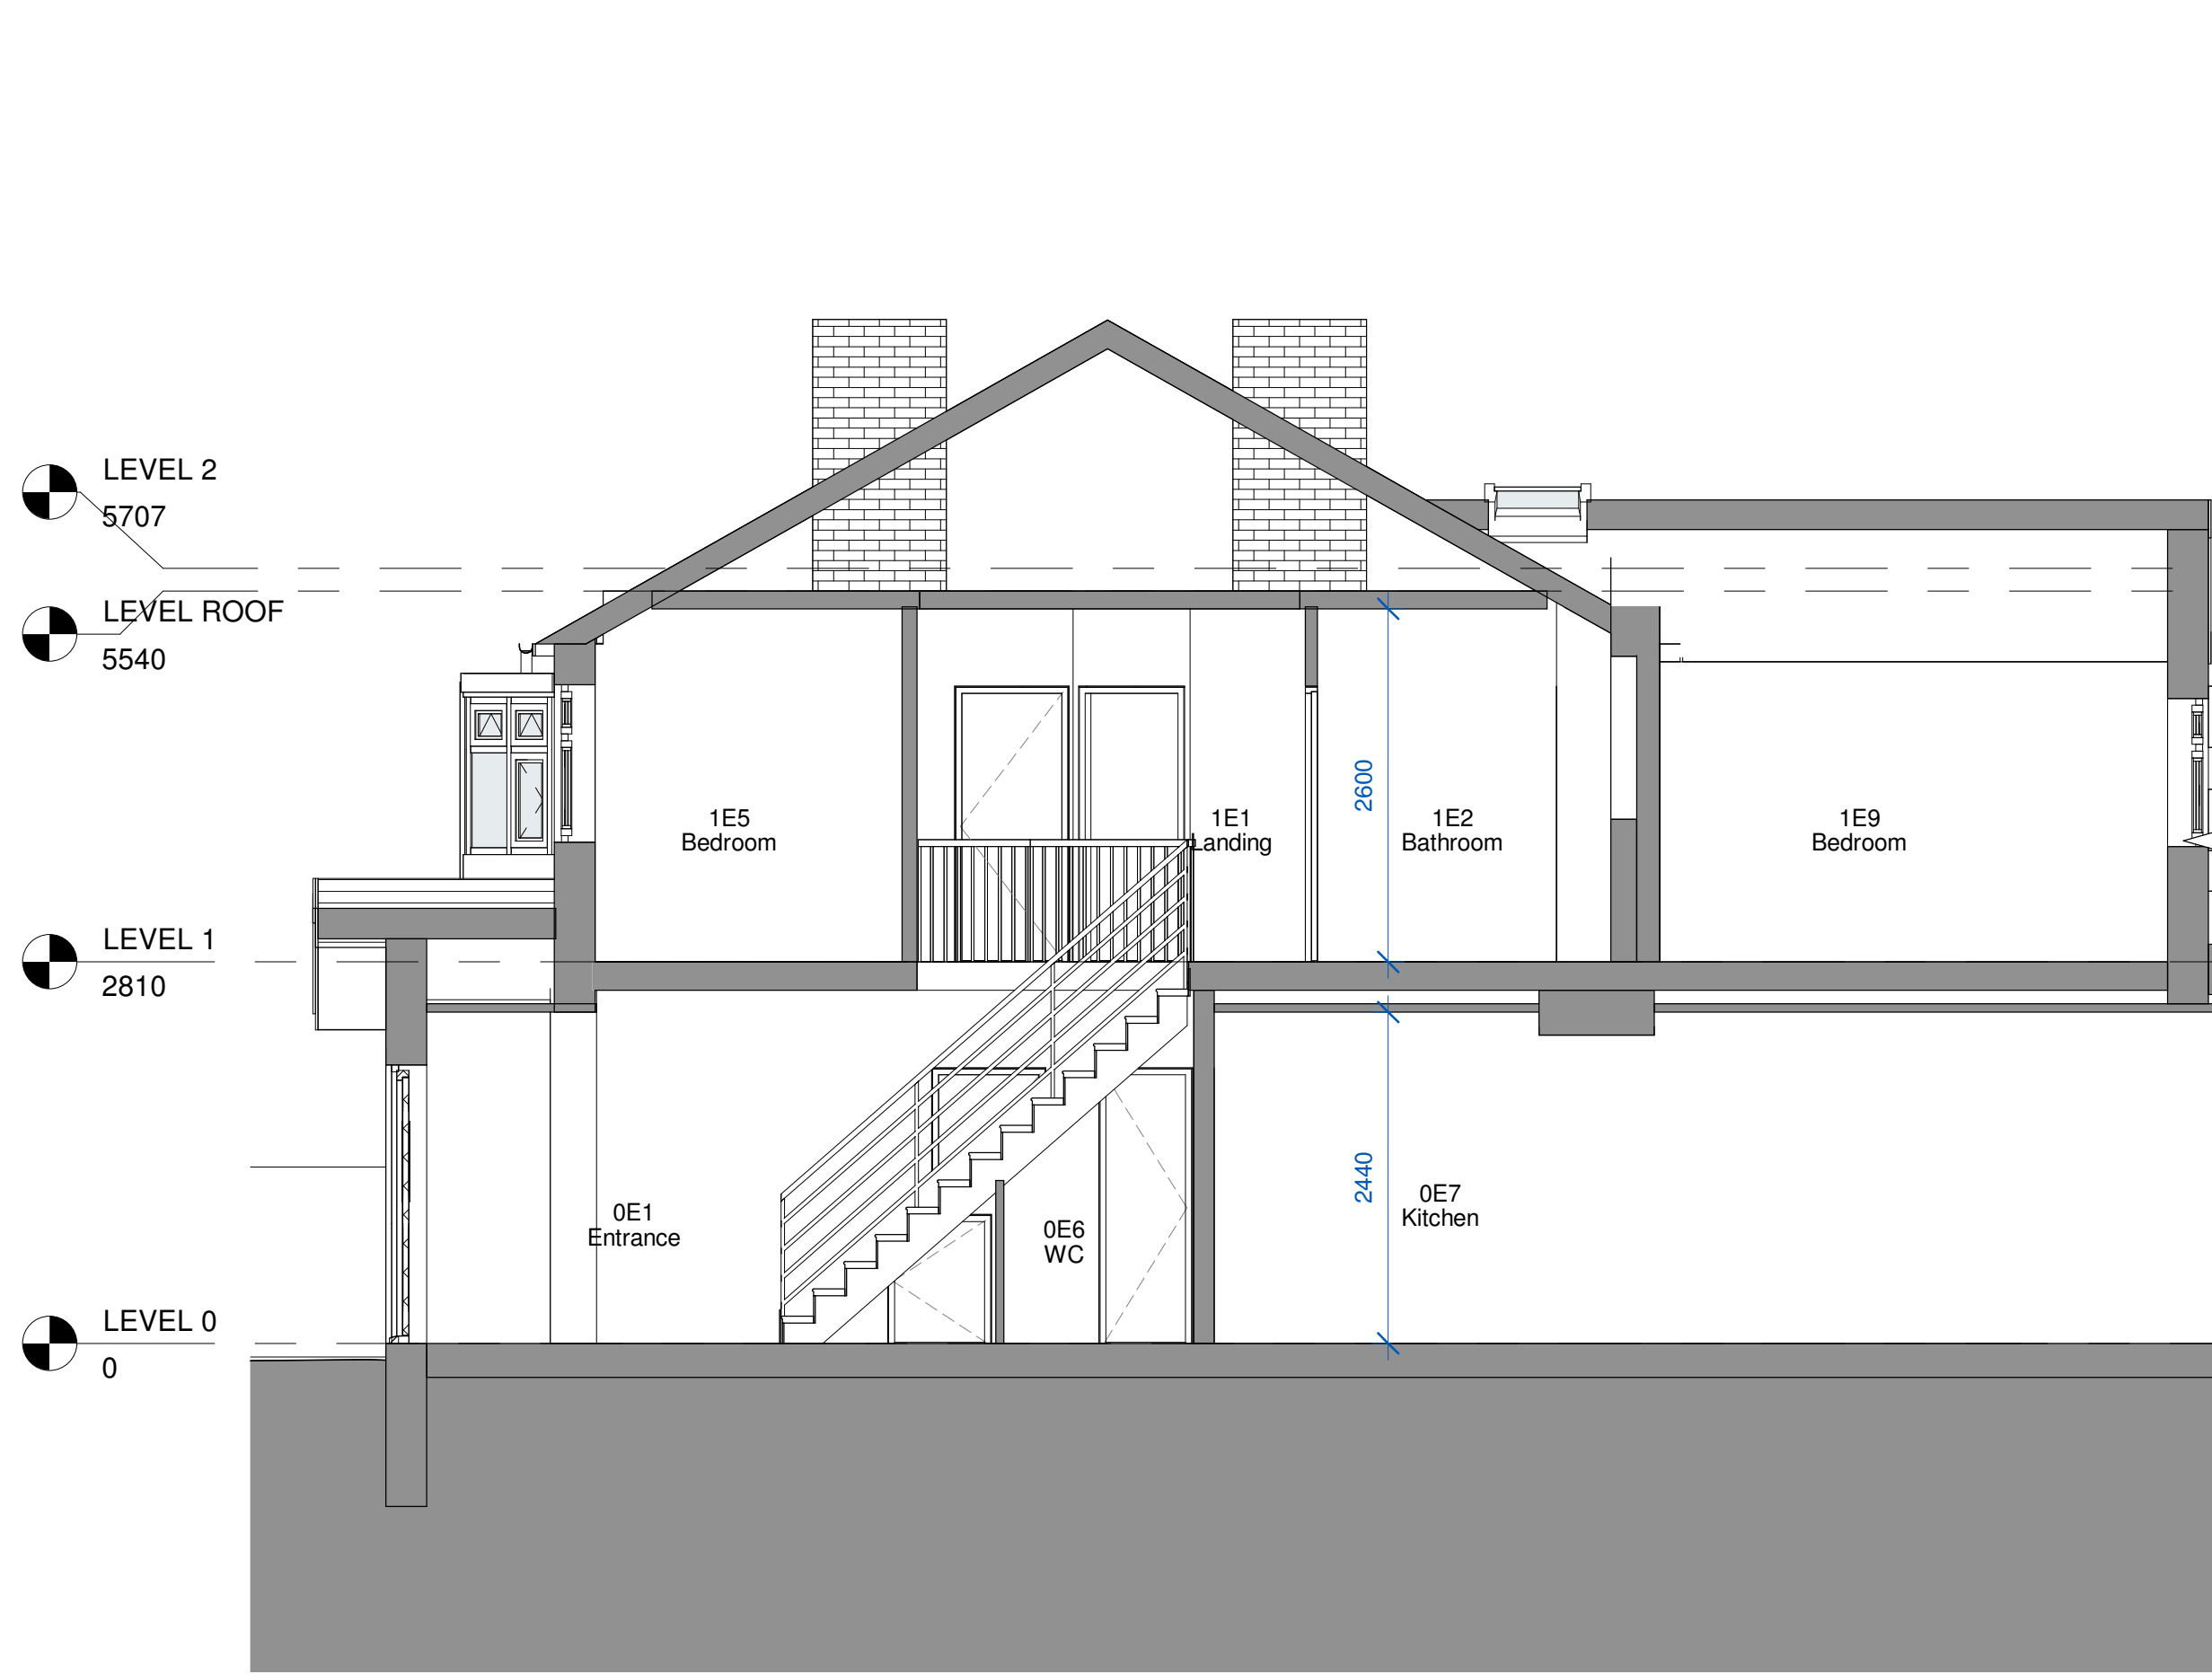

3 Existing
1 : 50

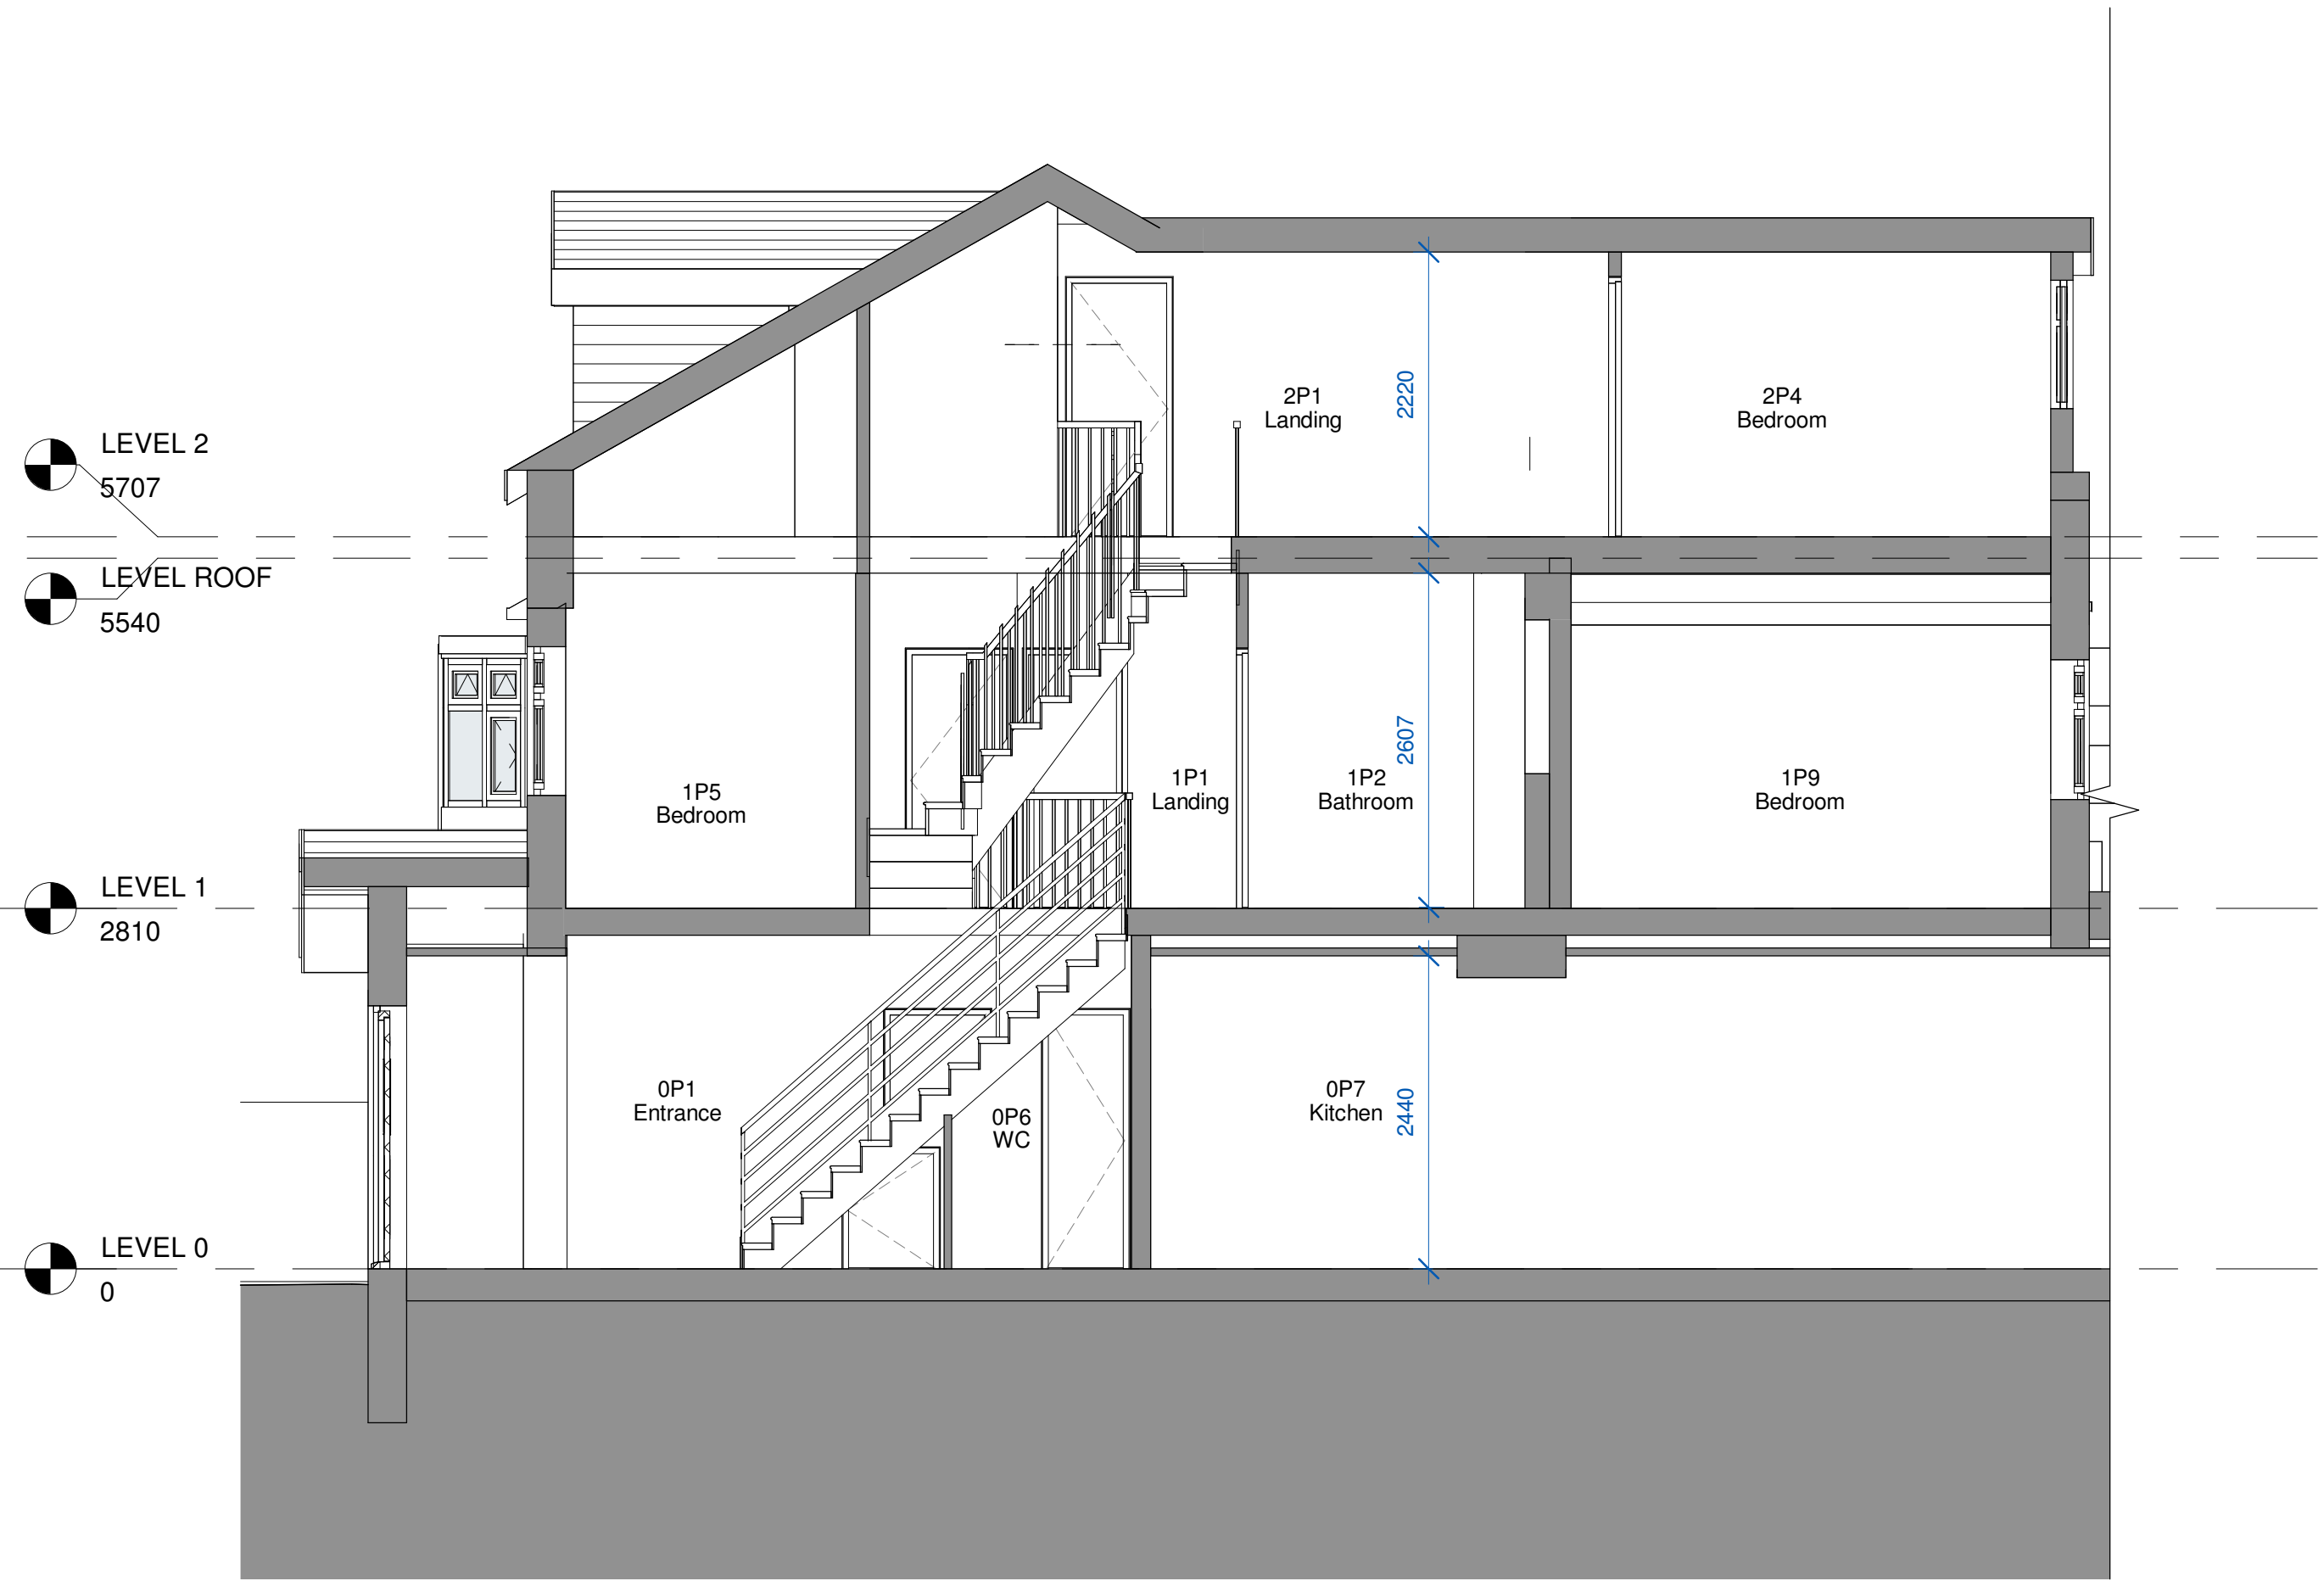

4 Proposed
1 : 50



1 3D - Street View - Existing



2 3D - Street View - Proposed

1	Planning	24/01/2025	CB
No.	Description	Date	Initial

PROJECT			
15 Bishop Road			
TITLE			
Site - Existing & Proposed - 3D			
STATUS			
DESIGN			
DRAWN BY	DATE	SCALE (@ A1)	
CB	18/12/2024	1 : 50	
PROJECT NUMBER	DRAWING NUMBER		REV
GSS24174.2	503		1
GOLD SKETCH			
S T U D I O S			
www.goldsketch.co.uk info@goldsketch.co.uk 0161 792 9595			
NOTES			
COPYRIGHT - ALL RIGHTS RESERVED. NO PART OF THIS DRAWING IS TO BE REPRODUCED WITHOUT WRITTEN CONSENT.			
DRAWING TO BE USED FOR THE STATUS INDICATED ONLY. ANY DISCREPANCIES TO BE REPORTED TO THE ARCHITECT.			
THIS DRAWING IS THE PROPERTY OF GOLD SKETCH LTD. ALL WORK AND MATERIALS TO BE IN ACCORDANCE WITH CURRENT BUILDING REGULATIONS, RELEVANT CODES OF PRACTICE AND BRITISH STANDARDS. ALL DIMENSIONS ON THIS DRAWING ARE IN MILLIMETRES UNLESS OTHERWISE STATED.			