



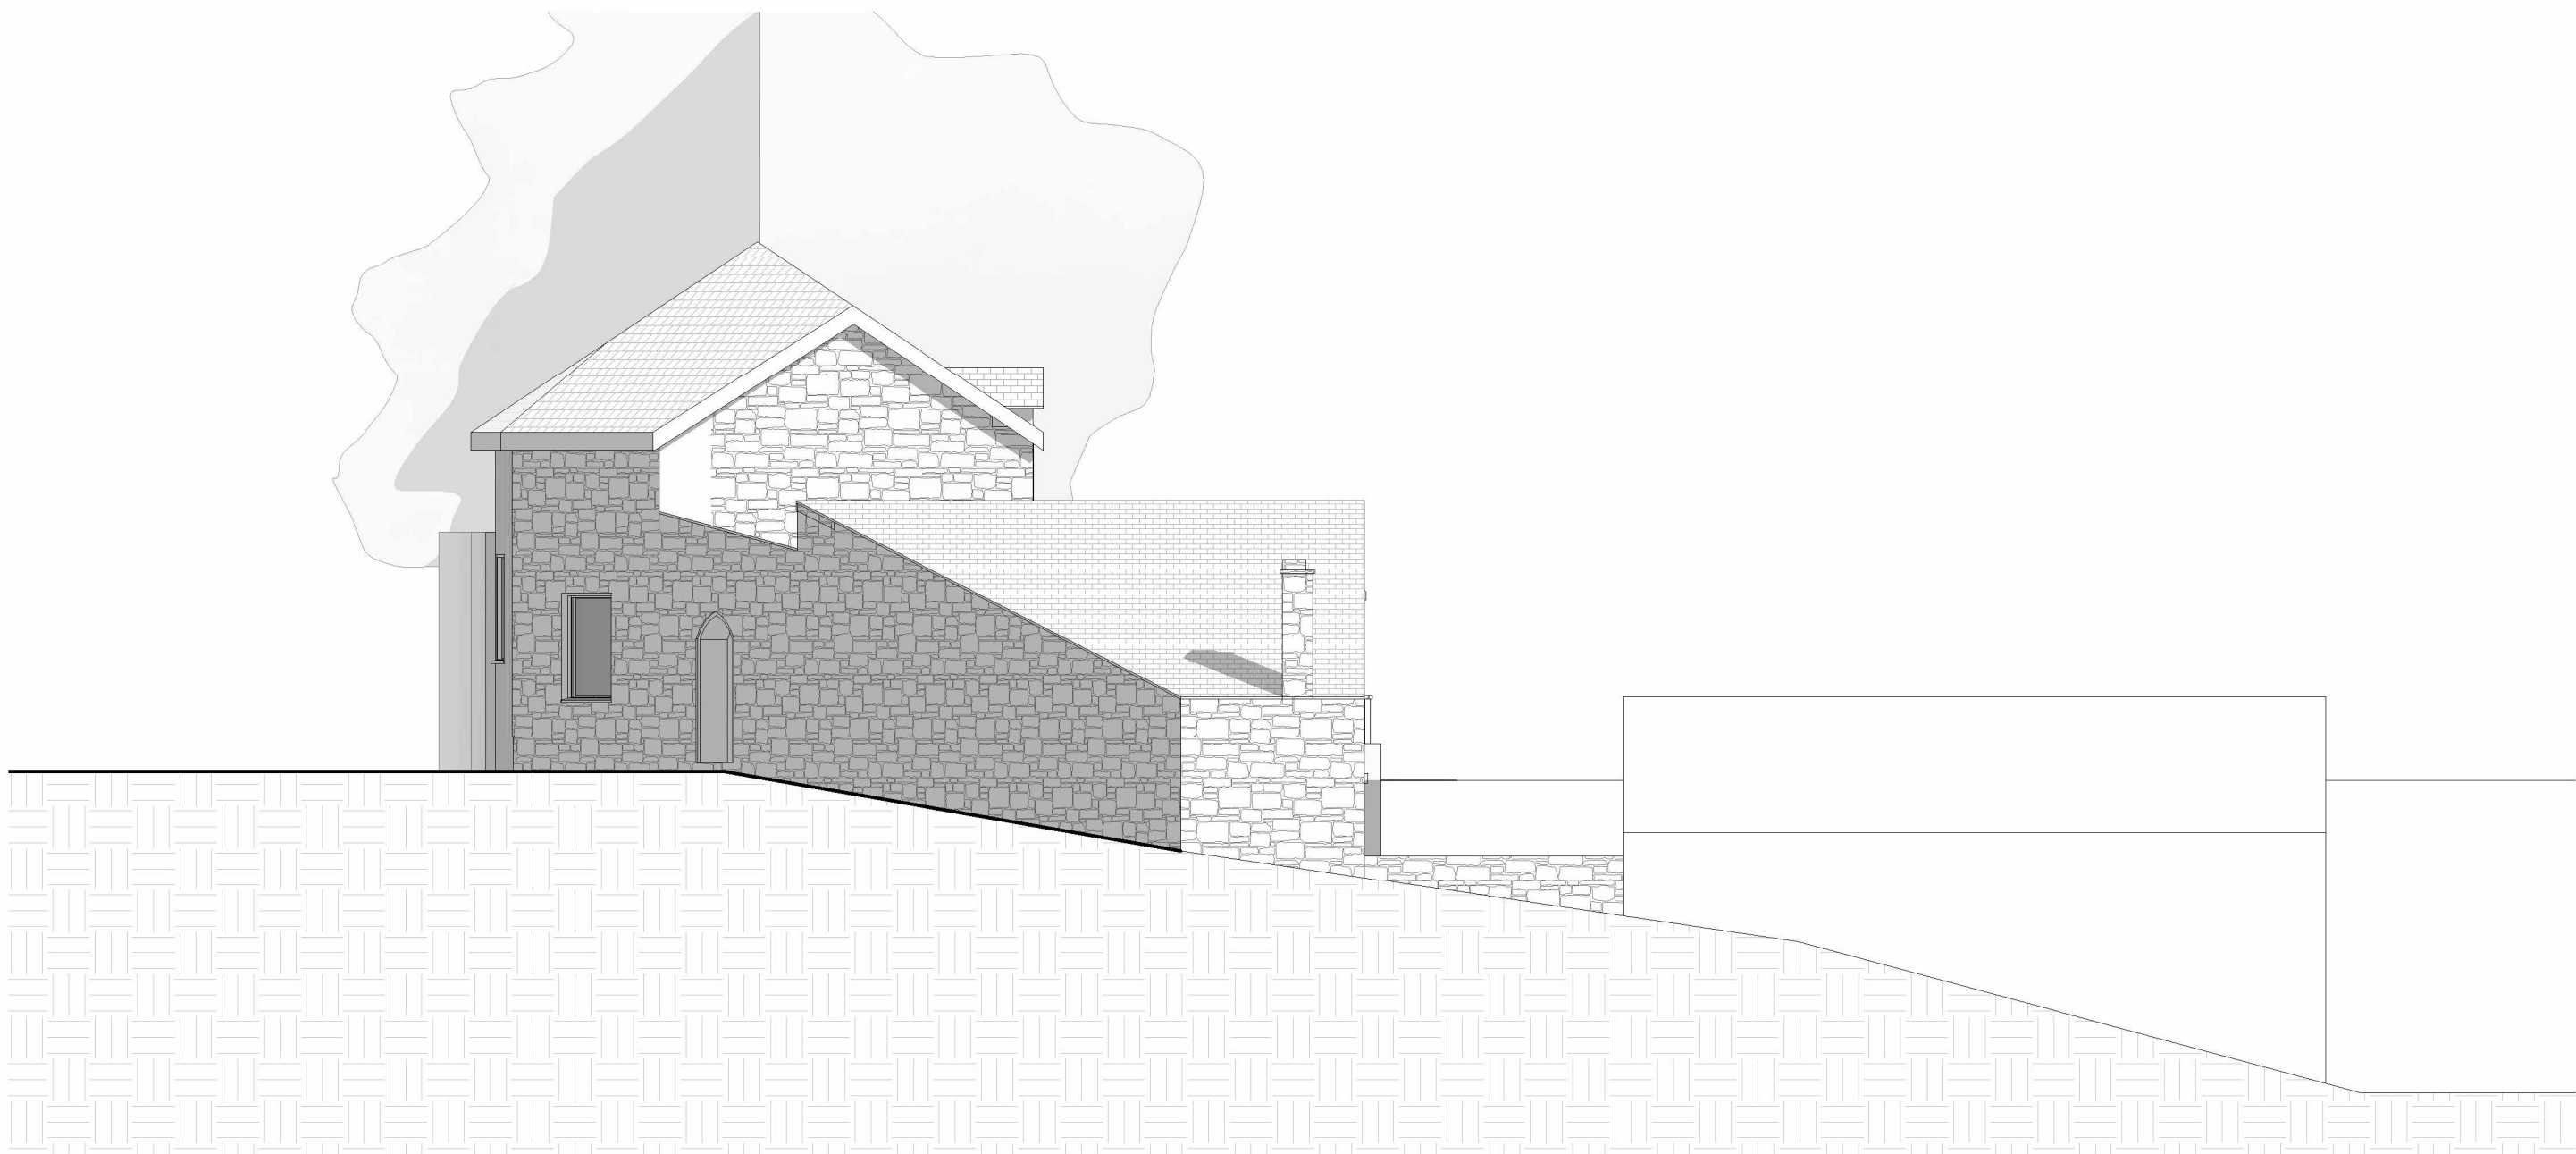


4 EXISTING WEST
1 : 100

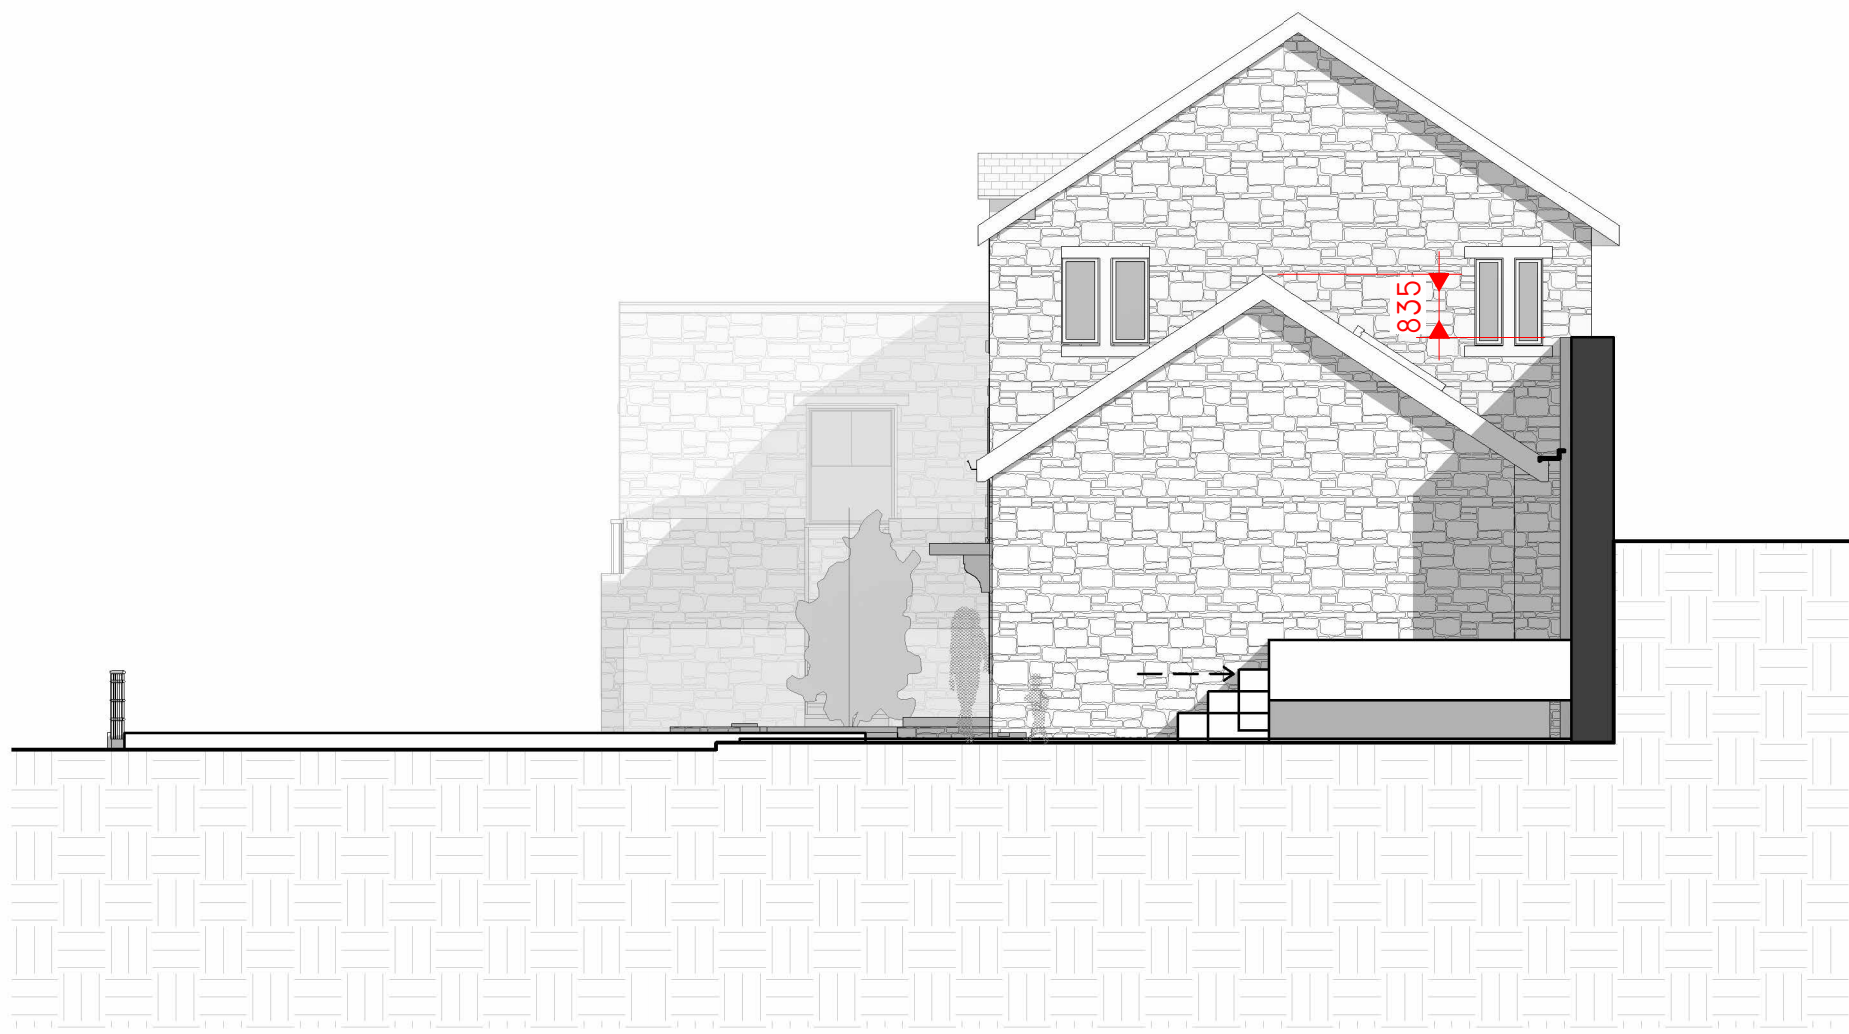

3 EXISTING NORTH EAST
1 : 100



2 EXISTING SOUTH EAST
1 : 100

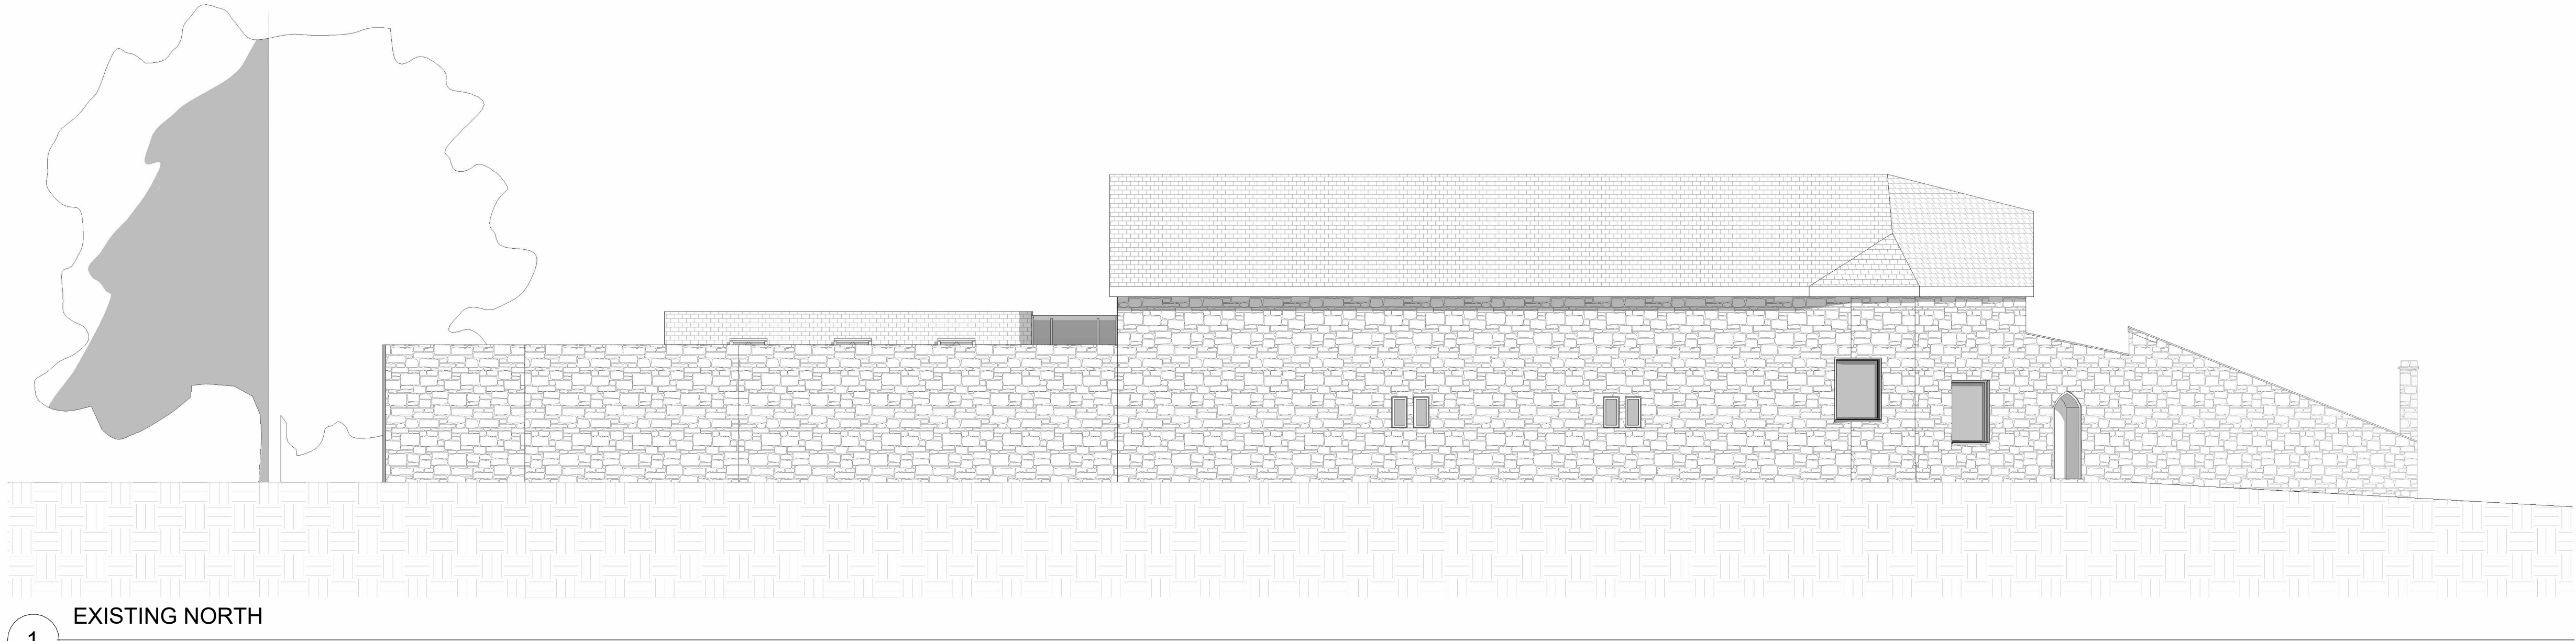

1 EXISTING NORTH
1 : 100

Peter Hitchen
Architects

Marathon House
The Sidings Business Park
Whalley, BB7 9SE

01254 823 885

www.peterhitchenarchitects.co.uk

NOTES:

No.	Description	Date

CLIENT:
MR AND MRS PALMER

ADDRESS: NORCOT, MOORBOTTOM
ROAD, HOLCOMBE,
RAMSBOTTOM

PROJECT:
Side Entrance Porch Alterations

SHEET:
EXISTING
ELEVATIONS

Project number PHA/929

Date 28/01/2025

Drawn by DH

Checked by PH

A1.4

Scale 1 : 100

Sheet size A1