




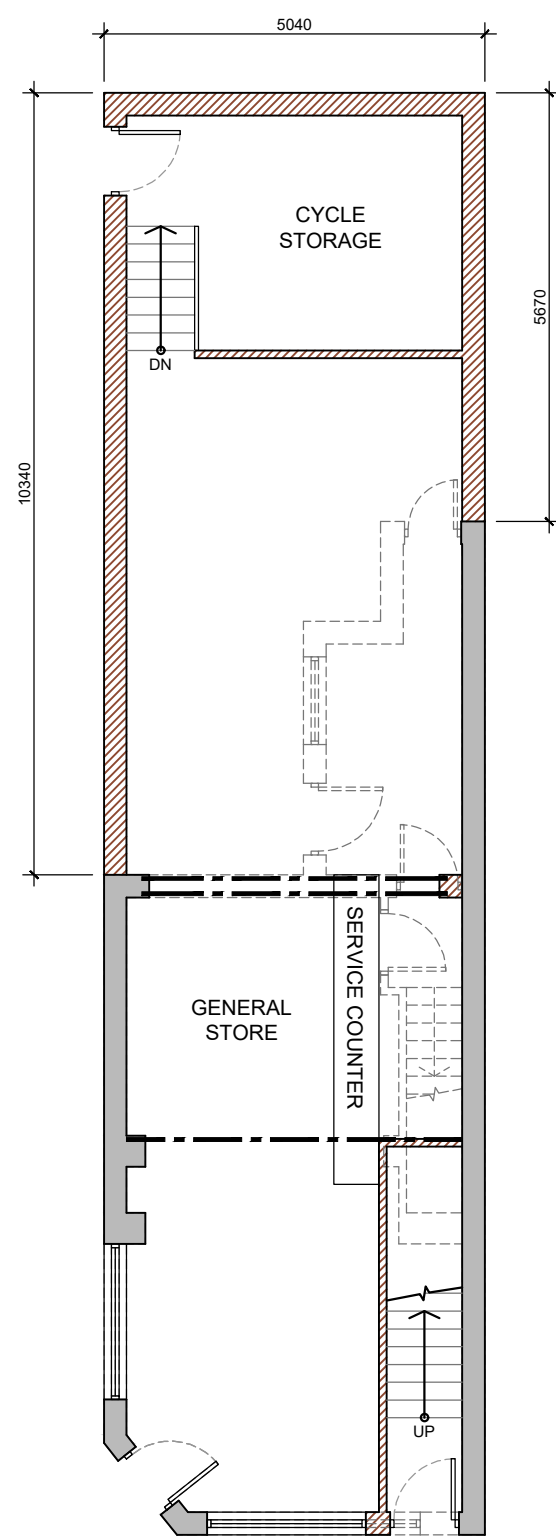

GROUND FLOOR
1:100

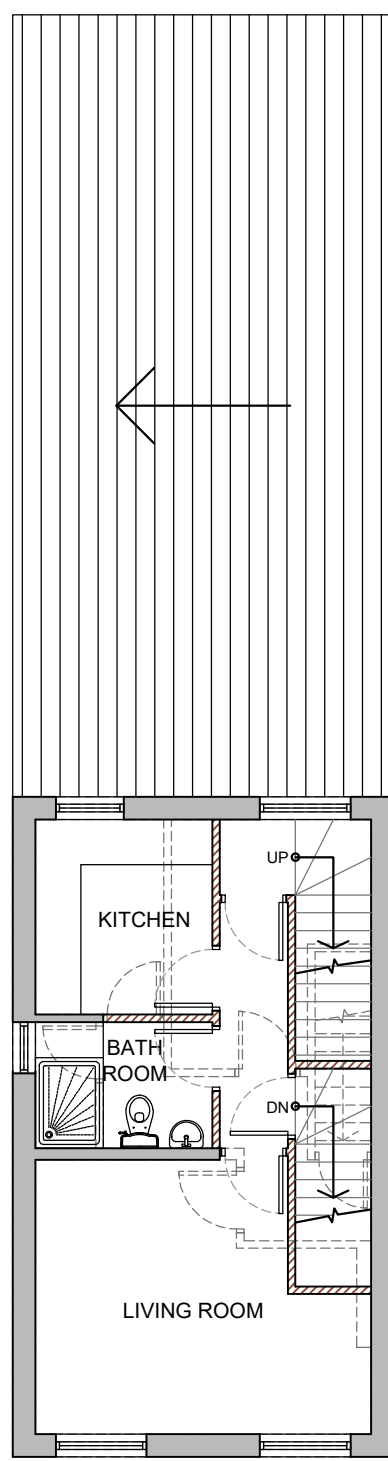

FIRST FLOOR
1:100

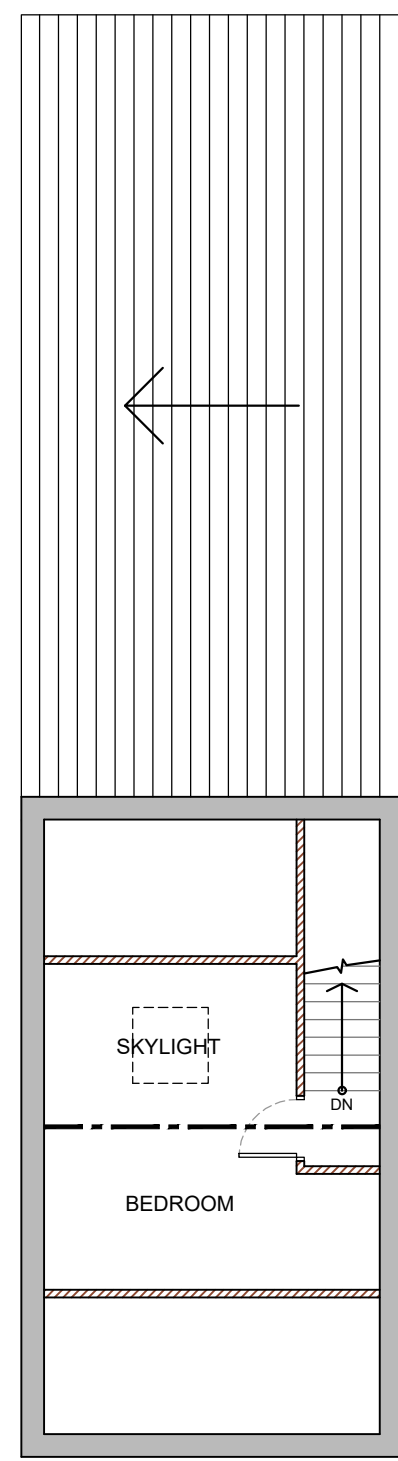

LOFT
1:100

Scale 1:100



NOTES:
No scaling or dimensions other than those figured are to be taken from this drawing. All dimensions to be checked on site
This drawing is for use at the named location and for Planning Permission purposes only and as such should not be used at any other location or for any other purposes

Project Location:
36 ALBION STREET,
RADCLIFFE,
MANCHESTER,
M26 1BH

Drawing:
**02 Proposed Plans
REV G**

Scale: 1:100	Size: A3	Date: 09/24
------------------------	--------------------	-----------------------