



01  
0305 F01 BESPOKE MODULAR SEATING  
Scale 1: 20 @A1


02  
0305 F02 STANDARD SEATING  
Scale 1: 20 @A1

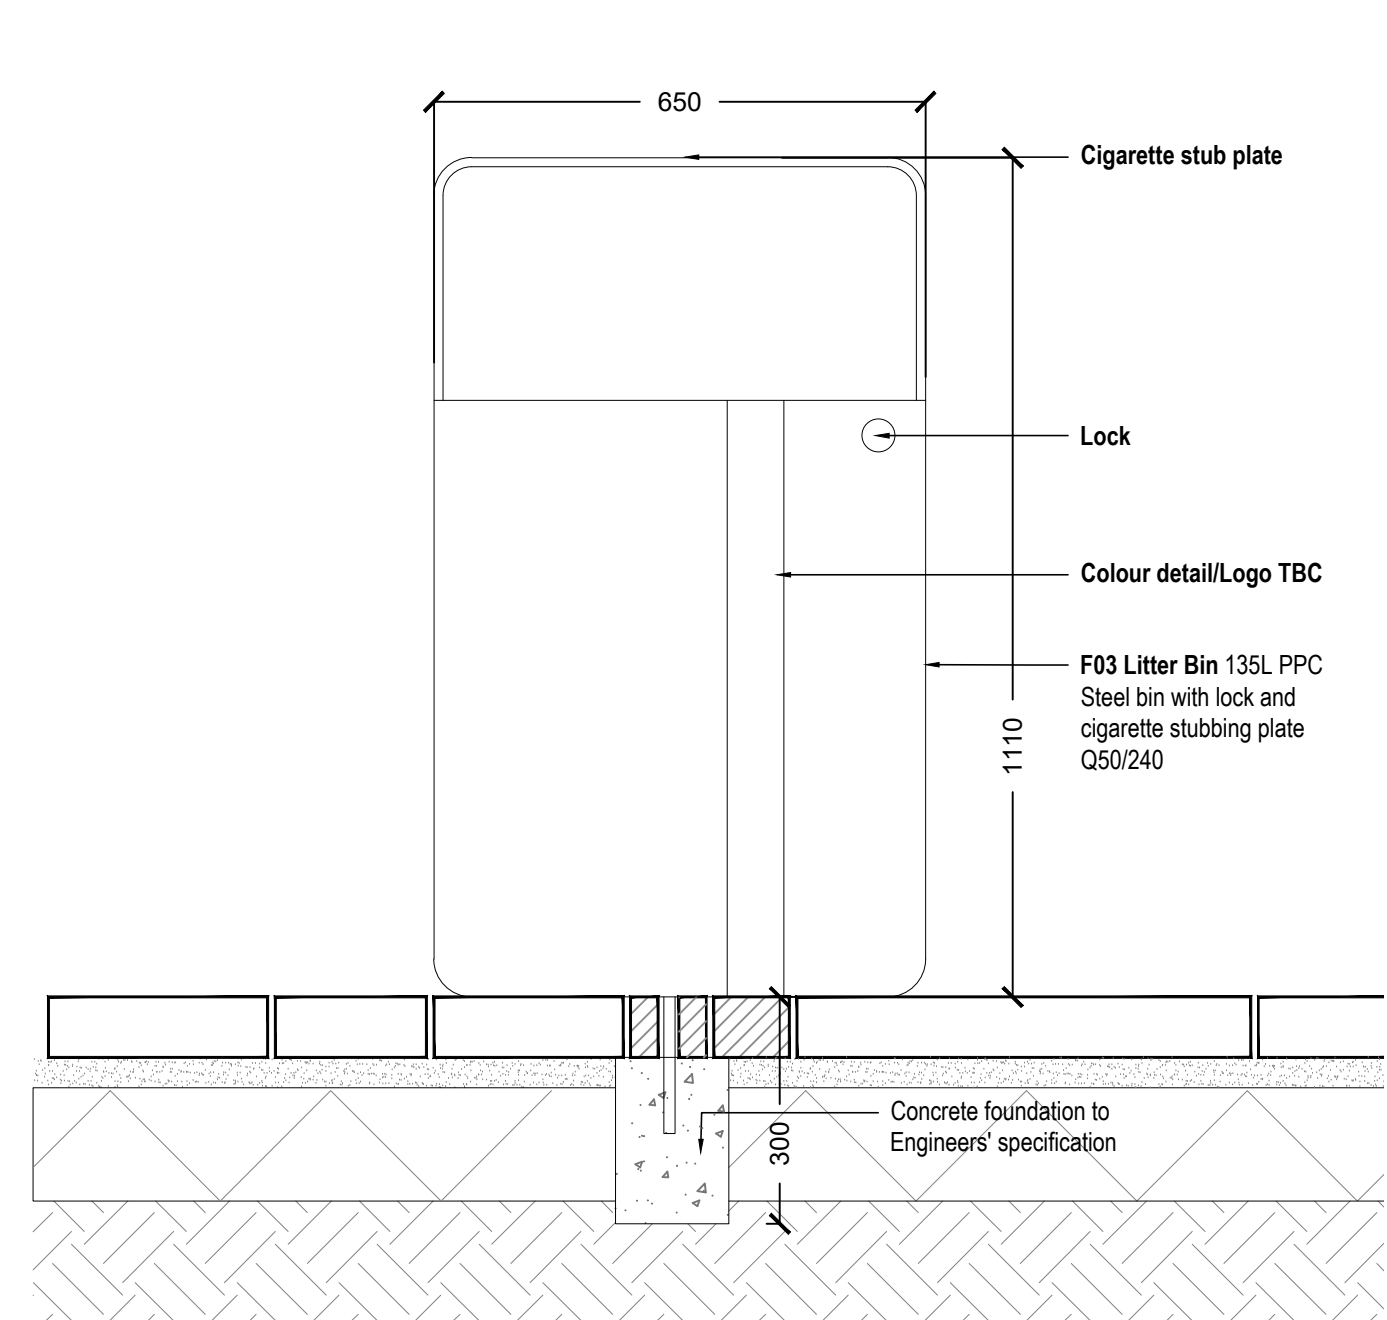


03  
0305 F03 LITTER BIN  
Scale 1: 10 @A1

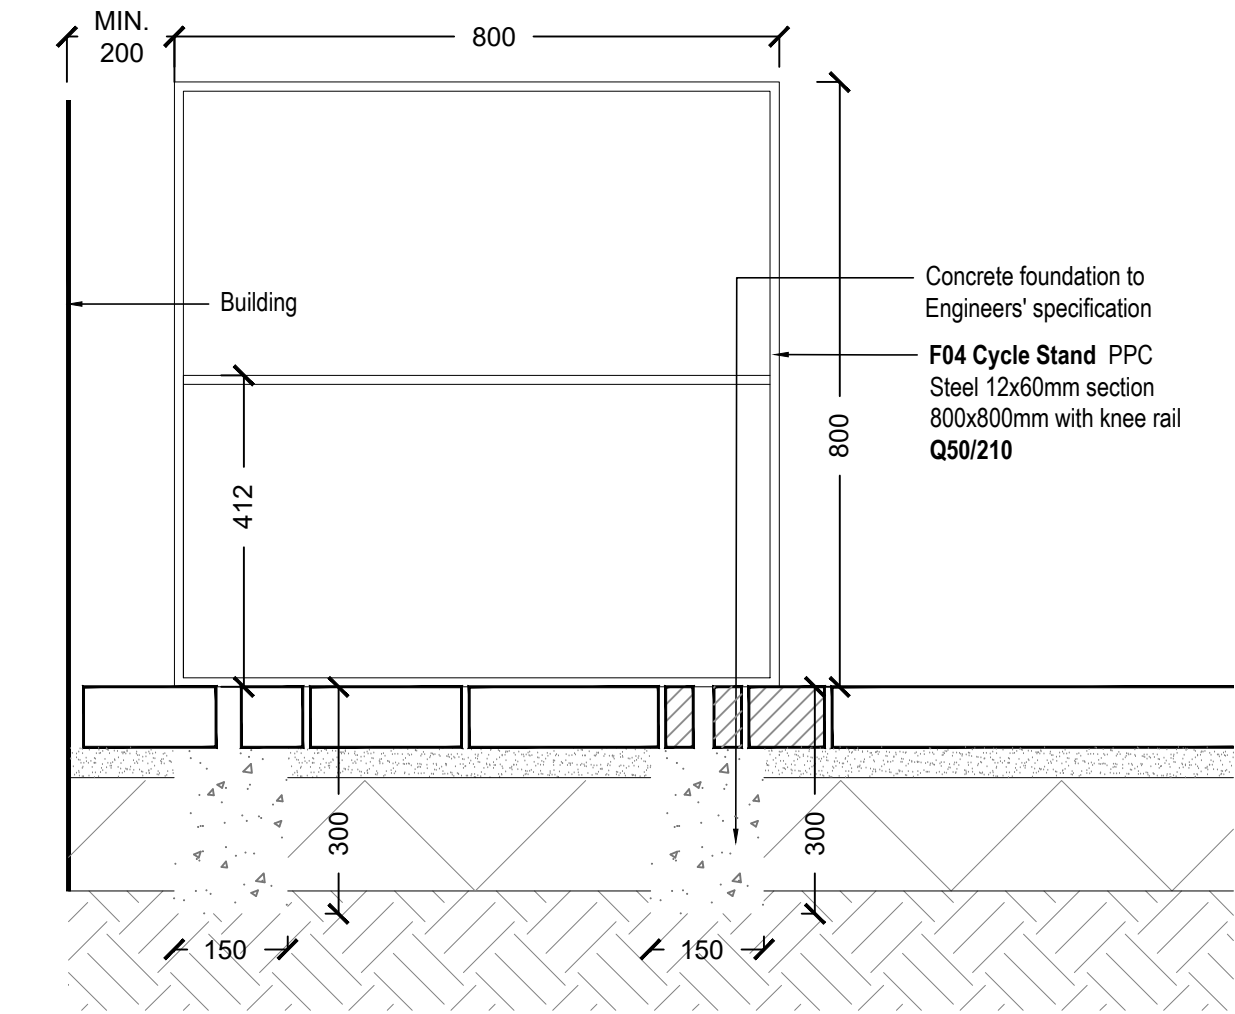


04  
0305 F04 CYCLE STAND  
Scale 1: 10 @A1

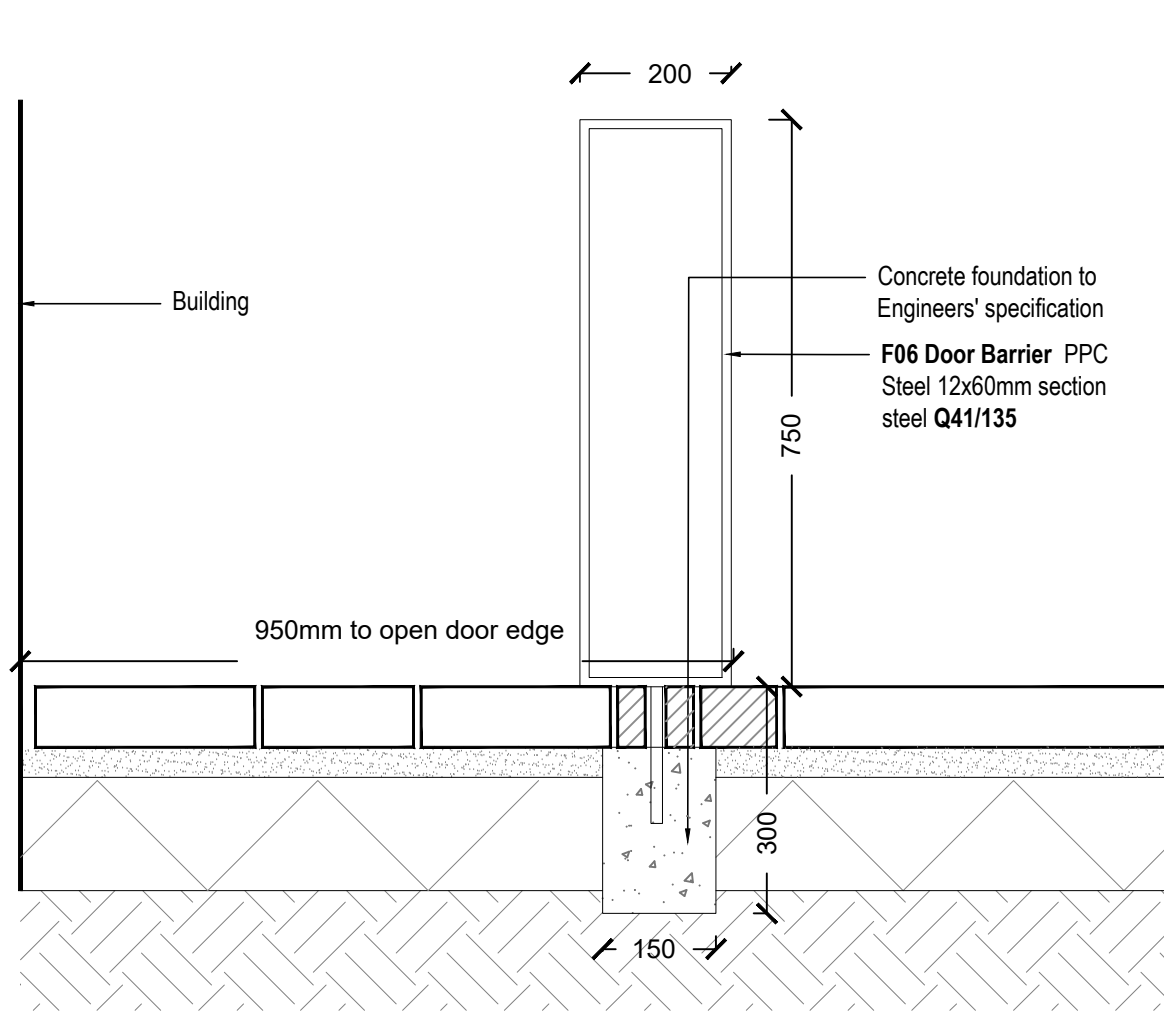


06  
0305 F06 DOOR BARRIER  
Scale 1: 10 @A1

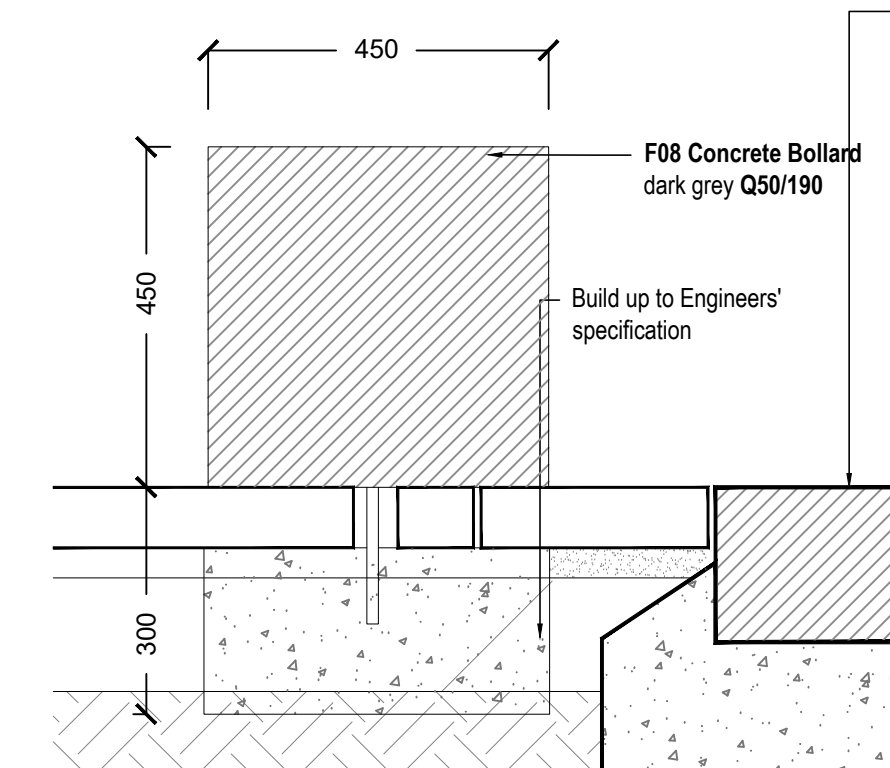

08  
0305 F08 BOLLARD  
Scale 1: 10 @A1

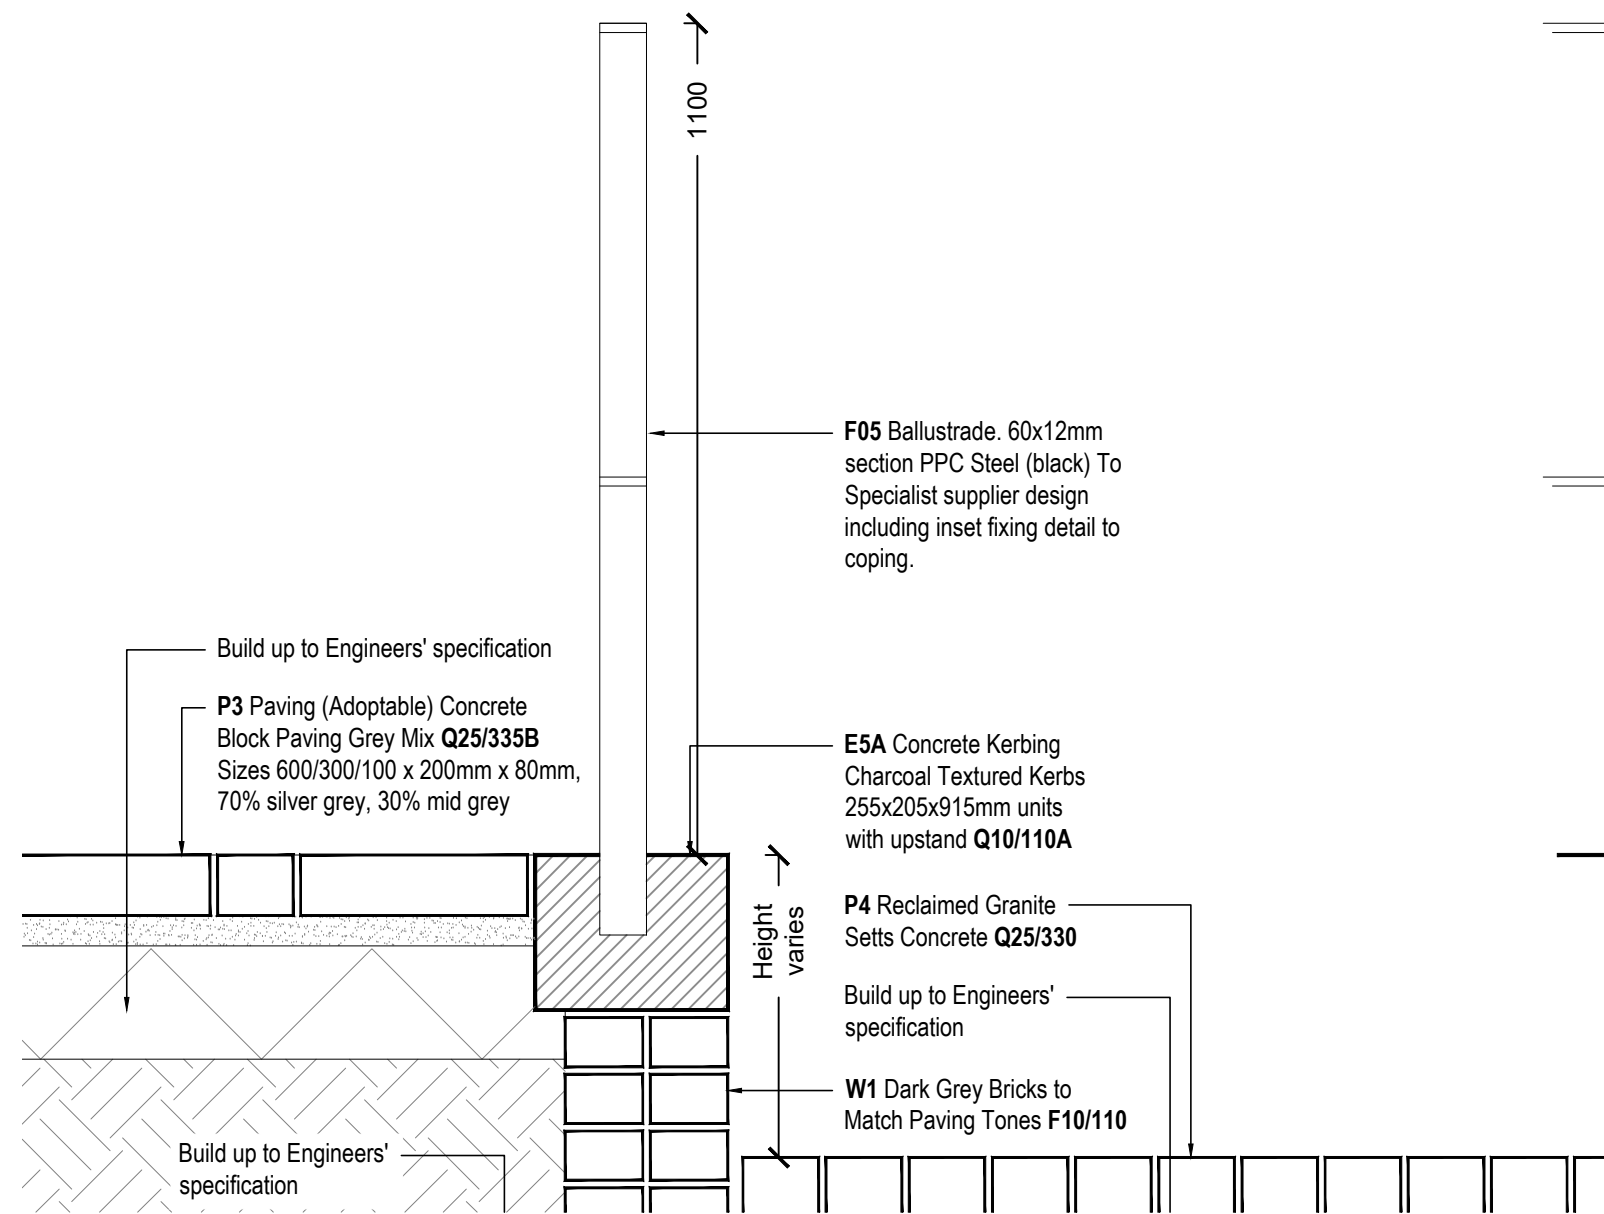

07  
0305 F07 BALUSTRADE  
Scale 1: 10 @A1

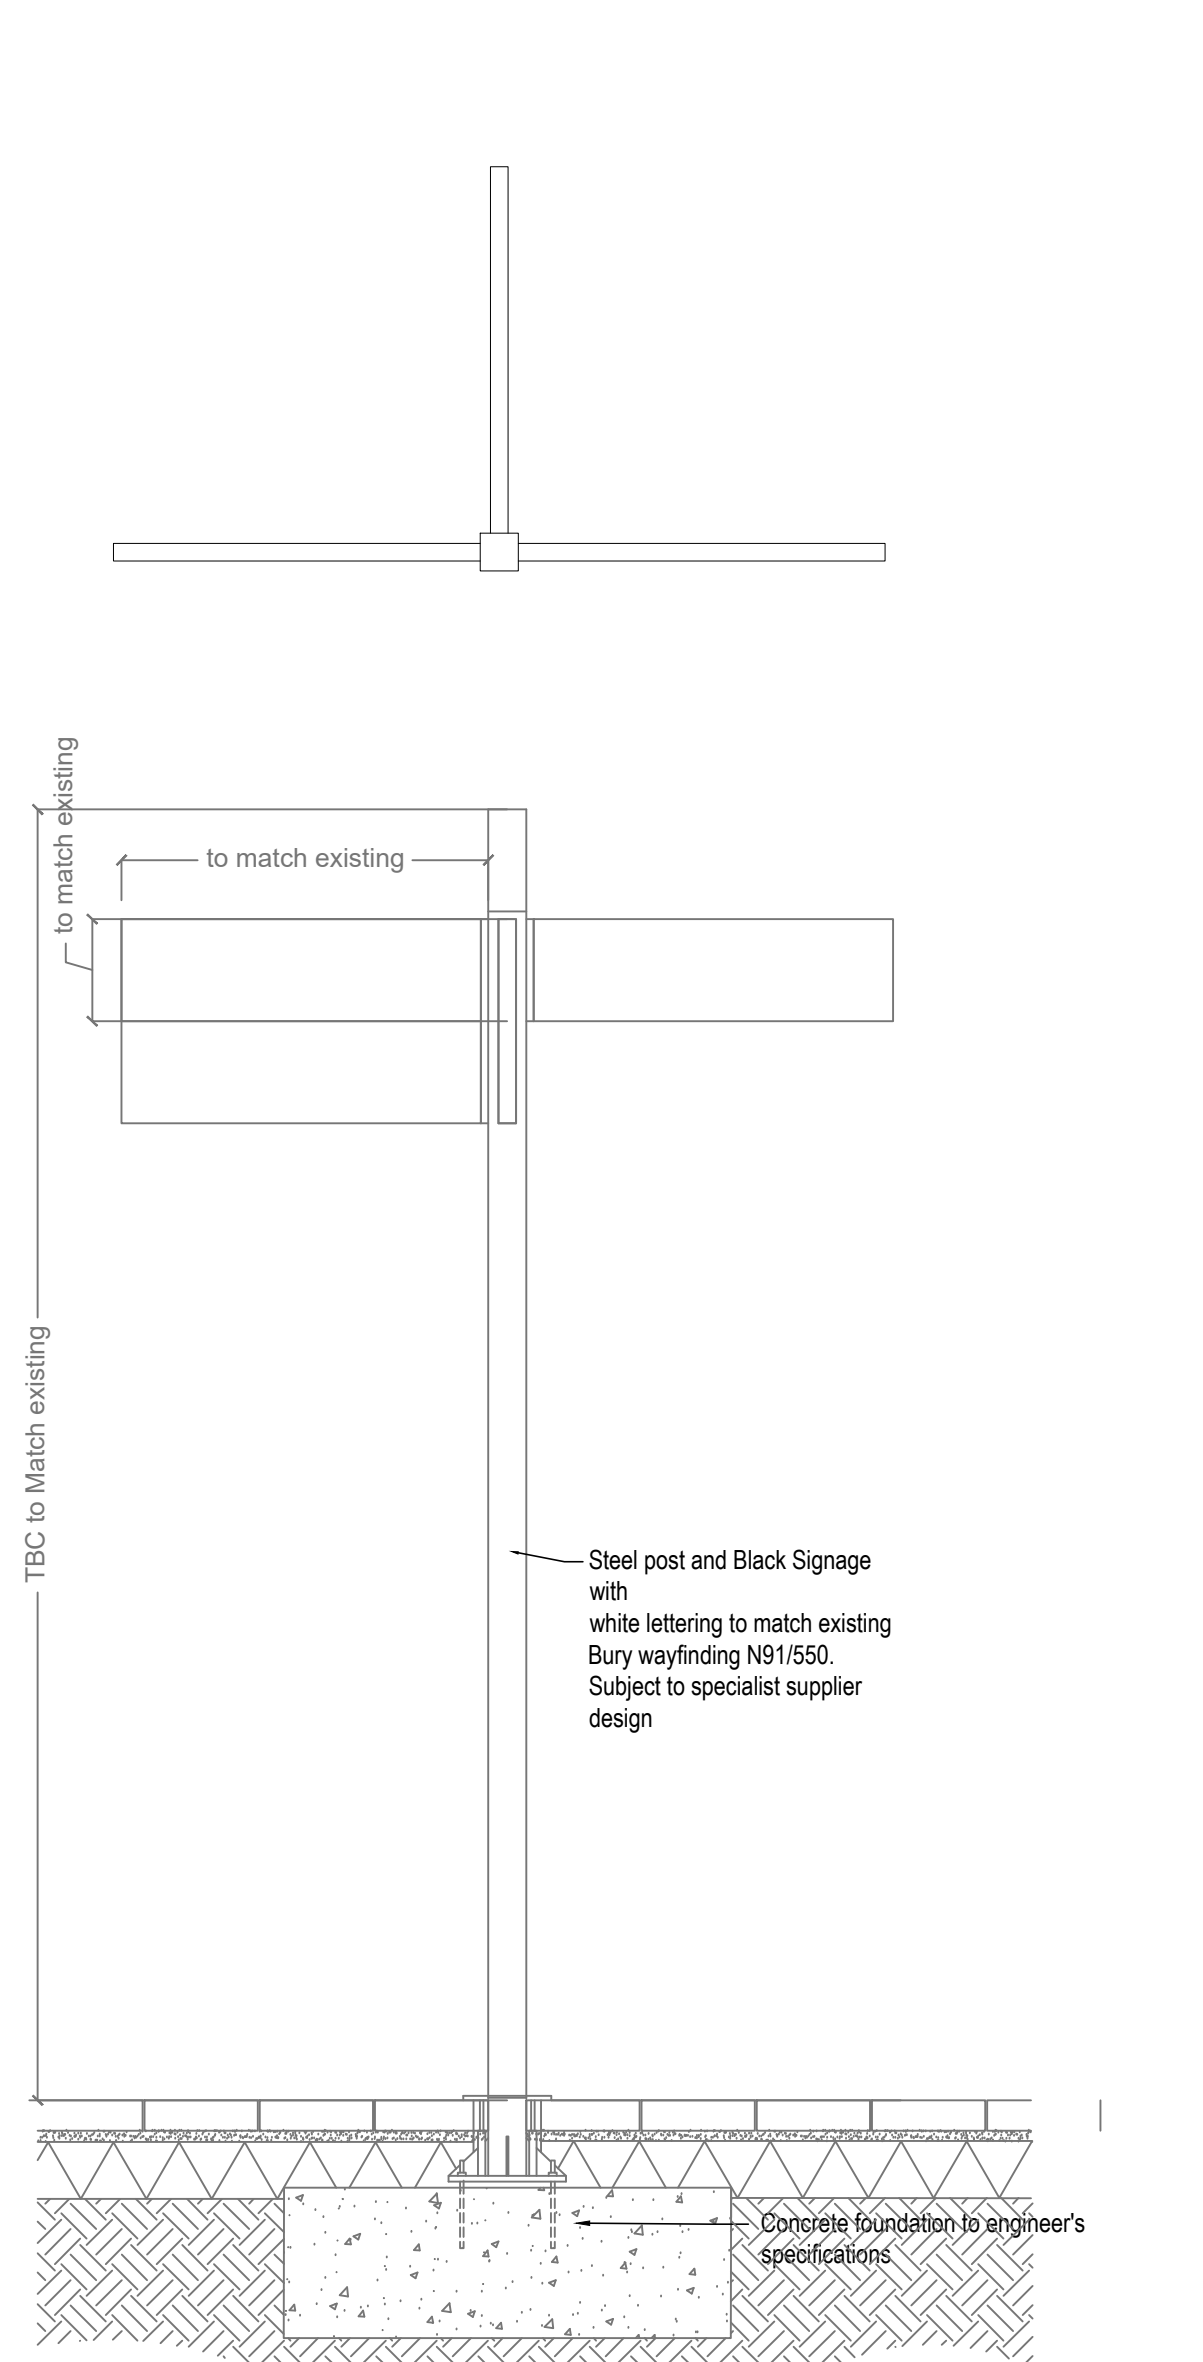


05  
0305 F05 FINGER POST  
Scale 1: 20 @A1

| rev | details       | by | date       | rev | details | by | date |
|-----|---------------|----|------------|-----|---------|----|------|
| 00  | PRELIMINARY   | ED | 17.02.2023 |     |         |    |      |
| 01  | STAGE 4 ISSUE | AN | 30.06.23   |     |         |    |      |
|     |               |    |            |     |         |    |      |
|     |               |    |            |     |         |    |      |
### Notes

- Do not scale from drawing, use figured dimensions only
- All dimensions to be checked onsite
- This drawing to be read in conjunction with all other Gillespies drawings and specifications

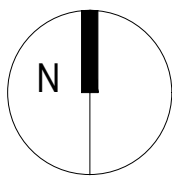

Ordinance Information shown is reproduced from Ordnance Survey material with the permission of Ordnance Survey on behalf of the Controller of Her Majesty's Stationary Office @ Crown Copyright. Unauthorised reproduction infringes Crown Copyright and may lead to prosecution or civil proceedings. Licence No. 1000 17362

Project title  
BURY MARKET AND FLEXI HALL

Drawing title  
FURNITURE TYPICAL DETAIL

Drawing number  
BURMAR-GLL-V6-00-DR-L-0305

Drawing Status  
STAGE 4

Date  
17.02.2023

Scale  
@ A1

Drawn  
ED

Checked  
AG

GILLESPIES

5th Floor, Phoenix House, 3 South Parade, Leeds, LS1 5DZ  
P: 0113 247 0550 F: 0113 247 0660 E: design.team@gillespies.co.uk