


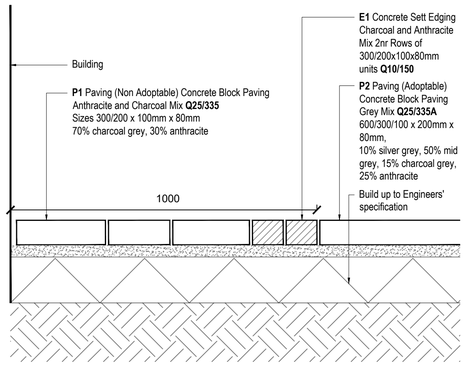


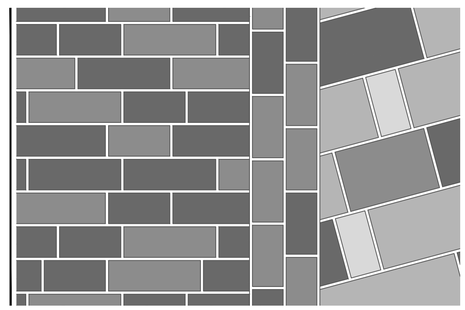



01 0303 BLOCK PAVING-SETTS EDGE-BLOCK PAVING
Scale 1: 10 @A1

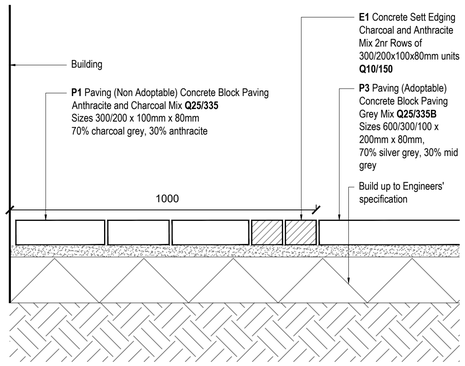

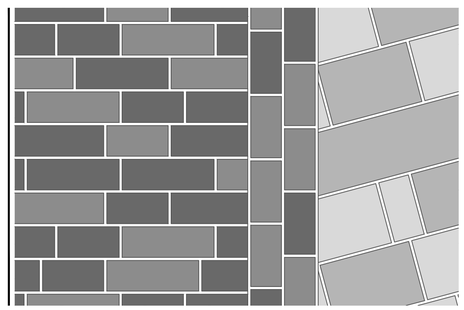



02 0303 BLOCK PAVING-SETTS EDGE-BLOCK PAVING
Scale 1: 10 @A1

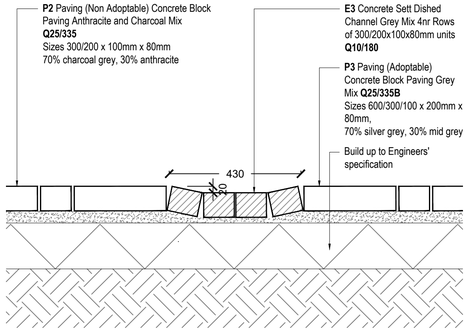

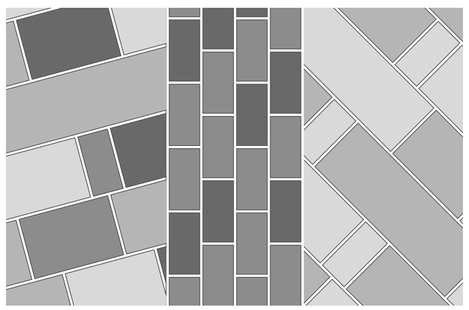



03 0303 BLOCK PAVING-DISH CHANNEL-BLOCK PAVING
Scale 1: 10 @A1

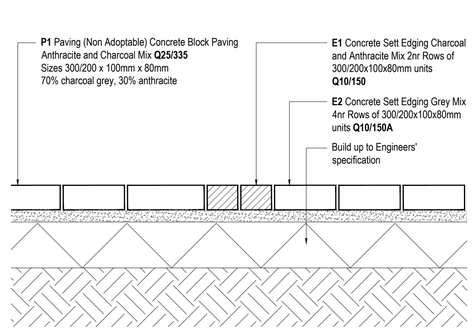

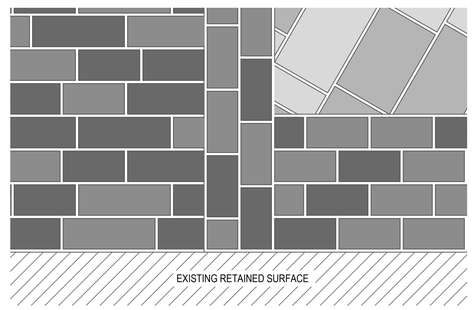



04 0303 BLOCK PAVING-SETTS EDGE-SETTS EDGE
Scale 1: 10 @A1

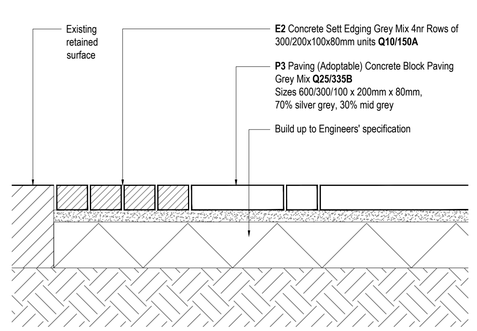

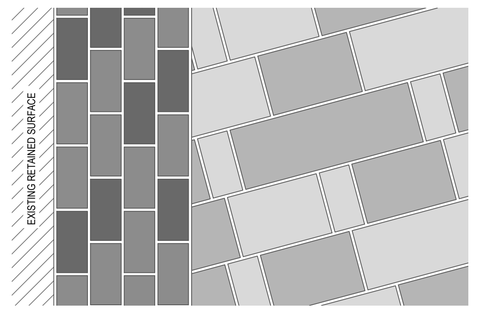



05 0303 EXISTING SURFACE-SETTS EDGE-BLOCK PAVING
Scale 1: 10 @A1

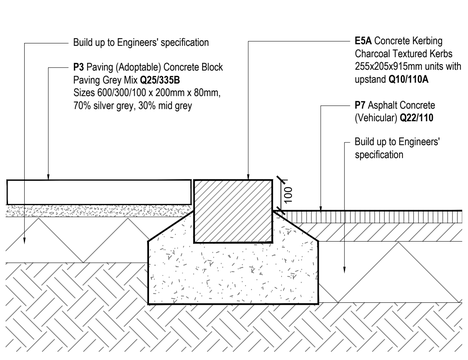

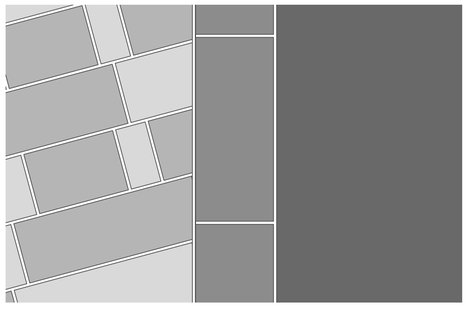



06 0303 BLOCK PAVING-KERB-ASPHALT
Scale 1: 10 @A1

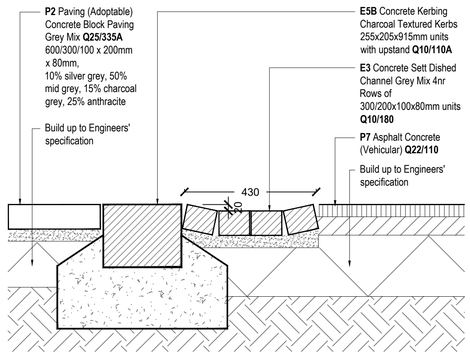

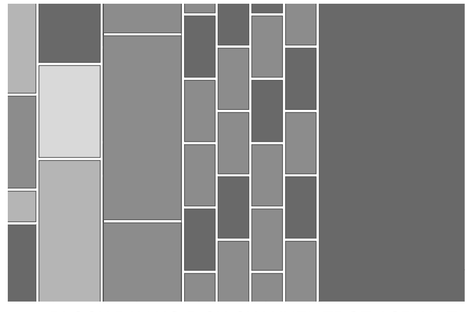



07 0303 BLOCK PAVING-DISH CHANNEL EDGE-ASPHALT
Scale 1: 10 @A1

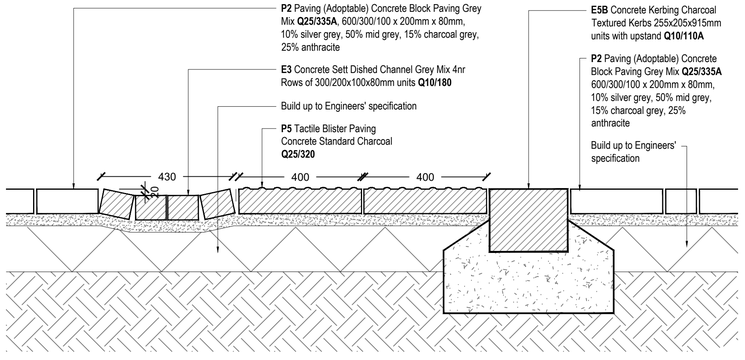

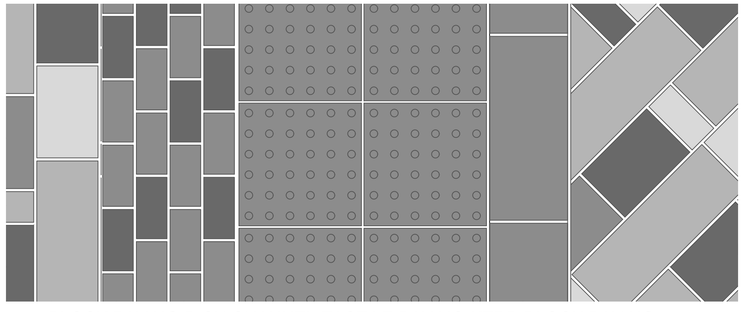

08 0303 BLOCK PAVING-DISH CHANNEL-TACTILE PAVING-KERB-BLOCK PAVING
Scale 1: 10 @A1

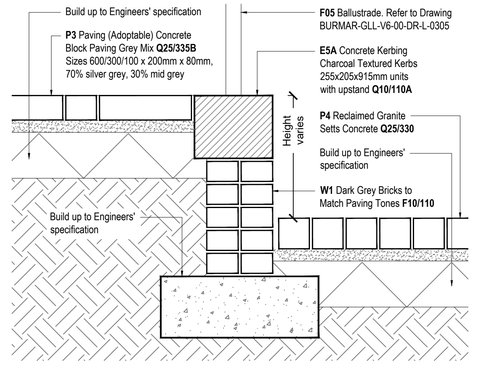

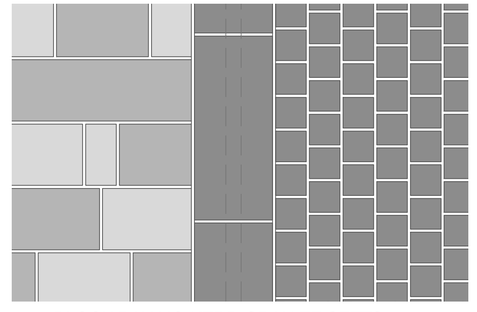

09 0303 BLOCK PAVING-KERB-GRANITE SETTS
Scale 1: 10 @A1

rev	details	by	date
00	PRELIMINARY	CB	17.02.2023
01	STAGE 4. AMENDMENTS TO LAYOUT.	PM	30.06.2023

rev	details	by	date

Notes

1.0 Do not scale from drawing, use figured dimensions only
1.1 All dimensions to be checked onsite
1.2 This drawing to be read in conjunction with all other Gillespies drawings and specifications
1.3 Refer to Interface Details Plan BURMAR-GLL-V6-00-DR-L-0300
1.4 Refer to Surface Materials Plan BURMAR-GLL-V6-00-DR-L-0112
1.5 Refer to Surface Edging Plan BURMAR-GLL-V6-00-DR-L-0113

Ordinance Information shown is reproduced from Ordinance Survey material with the permission of Ordinance Survey on behalf of the Controller of Her Majesty's Stationary Office @ Crown Copyright. Unauthorised reproduction infringes Crown Copyright and may lead to prosecution or civil proceedings. License No. 1000 17362

Project title
BURY MARKET AND FLEXI HALL STAGE 4

Drawing title
INTERFACE DETAILS (Sheet 1 of 2)

Drawing number
BURMAR-GLL-V6-00-DR-L-0303

Drawing Status: STAGE 4
Revision: 01

Date	Scale	Drawn	Checked
17.02.2023	1:200 @ A1	CB	AG

© copyright GILLESPIES LLP, all rights reserved

Client
Vinci Construction

GILLESPIES
5th Floor, Phoenix House, 3 South Parade, Leeds, LS1 5QX
P: 0113 247 0550 F: 0113 247 0660 E: design.leeds@gillespies.co.uk