


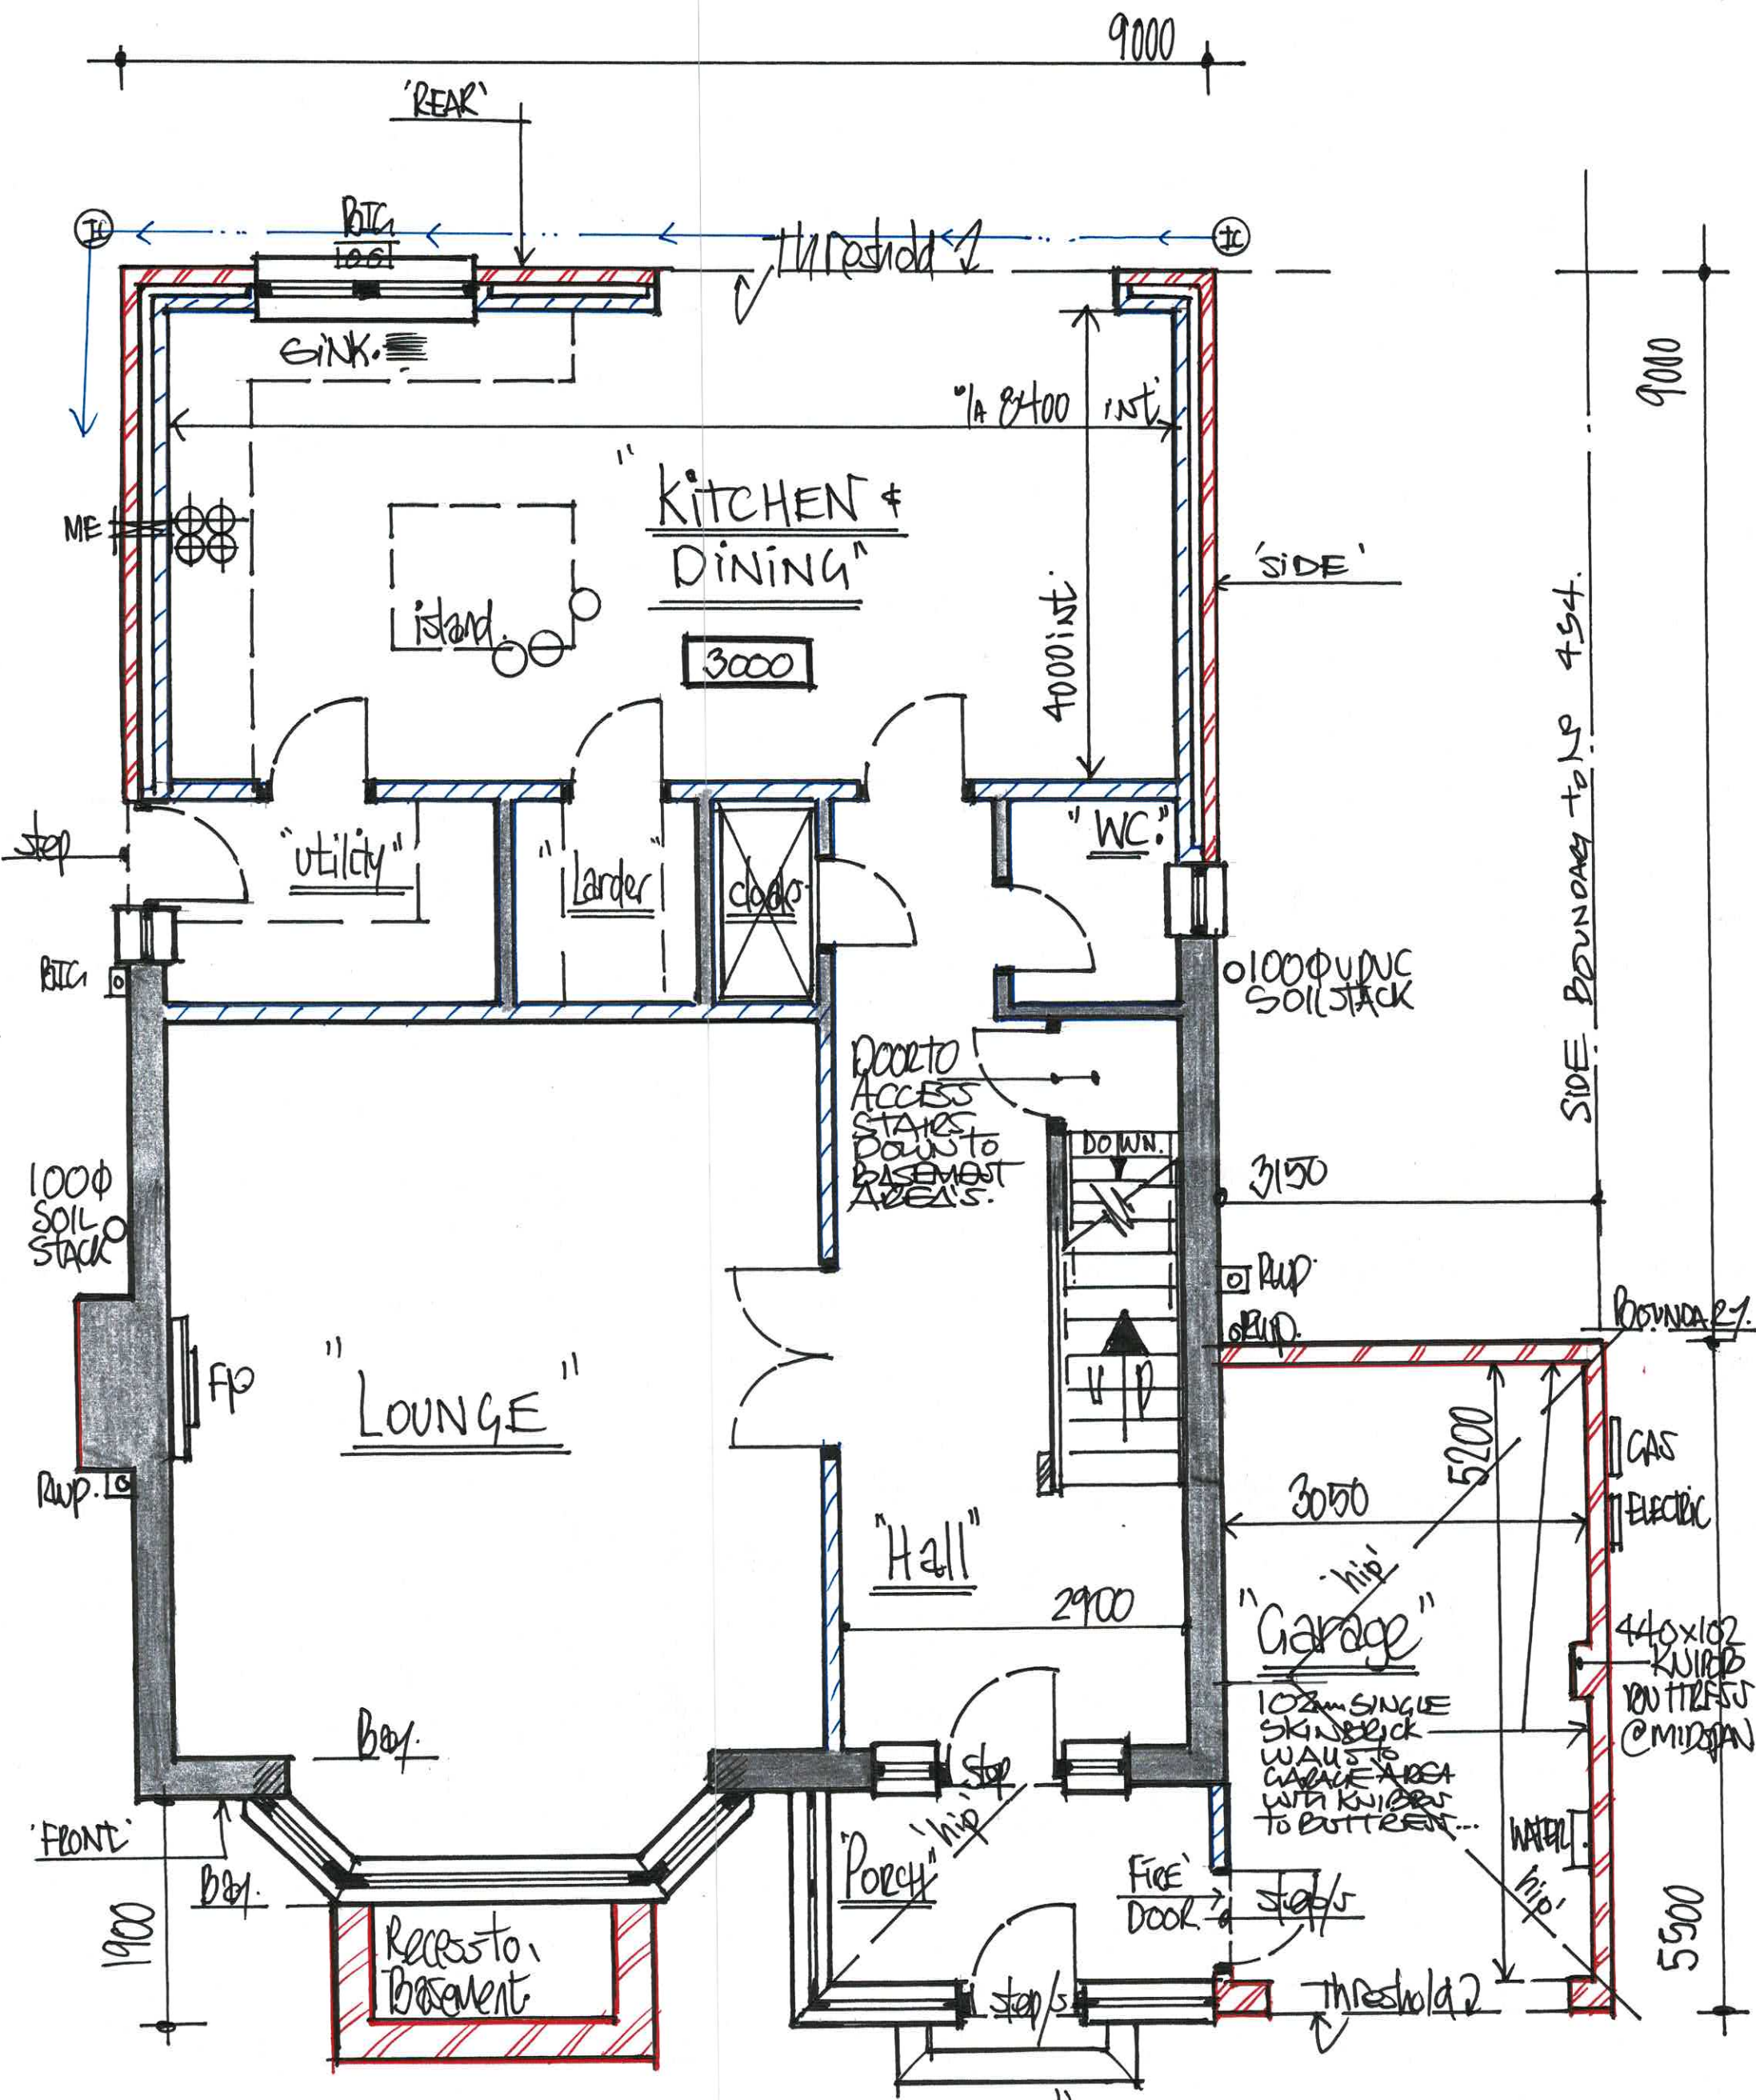

1:50 EXISTING "G. FLOOR" PLAN