


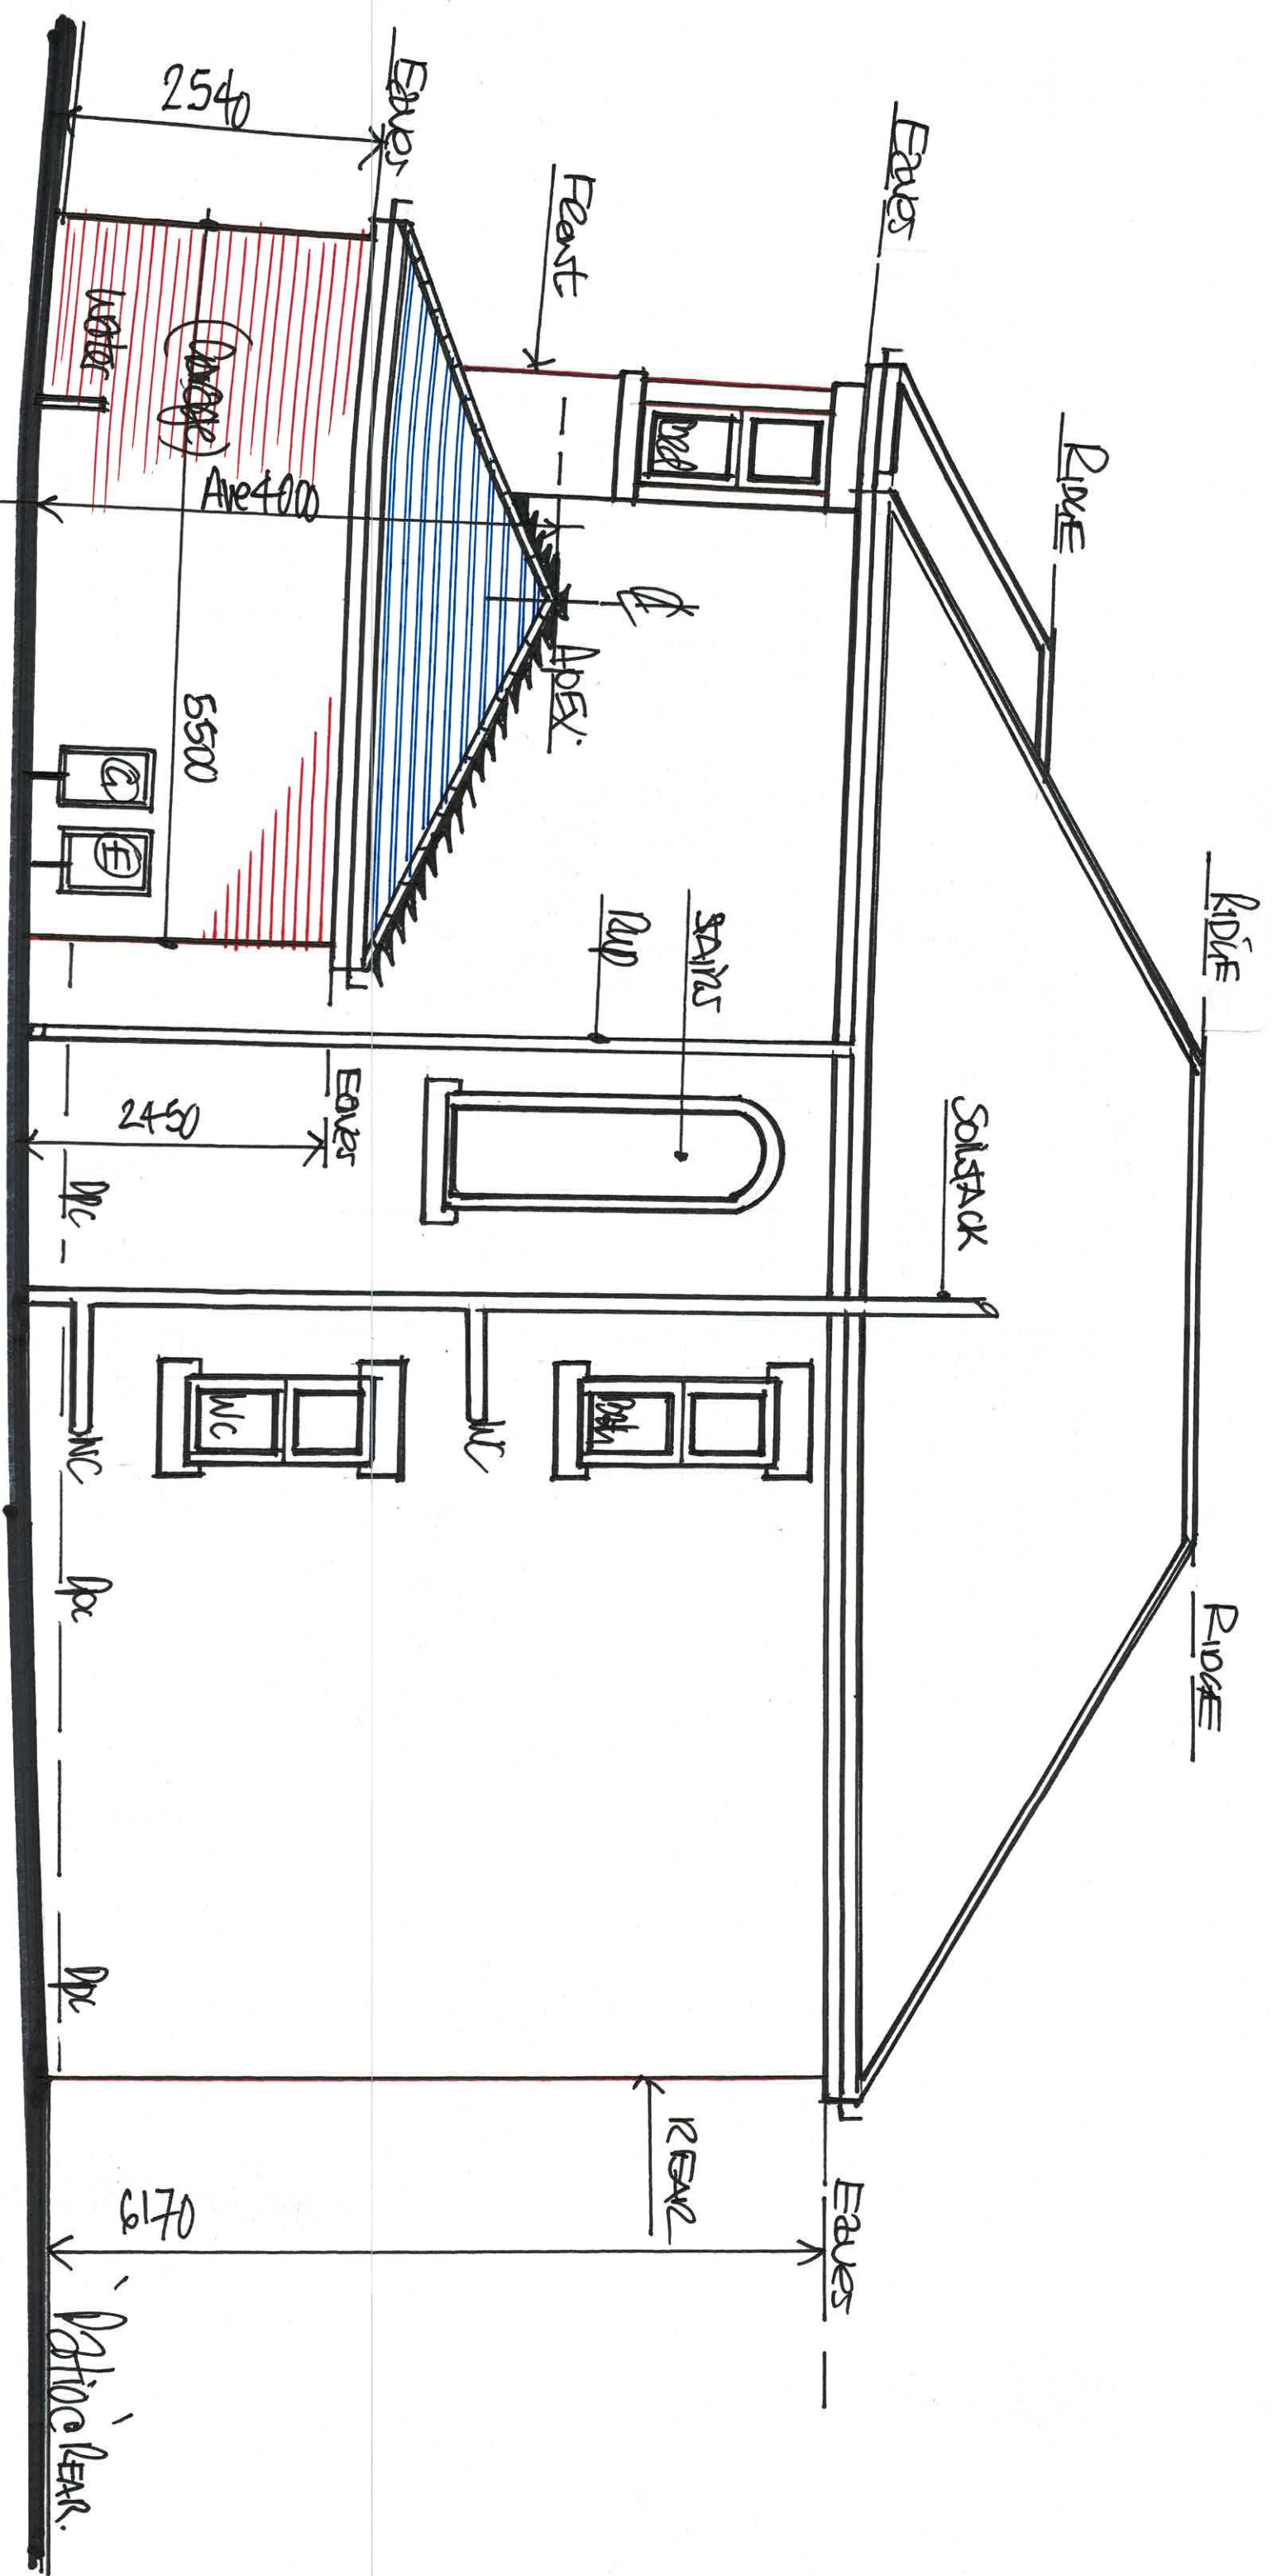

1:50 EXISTING "SIDE" ELEVATION FROM N^o: 454

NOTE: INCOMING MAINS GAS, ELECTRIC AND WATER ROUTED TO AND LOCATED WITHIN EXISTING SERVICE CAVES AREA @ SIDE OF PROPERTY.