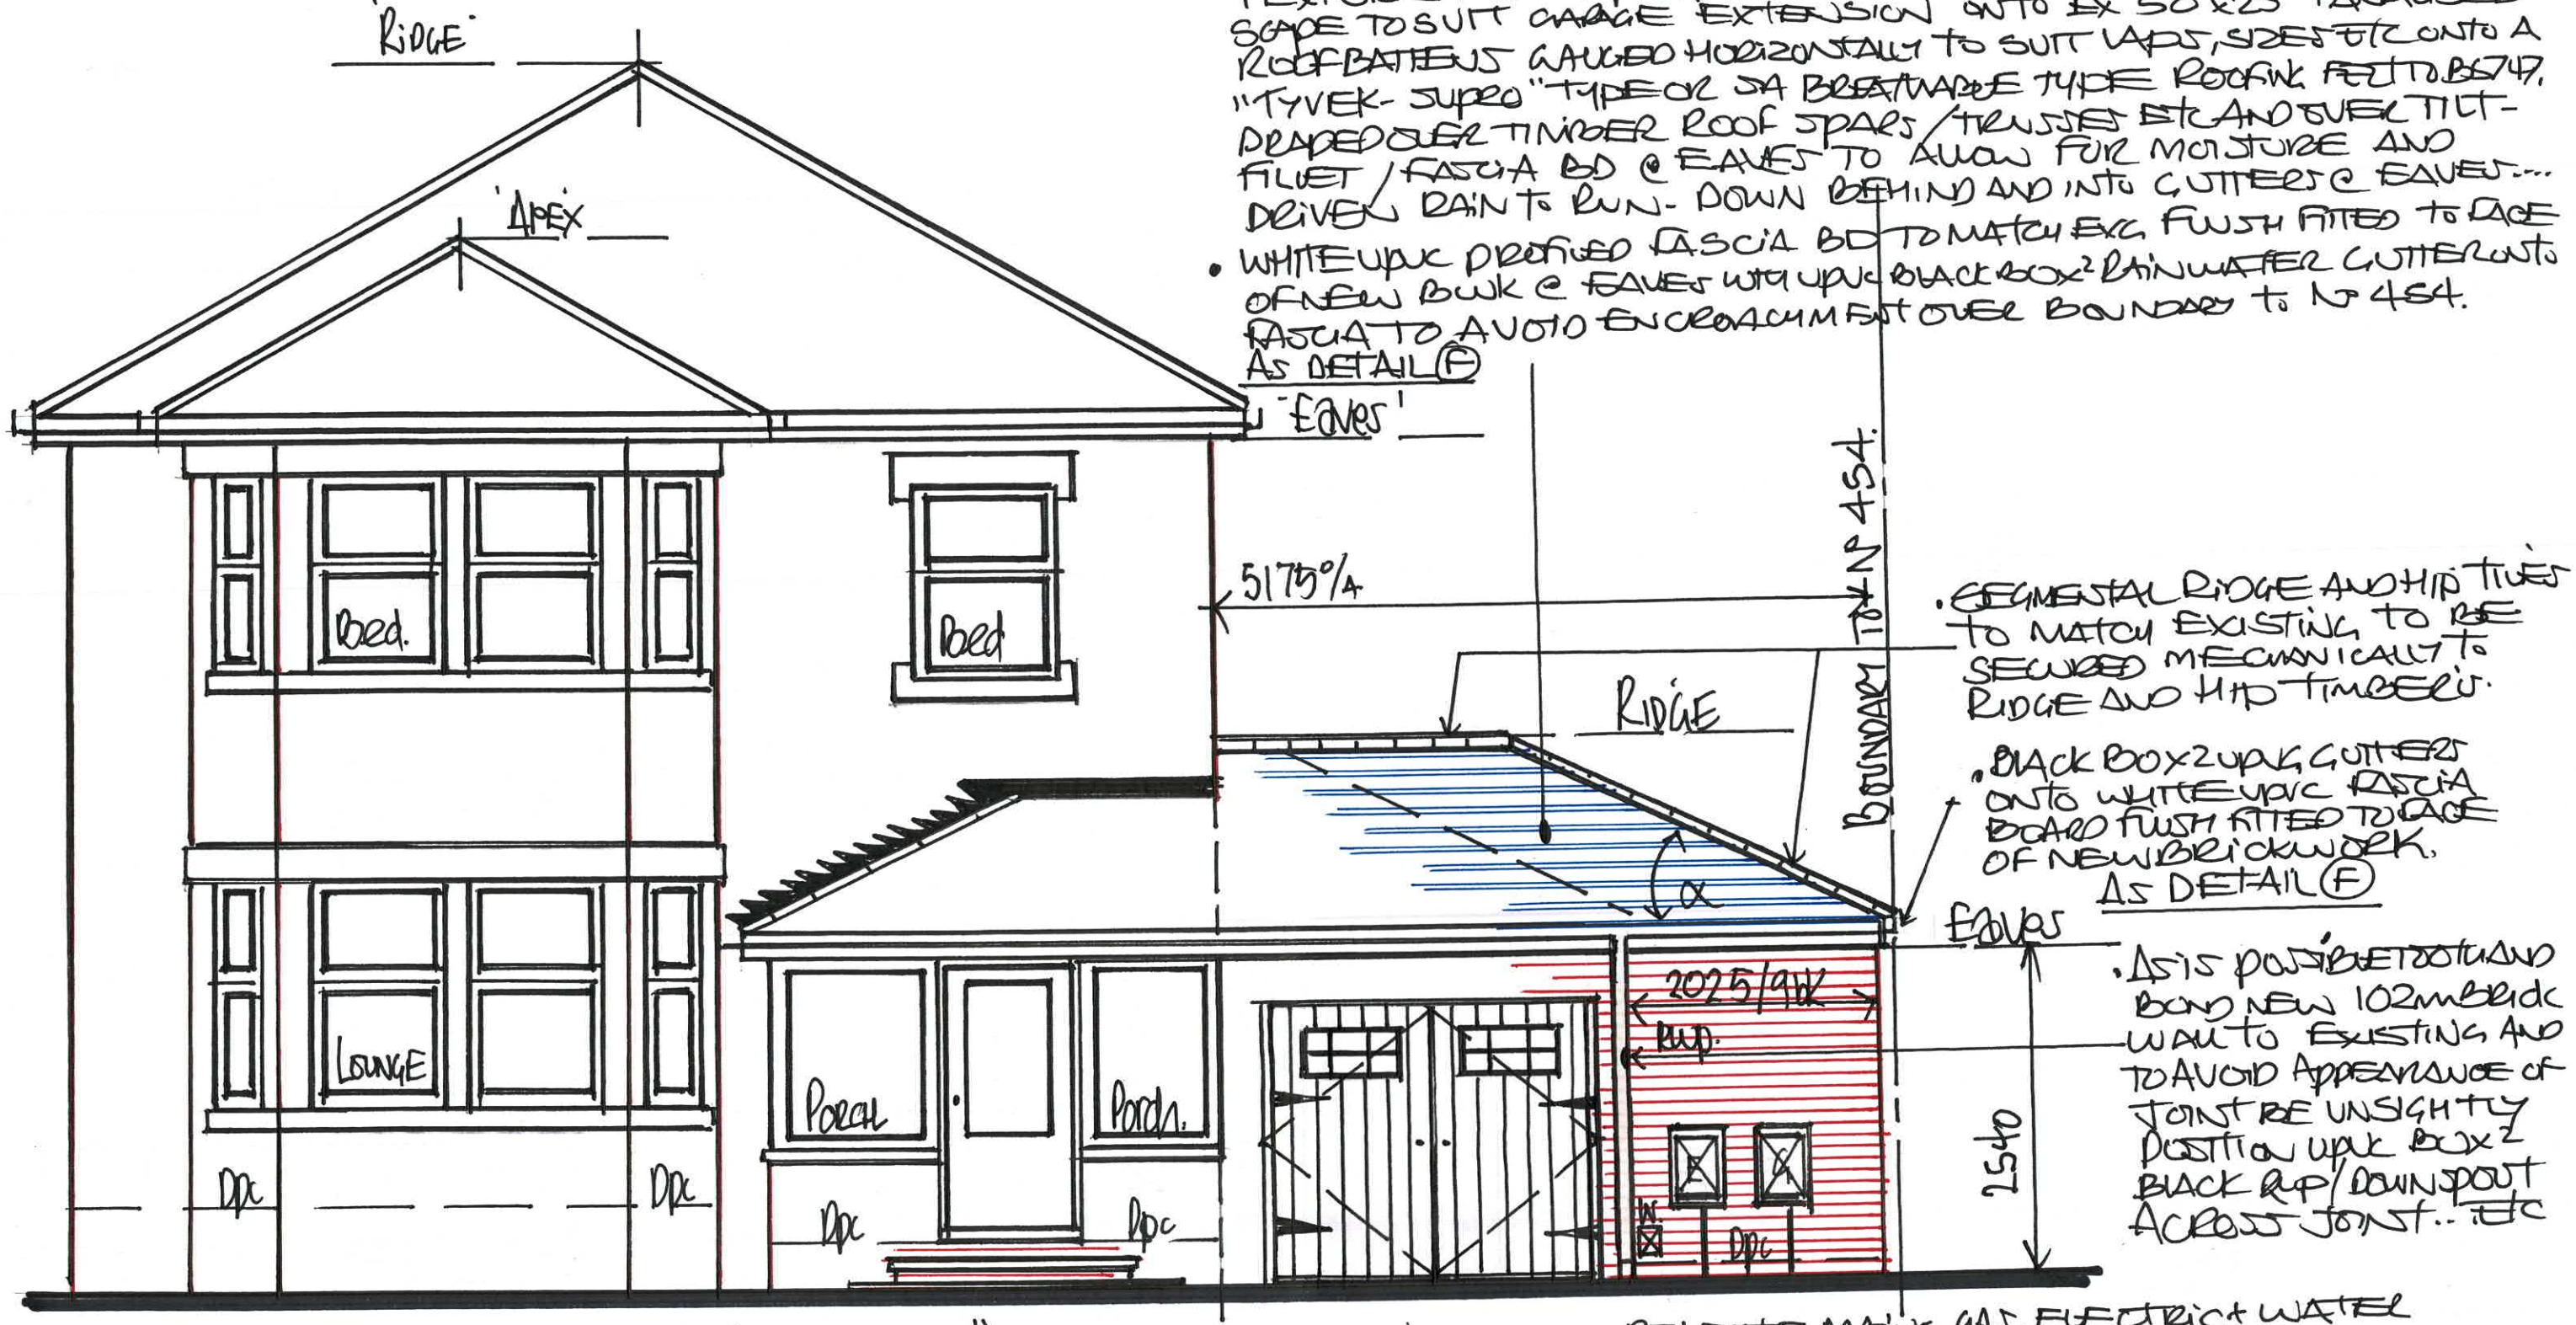


1:50 PROPOSED "FRONT" - ELEVATION

- GARAGE ROOF CLADDING:- NATURAL GREY ROOF SLATE OR A SIMILAR THIN SLATE/THIN EDGE TILE TO MATCH EXISTING, IN SIZE, SHADE, TEXTURE, HEADLAPS, PITCH ETC TO EXTEND HIPPED/PITCHED ROOF SCAPE TO SUIT GARAGE EXTENSION ONTO EX 50x25 TANALISED ROOF BATTENS GAUGED HORIZONTALLY TO SUIT LAPS, SIZES ETC ONTO A "TYVEK-SUPRO" TYPE OR SIMILAR BREATHABLE TYPE ROOFING FELT TO BS747, DRAPED OVER TIMBER ROOF SPARS/TRUSSES ETC AND OVER TILT-FILLET/FASCIA BD @ EAVES TO ALLOW FOR MOISTURE AND DRIVEN RAIN TO RUN-DOWN BEHIND AND INTO GUTTERS @ EAVES.... AS DETAIL (F)
- WHITE UPVC PROFILED FASCIA BD TO MATCH EXG. FLUSH FITED TO FACE OF NEW BWK @ EAVES WITH UPVC BLACK BOX² RAINWATER GUTTER ONTO FASCIA TO AVOID ENCROACHMENT OVER BOUNDARY TO Nº 454.
- SEGMENTAL RIDGE AND HIP TILES TO MATCH EXISTING TO BE SECURED MECHANICALLY TO RIDGE AND HIP TIMBERS.
- BLACK BOX 2 UPVC GUTTERS ONTO WHITE UPVC FASCIA BOARD FLUSH FITTED TO FACE OF NEW BRICKWORK. AS DETAIL (F)
- AS IS POSSIBLE TO TIE AND BOND NEW 102mm BRICK WALL TO EXISTING AND TO AVOID APPEARANCE OF JOINT BE UNSIGHTLY POSITION UPVC BOX 2 BLACK RWP/DOWNPOUT ACROSS JOINT.. ETC
- RELOCATE MAINS GAS, ELECTRIC & WATER SUPPLIES TO PROPERTY ONTO NEW WALL SECTION OF PROPOSED GARAGE EXTN' @ FRONT ETC....

DRG Nº: 6