


• NEW 1000 GEP-PLASTIC FU BRANDY DRAIN FROM STAINED GUTTER TO SOFT KITCHEN SINK WASTES AND CONNECTED UP TO EX. SEPARATE FU BRANDY DRAINAGE AS LOCATED ON SITE BY CONTRACTORS ETC.

• 1000 GEP-PLASTIC AND SEPARATE BRANDY DRAINS CONNECTED TO EX. SUNDRAINAGE AS LOCATED ON SITE BY CONTRACTORS ETC

AS DETAIL (C)
 AS DETAIL (D)
 EX. F.W. (TOC)
 EX. GWS (TOC)

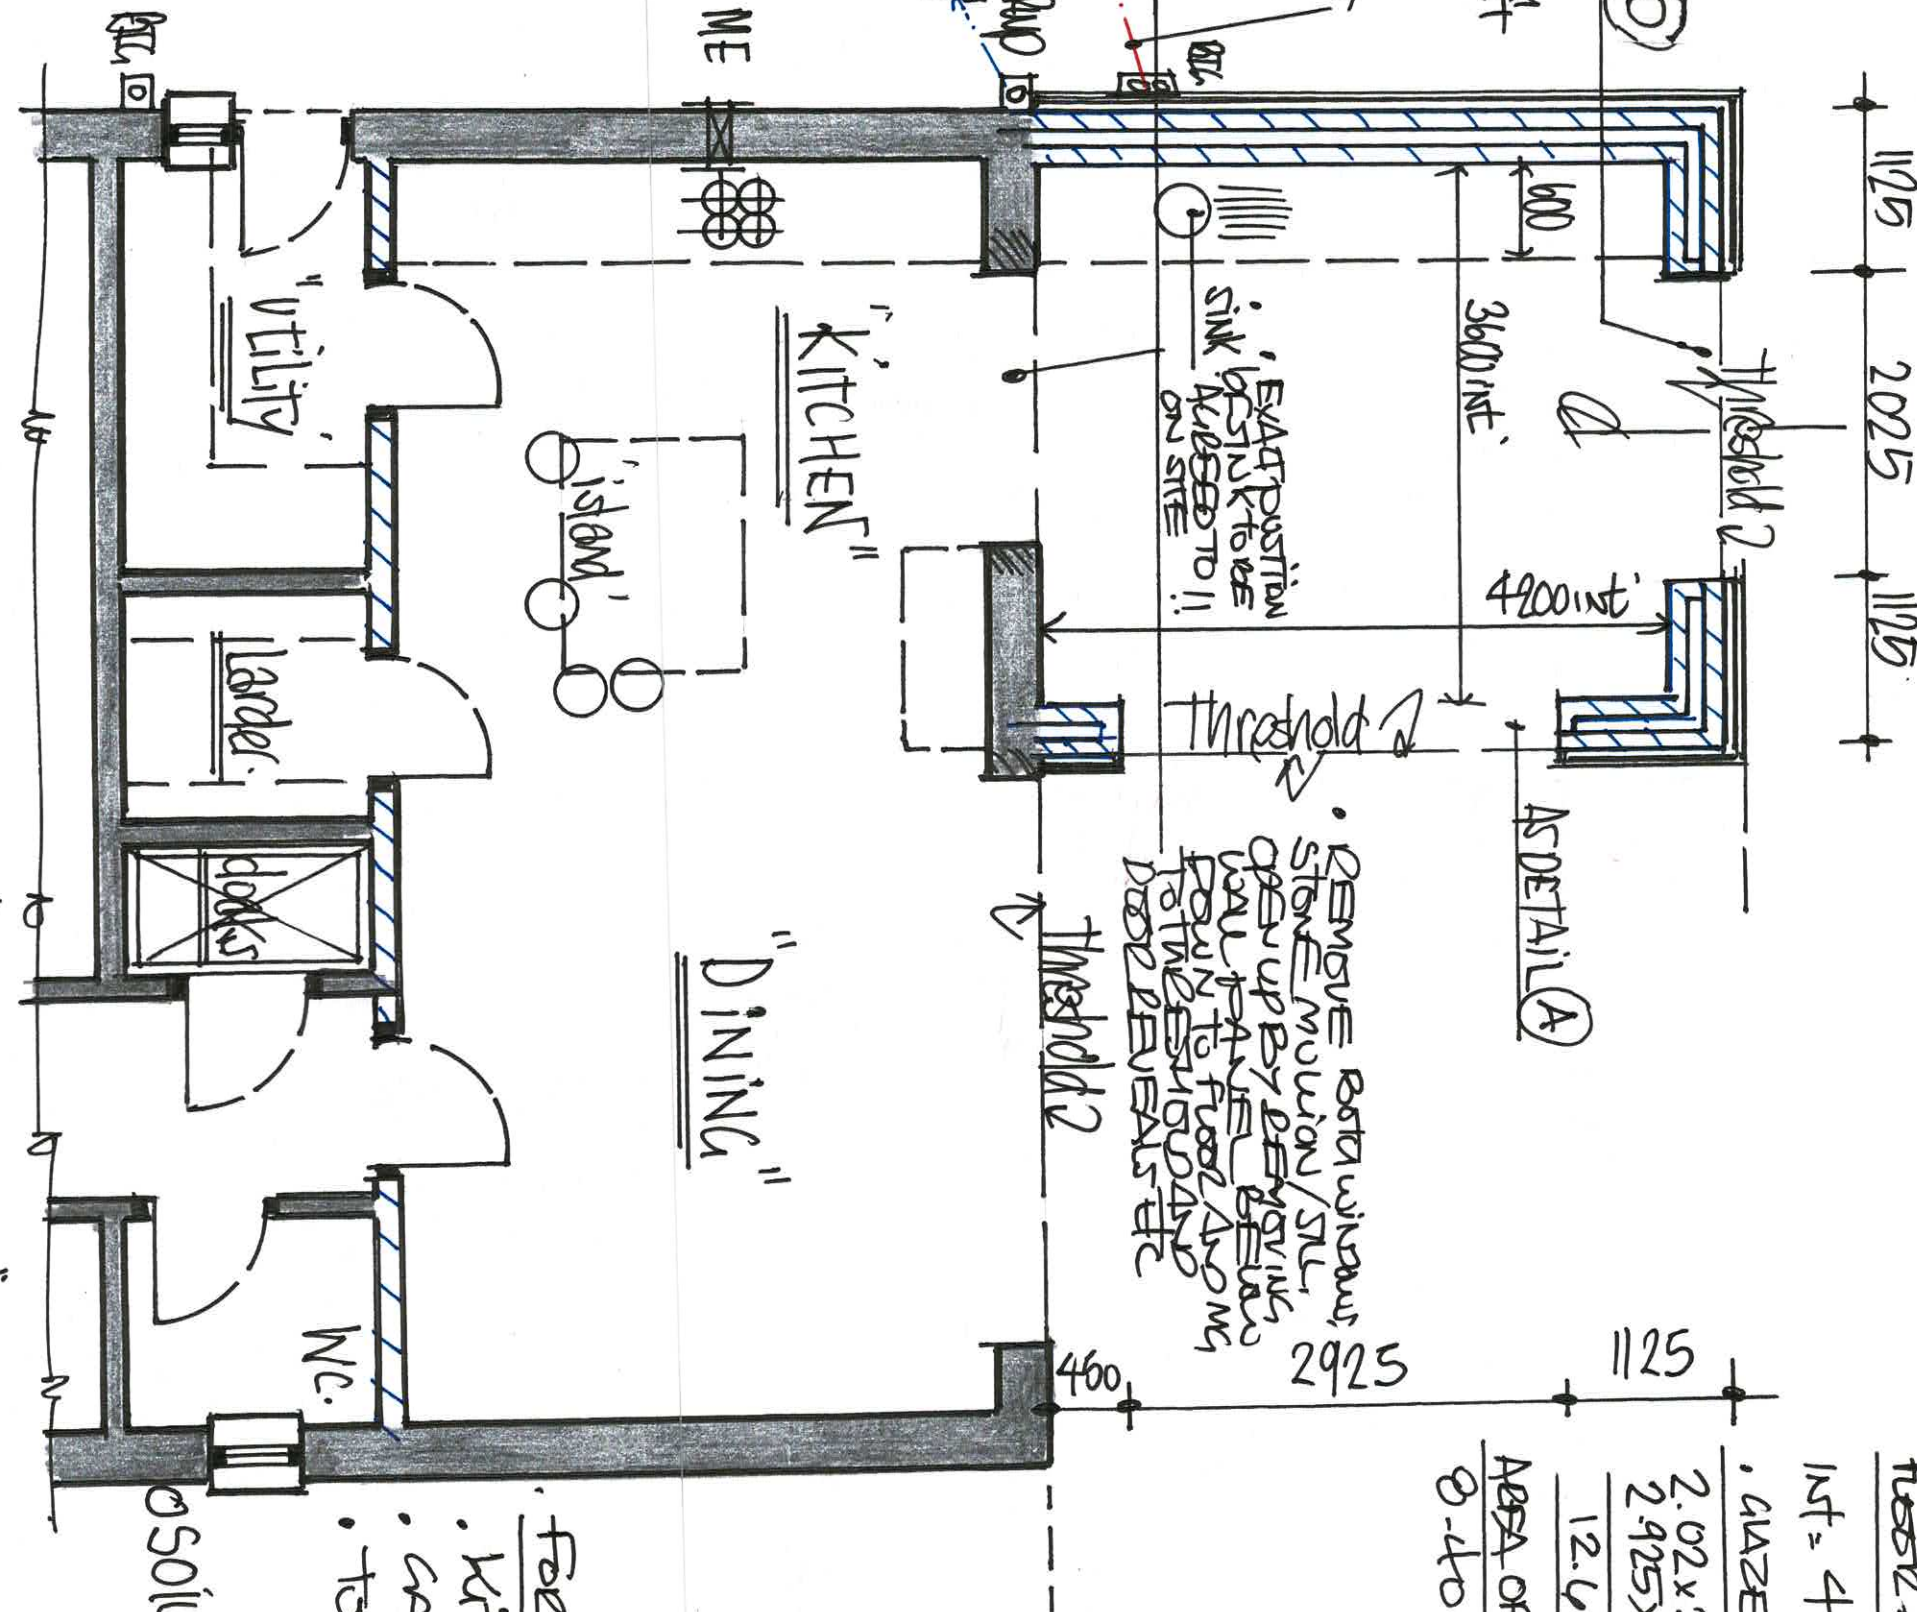

1:50 "PART" - PROPOSED "G.FLOOR" PLAN

FUTURE AREA OF KITCHEN EXTN.
 1st = 4.20 x 3.60 = 15.12m²
 • GLAZED AREA'S
 2.02 x 2.55
 2.925 x 2.55
 12.42 m²
 AREA OF EX. KITCHEN/DINING
 8.40 x 4.00 = 33.60m² +
 46.72m² =

FOR LABC PURPOSES M²
 • KITCHEN AREA = 15.12
 • GARAGE AREA = 10.46 +
 • TOTAL EXTRA AREA = 25.52m²

D R C N:
 11

SIDE BOUNDARY TO N 45.4