


NOTE

DUE TO EXCESSIVE AMOUNT OF CURVING TO THE PROPOSED BEAR EXTENSION TO THE EXISTING OF 25% OF THE BEAR IN EXCESS OF 25% OF THE PROPOSED BEAR EXTENSION BY LABC TO PROVIDE DETAILS / SAP. CALCULATIONS TO SHOW THAT THE CALCULATED CO2 EMISSION RATE FOR THE DWELING WITH THE EXTENSION ADDED IS TO BE NO GREATER THAN THAT OF THE DWELING WITH A NOTIONAL EXTENSION AND TO SHOW COMPLIANCE WITH REG 4, SOURCE 1 PART 1, B. DEBS... ETC !!

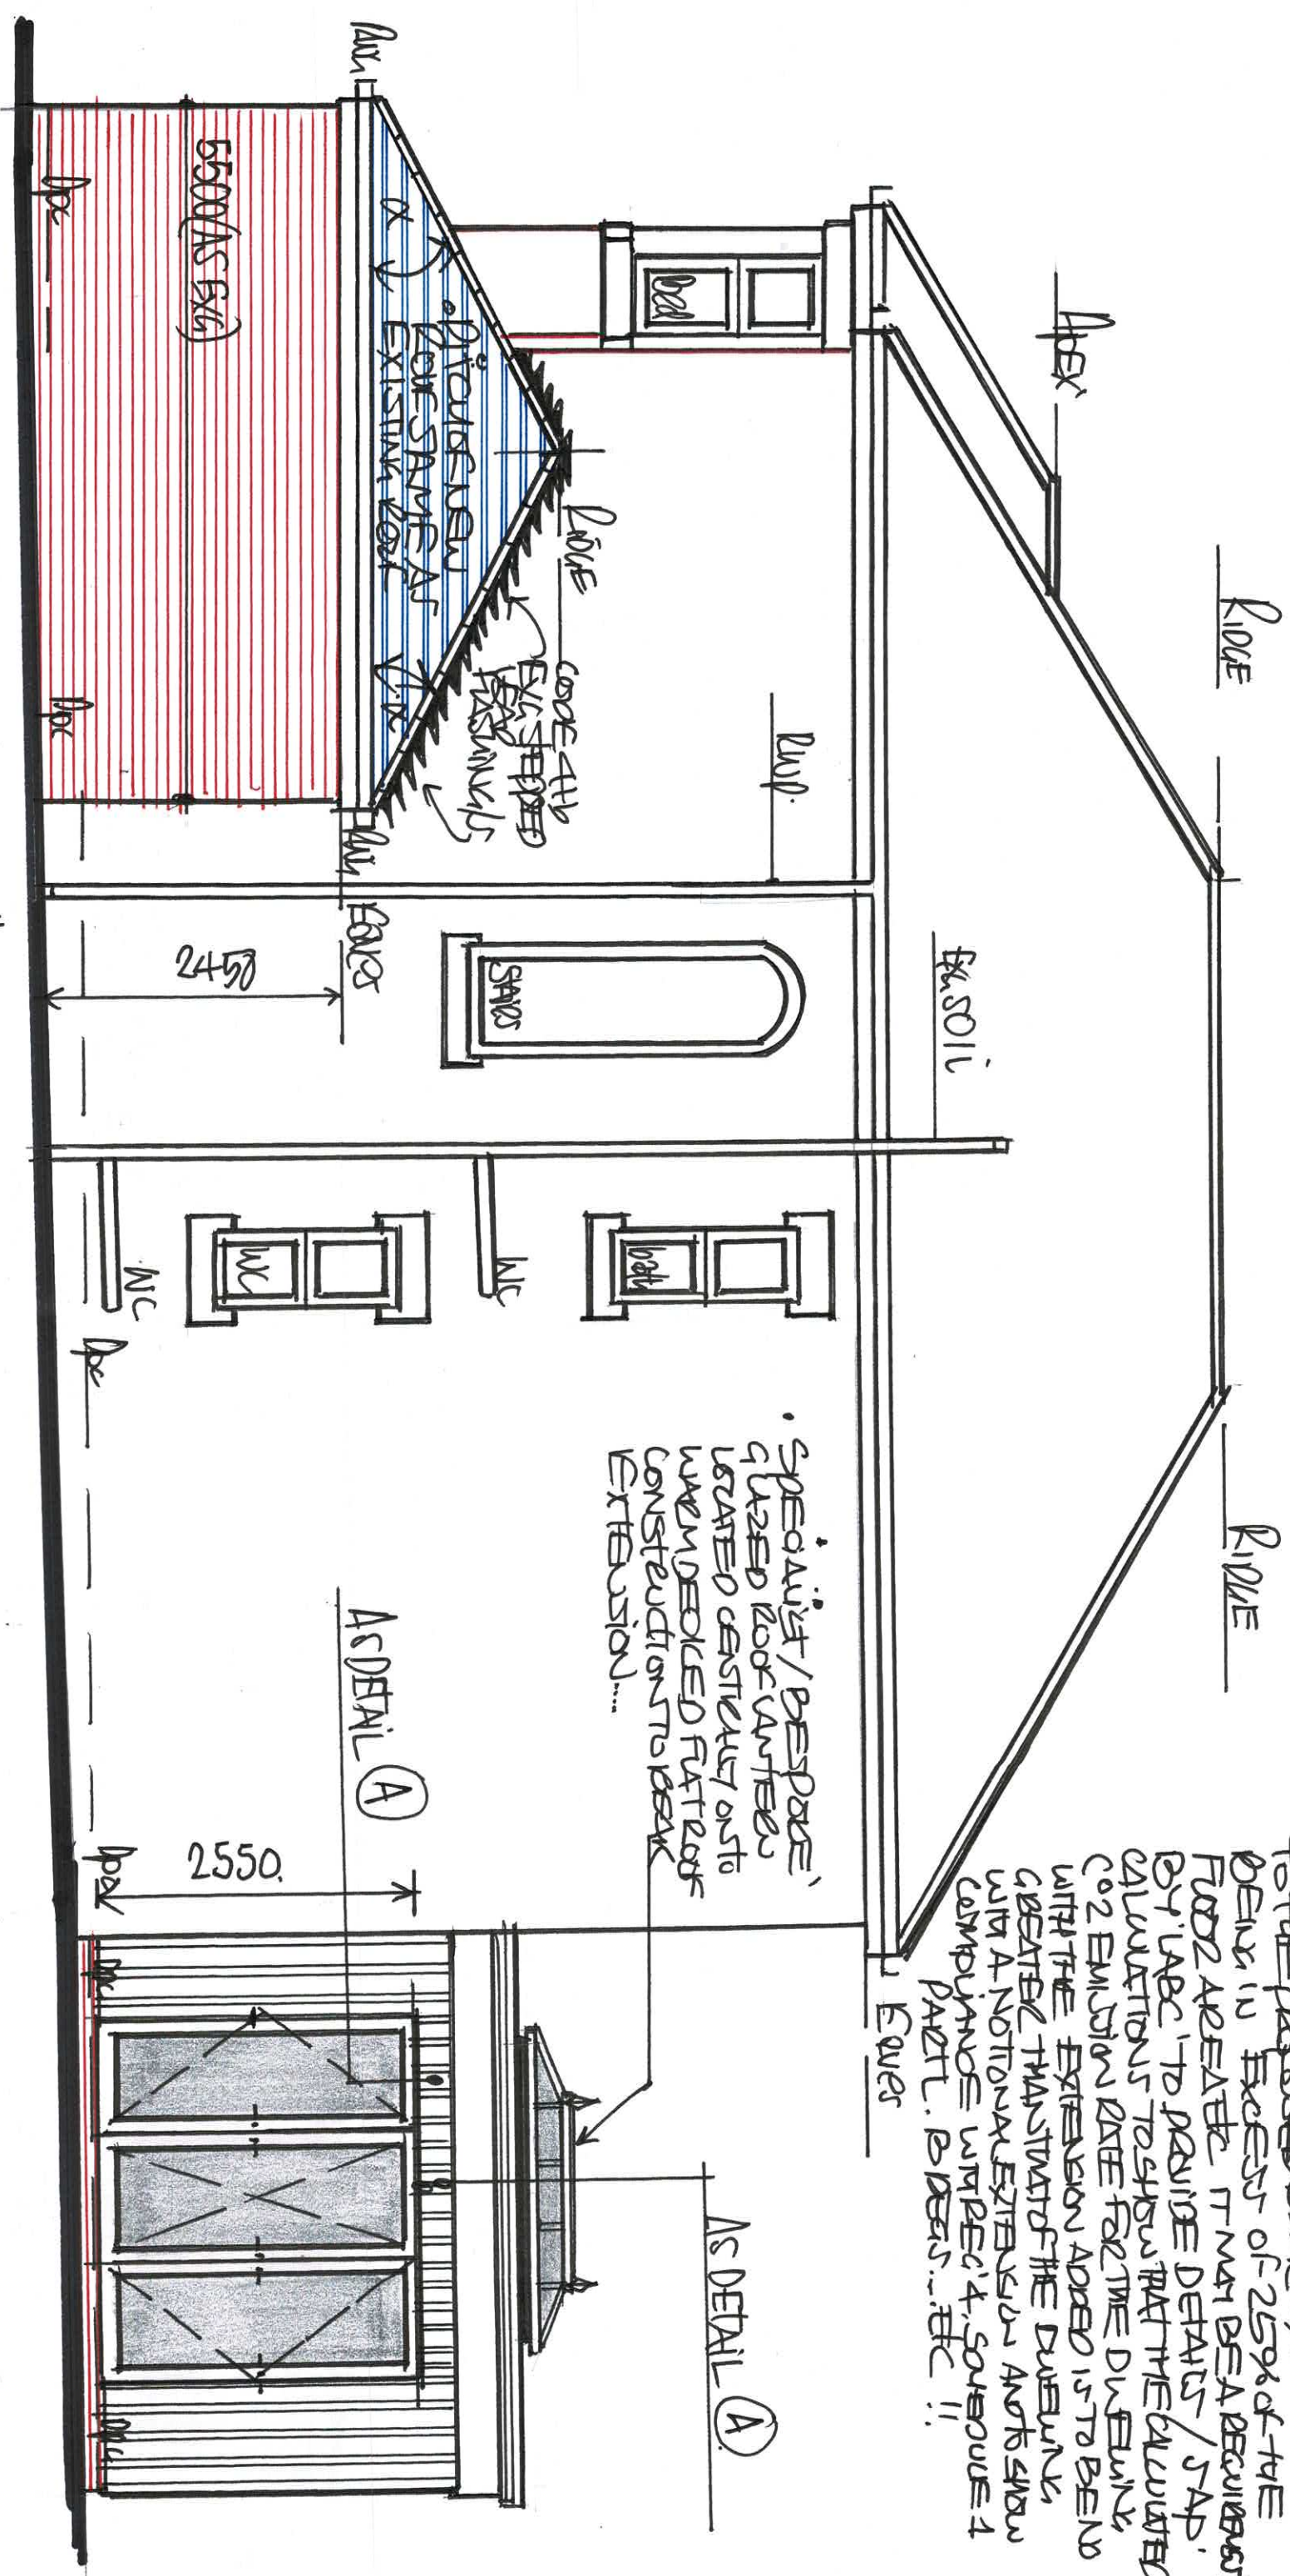

1:50 PROPOSED "SIDE" ELEVATION FROM N. 45.4

0 R G N: 7