
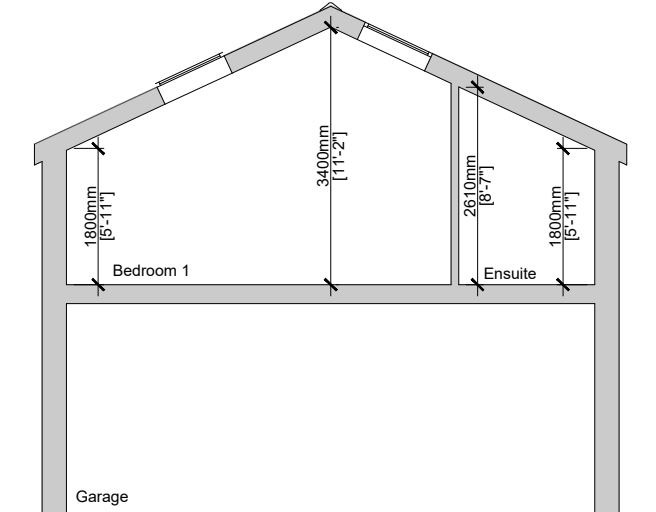
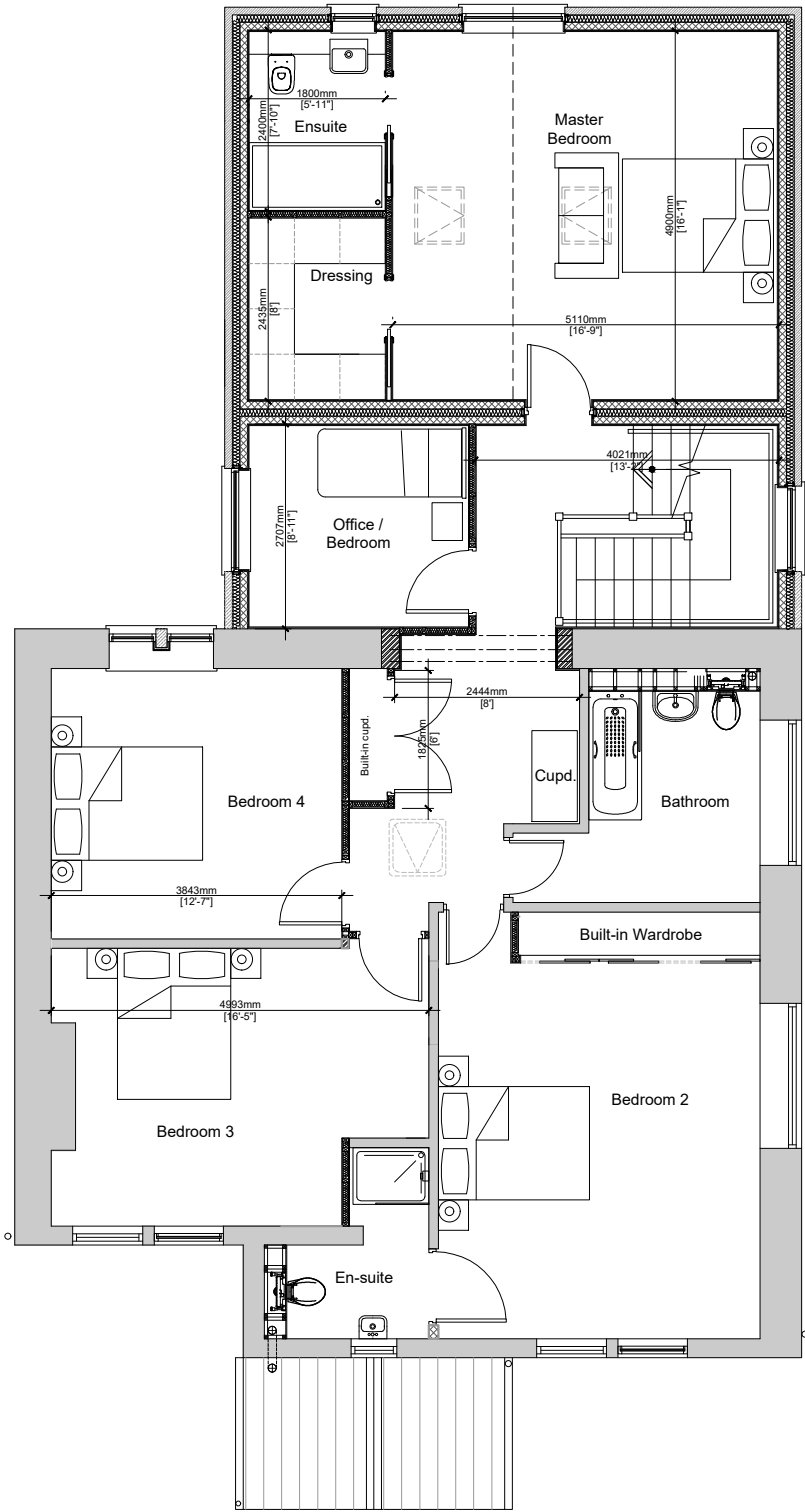


This drawing is to be read in conjunction with all relevant Architect, consultants' and specialists' drawings and specifications. The Architect is to be notified of any discrepancies before proceeding. Do not scale from this drawing. All dimensions and levels are to be checked on site. This drawing is subject to copyright. All work carried out before Planning and Building Permission has been granted is at the contractor/clients risk.

Base information for this drawing has been taken from original JDA Architects drawings.

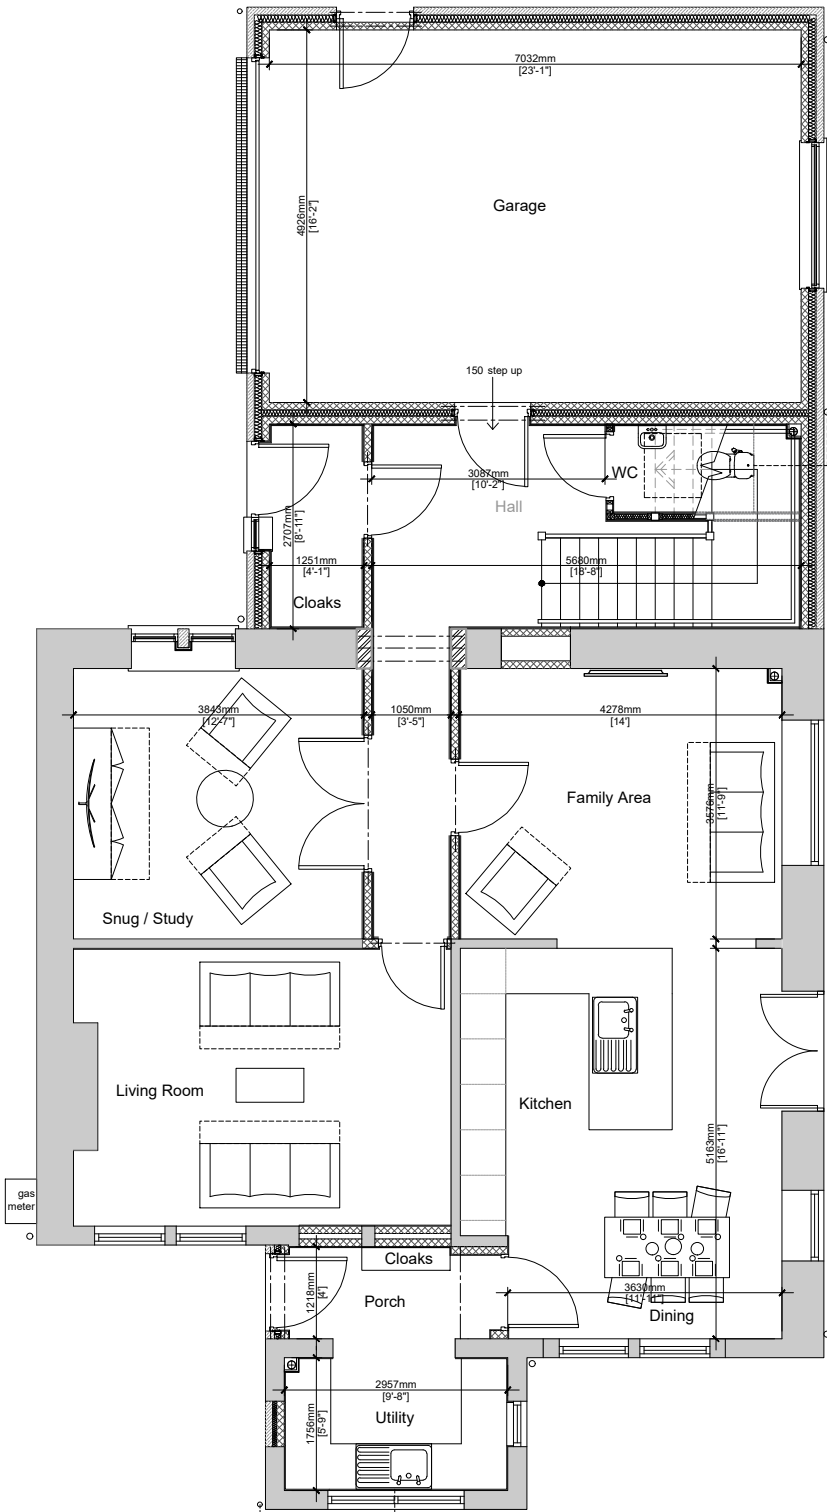

Proposed Section A-A Scale 1:100

C	05.05.2023	Amended following client consultation	BWT
B	28.04.2023	Design Amended	BWT
A	12.03.2023	Ensuite added to bedroom and cupboards amended	LKR

Client
Holly Pixton and Adam Smith

Job Title
Bast House Farm
Manchester Road
Ramsbottom

Drawing Title Proposed Plans		
Scale 1:100 @ A3	Date Mar 2023	Drawn RS

spa
SUNDERLAND PEACOCK ARCHITECTS
SUNDERLAND PEACOCK & ASSOCIATES LTD.
HAZELMERE, PIMLICO ROAD, CLITHEROE
LANCASHIRE, BB7 2AG
T 01200 423178 F 01200 427328
E info@sunderlandpeacock.com
www.sunderlandpeacock.com



6839 - SK1 REV C