
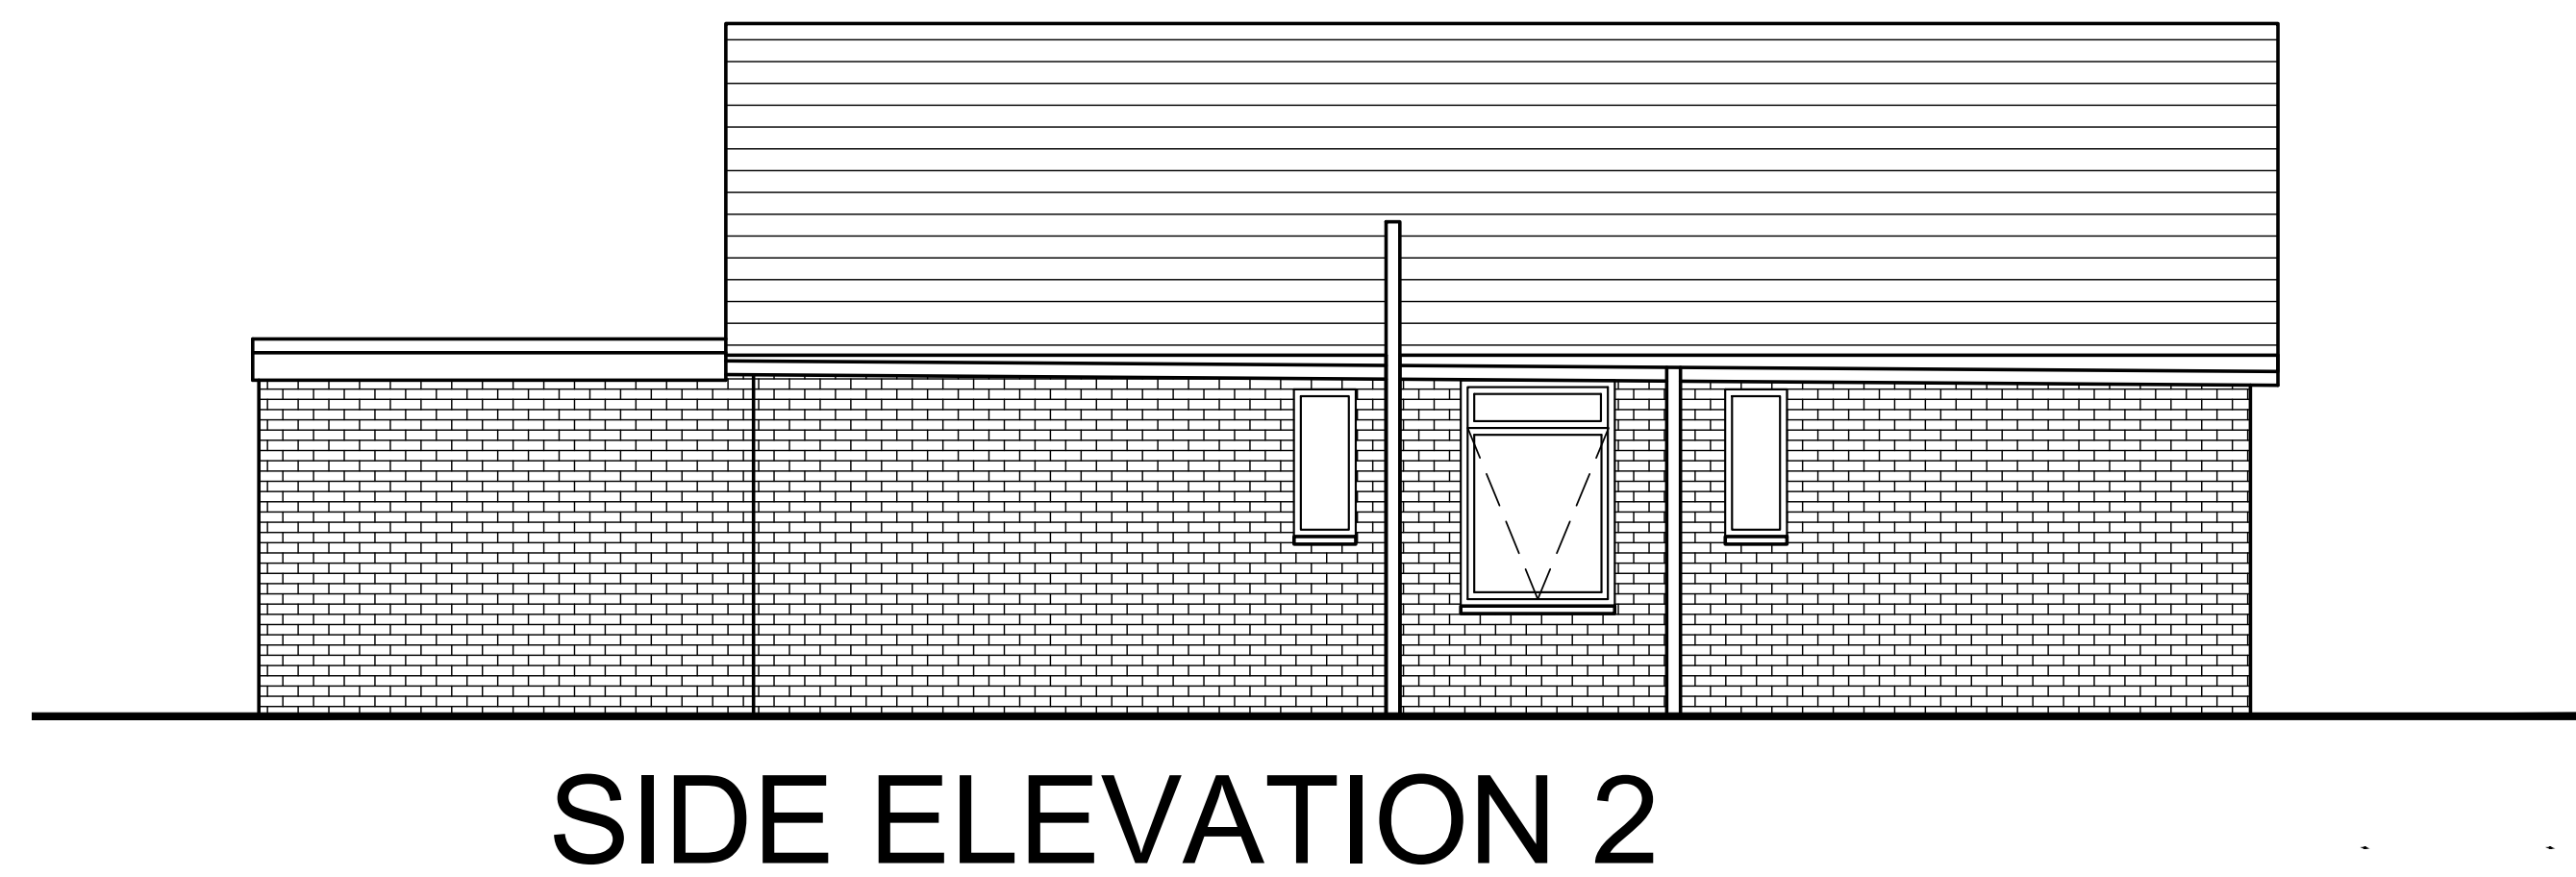
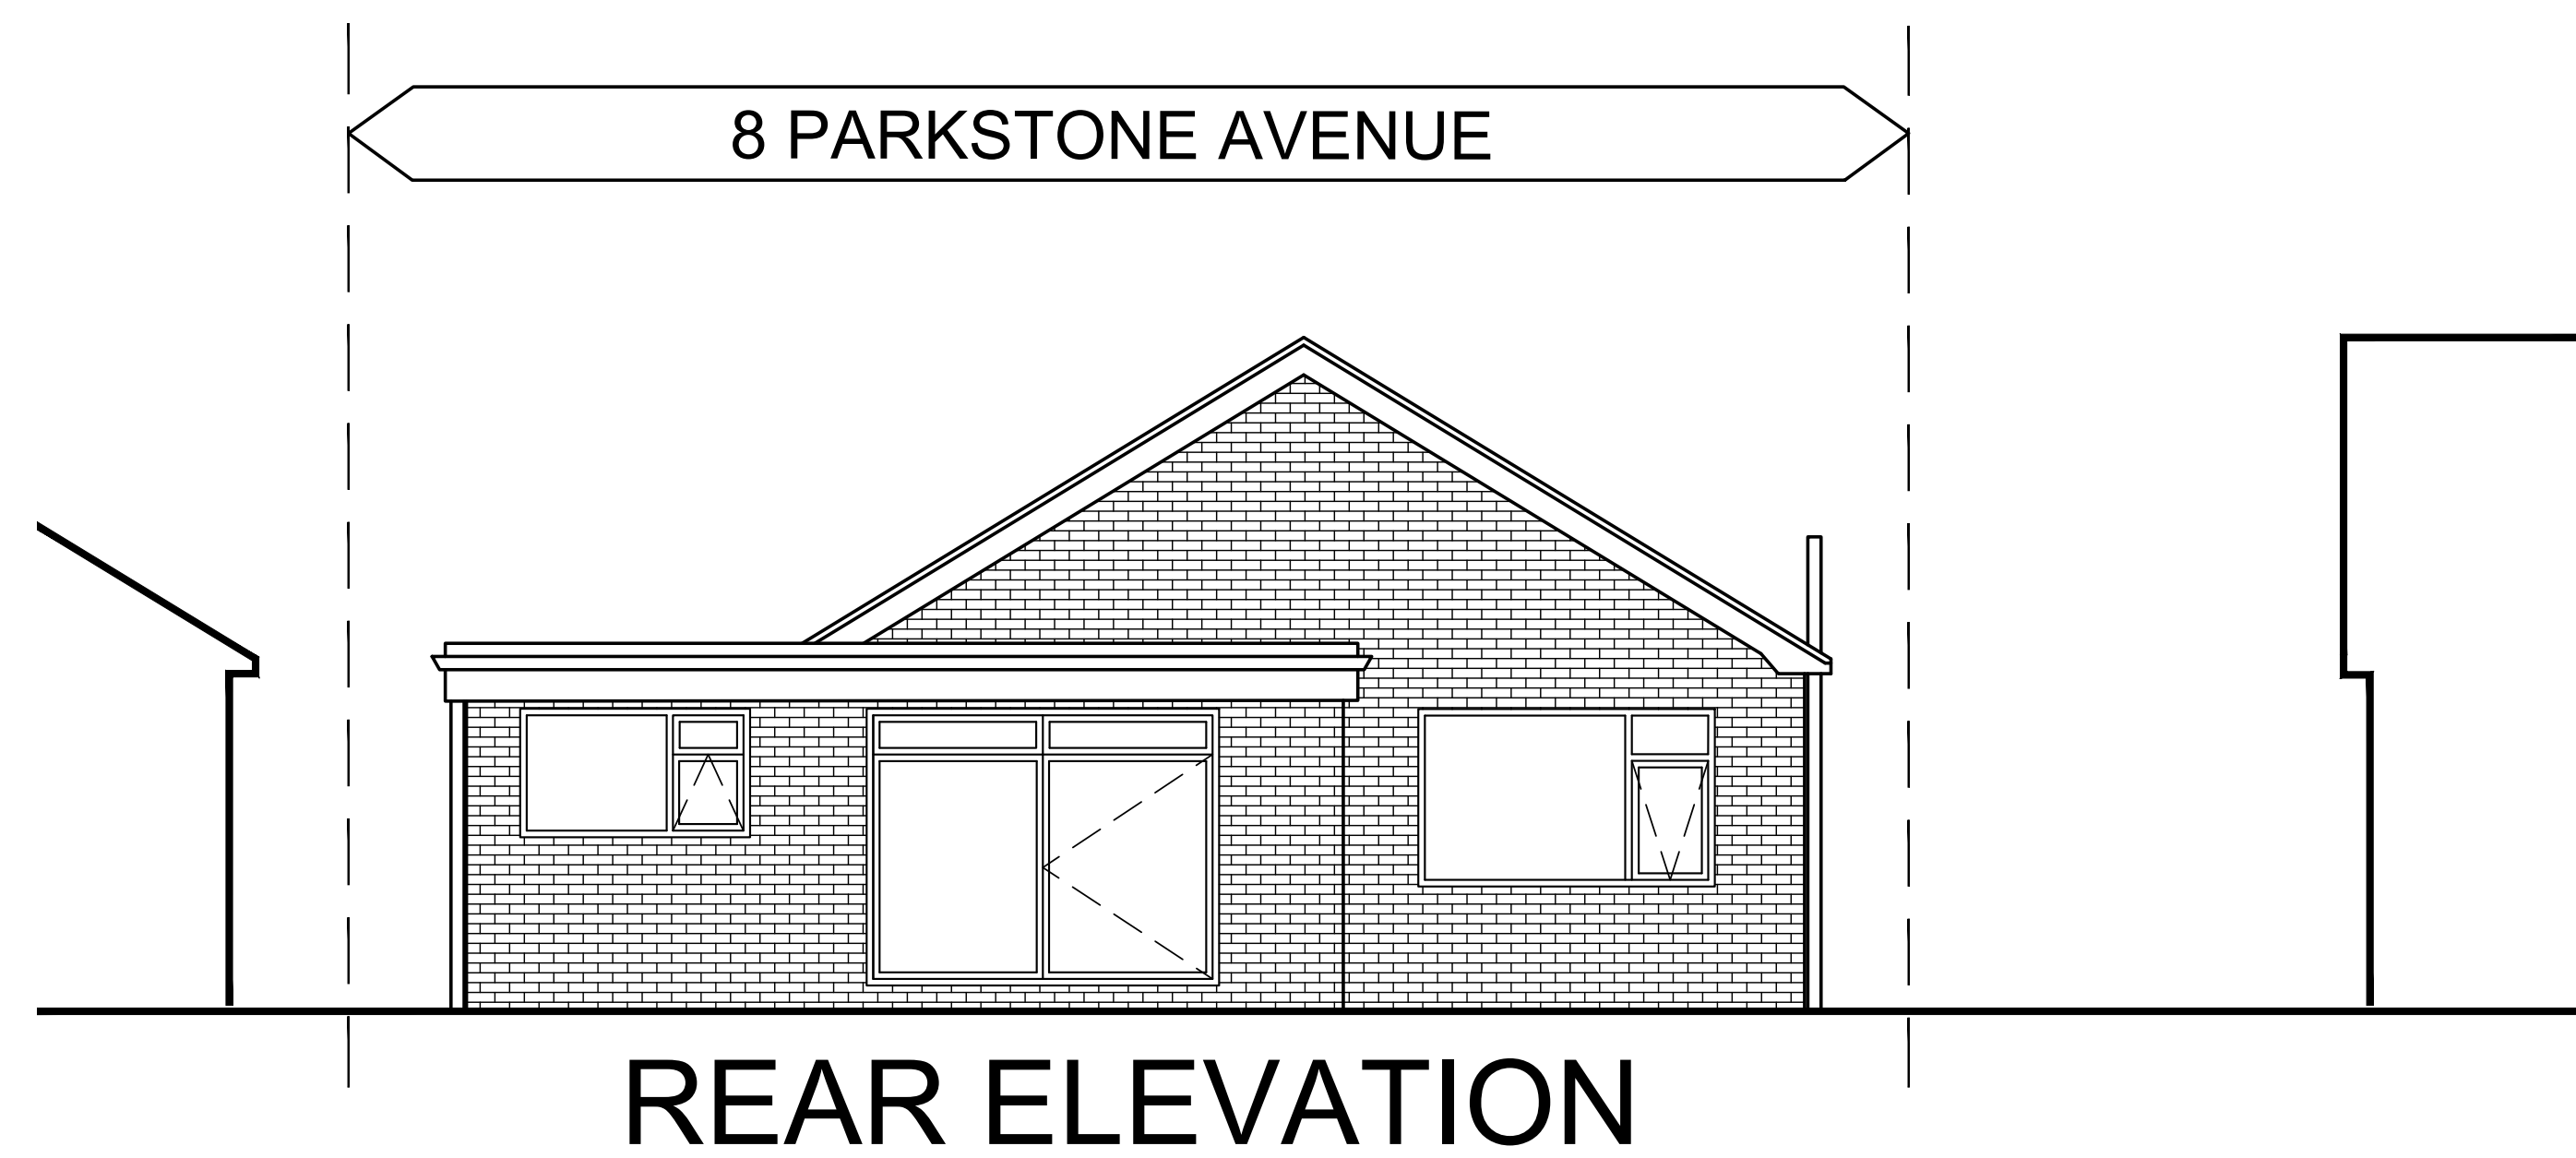


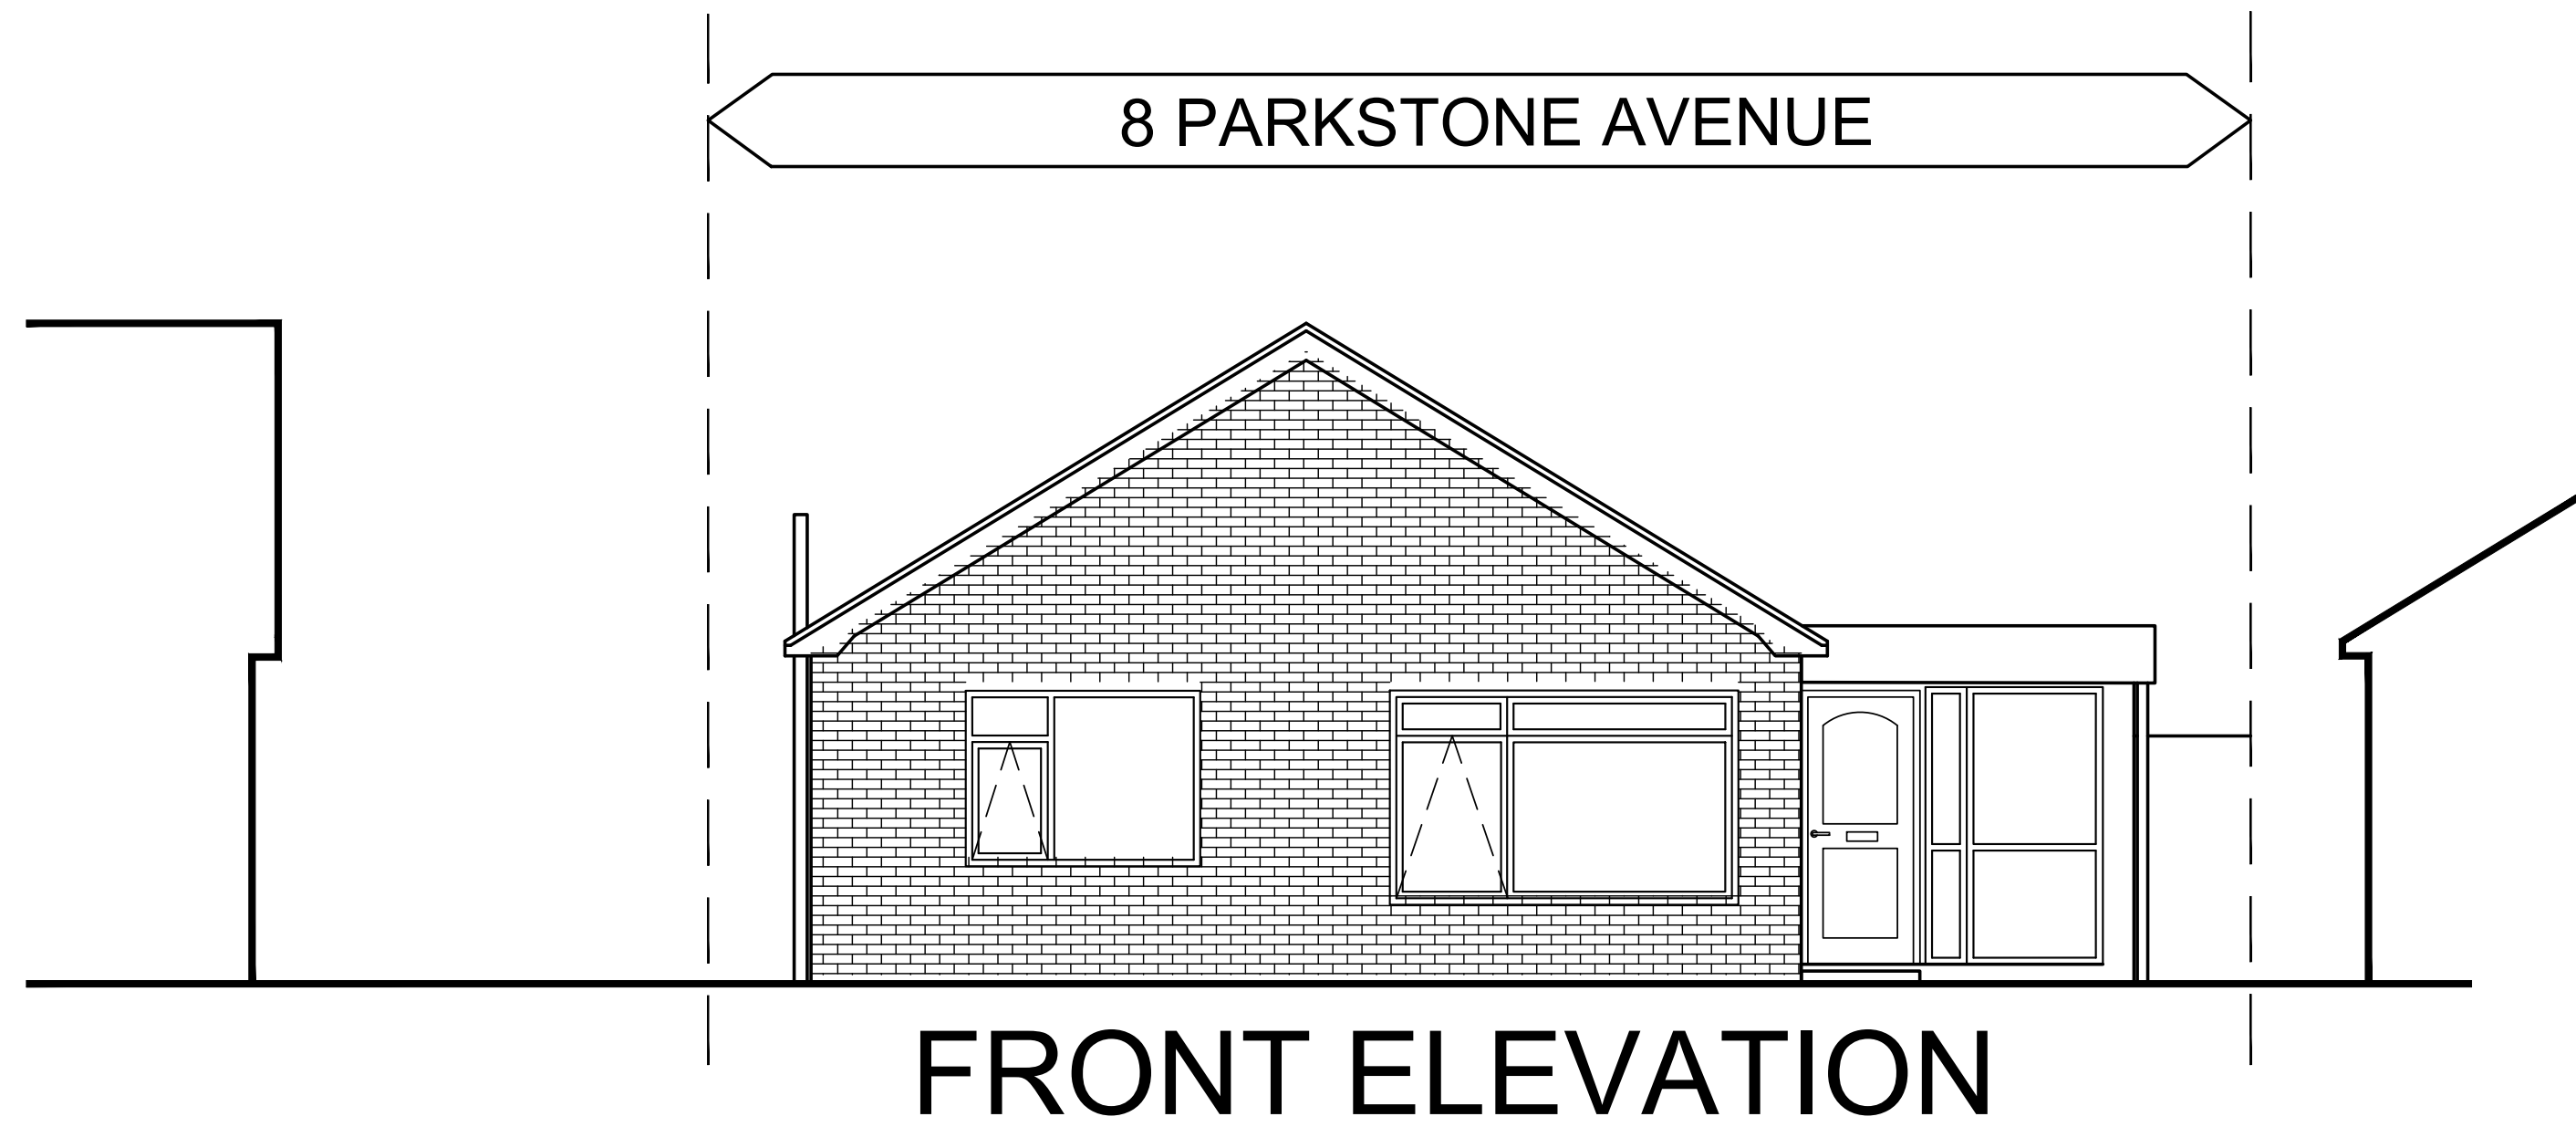

|REV:|DATE:|DETAILS:|

BM ARCHITECTURAL DESIGNS,
APARTMENT 8,
224 GREAT CLOWES STREET,
MANCHESTER M7 2ZS
TEL: 07415 493002

email- benjamin.maguire10@gmail.com

Project: PROPOSED DORMER ROOF EXTENSION
AT 8 PARKSTONE AVENUE,
WHITEFIELD, BURY M45 7QH

Title: EXISTING ELEVATIONS

Client: MR. DANIEL LADDIN AND FAMILY

Scale: 1:50@ A1 Date: 10/ 2024 Drawn: BM

Status: PLANNING

Drawing no: BM/1024/PARK/PL2 Rev:

Architectural Design/ Planning/ Construction/ Building Regs