




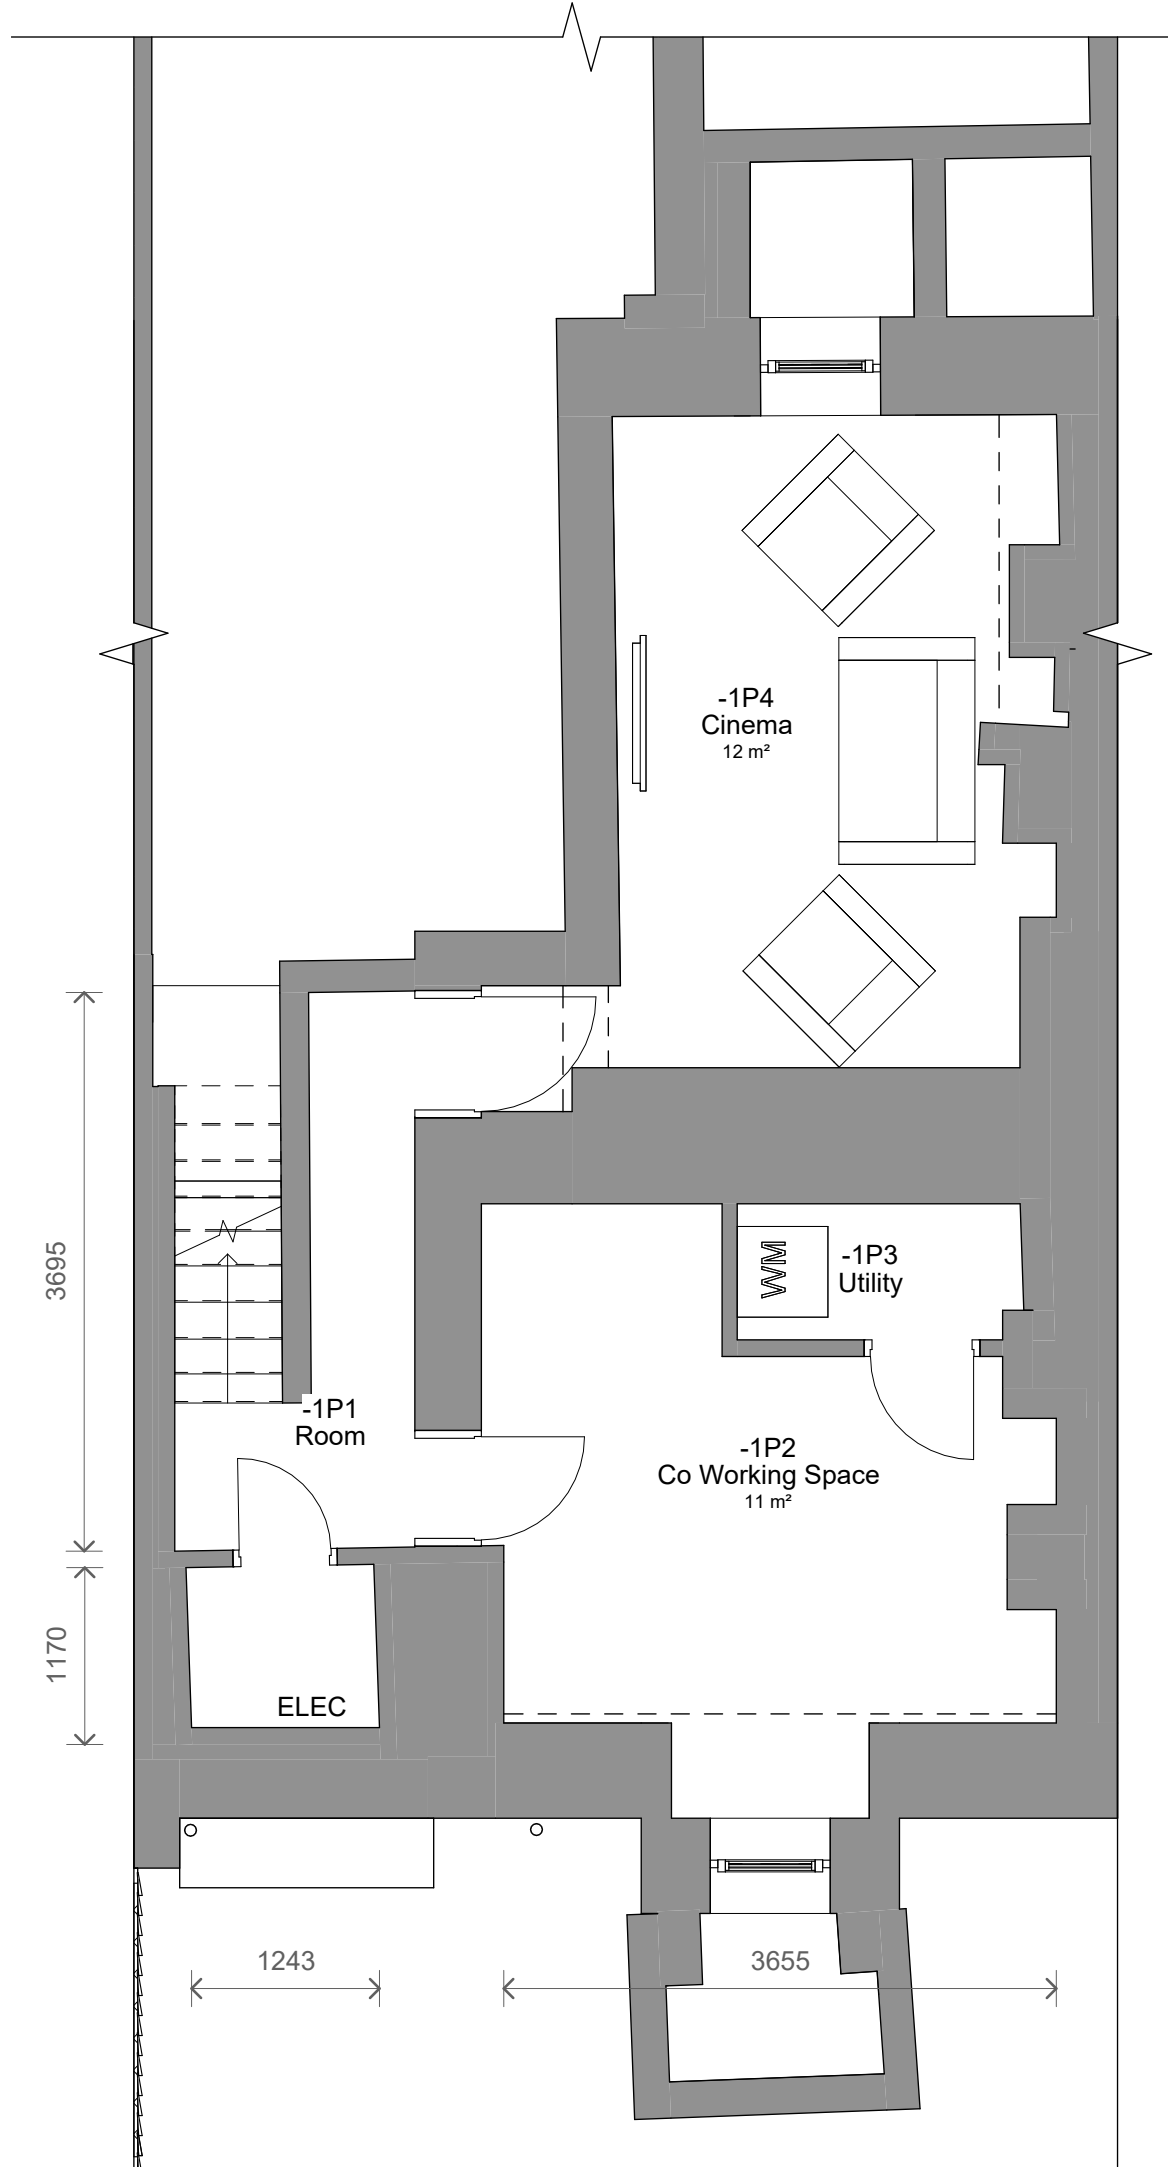


1 Level B1 - Proposed
1 : 50

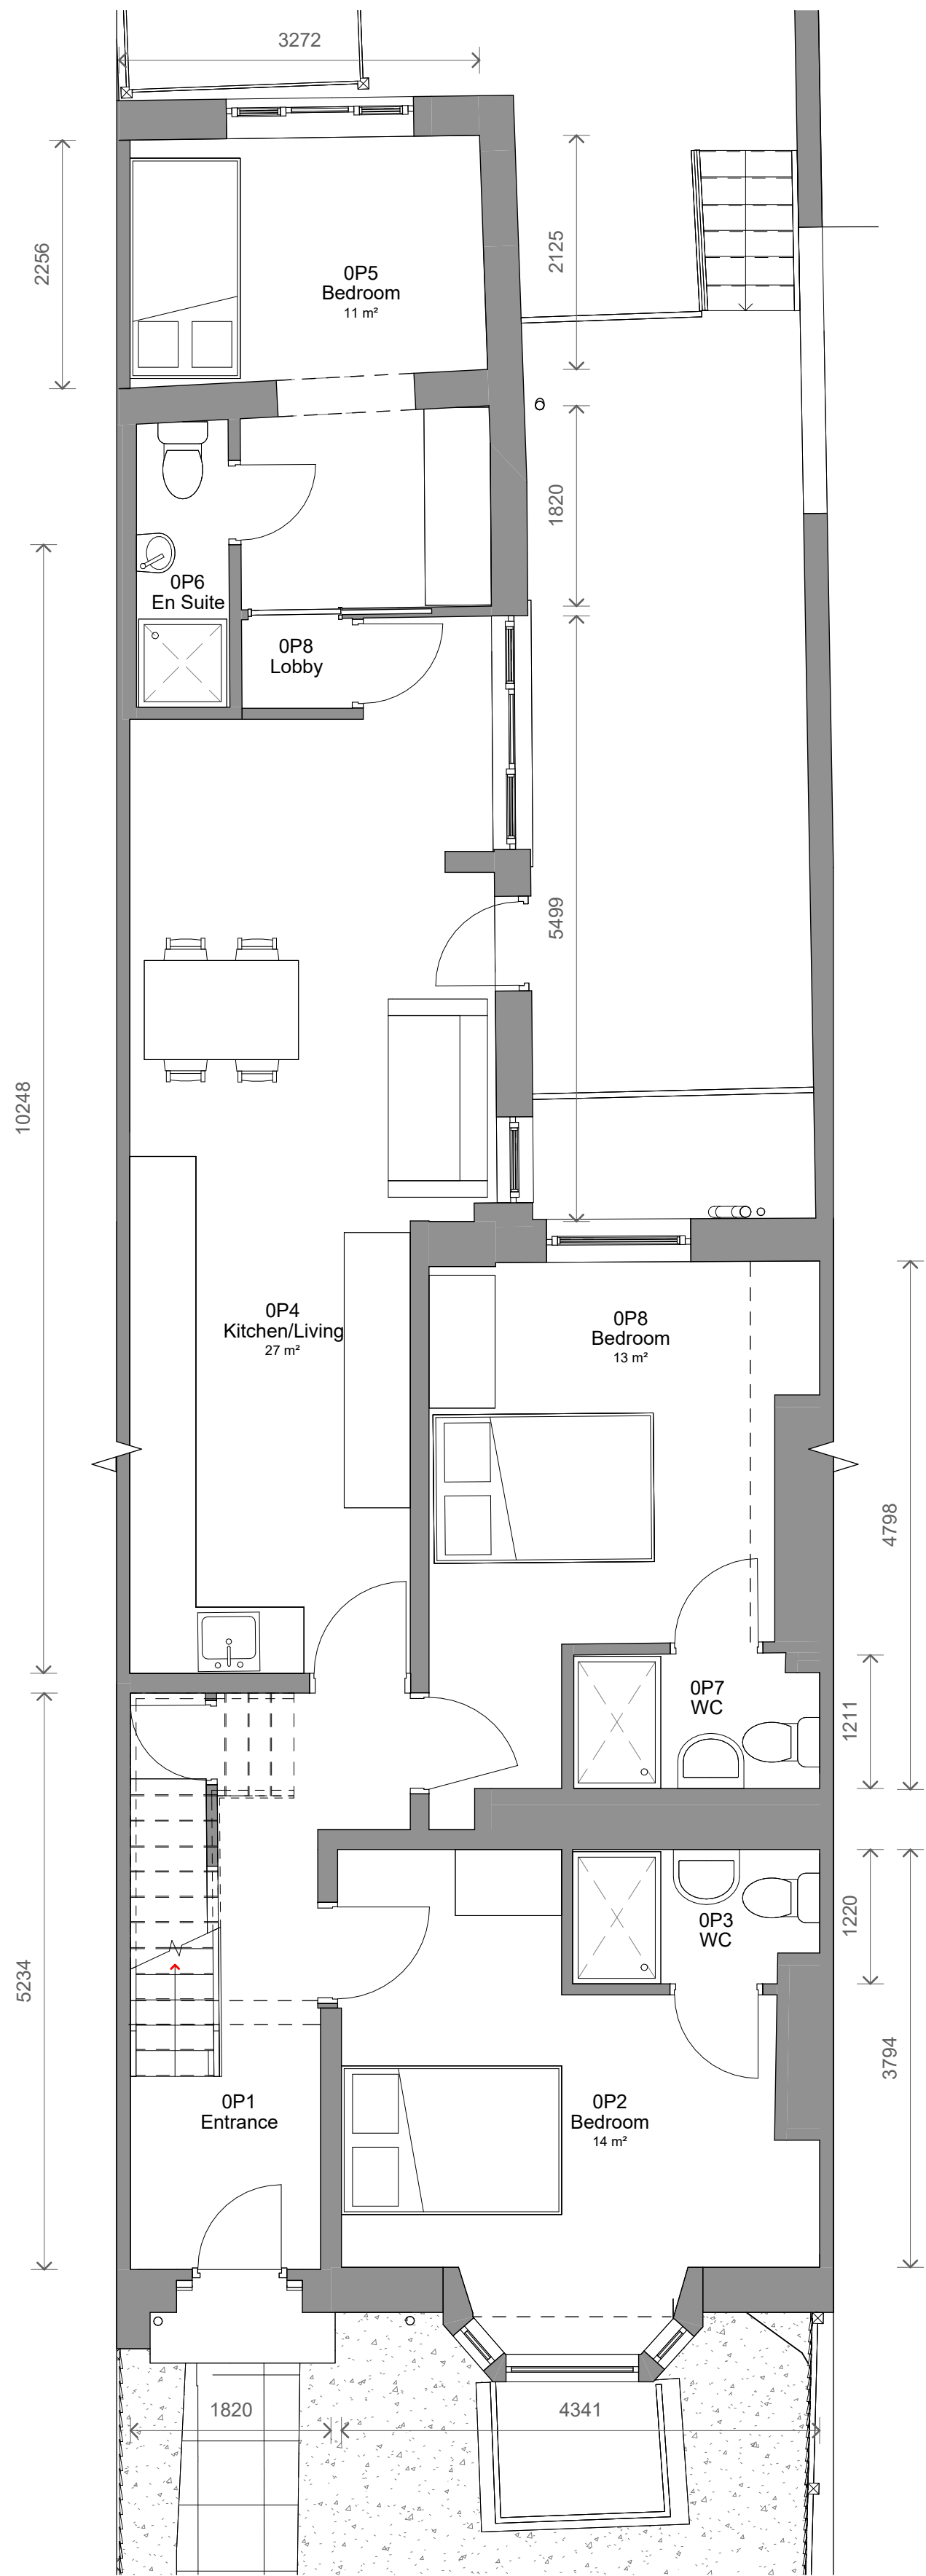


2 Level 0 - Proposed
1 : 50

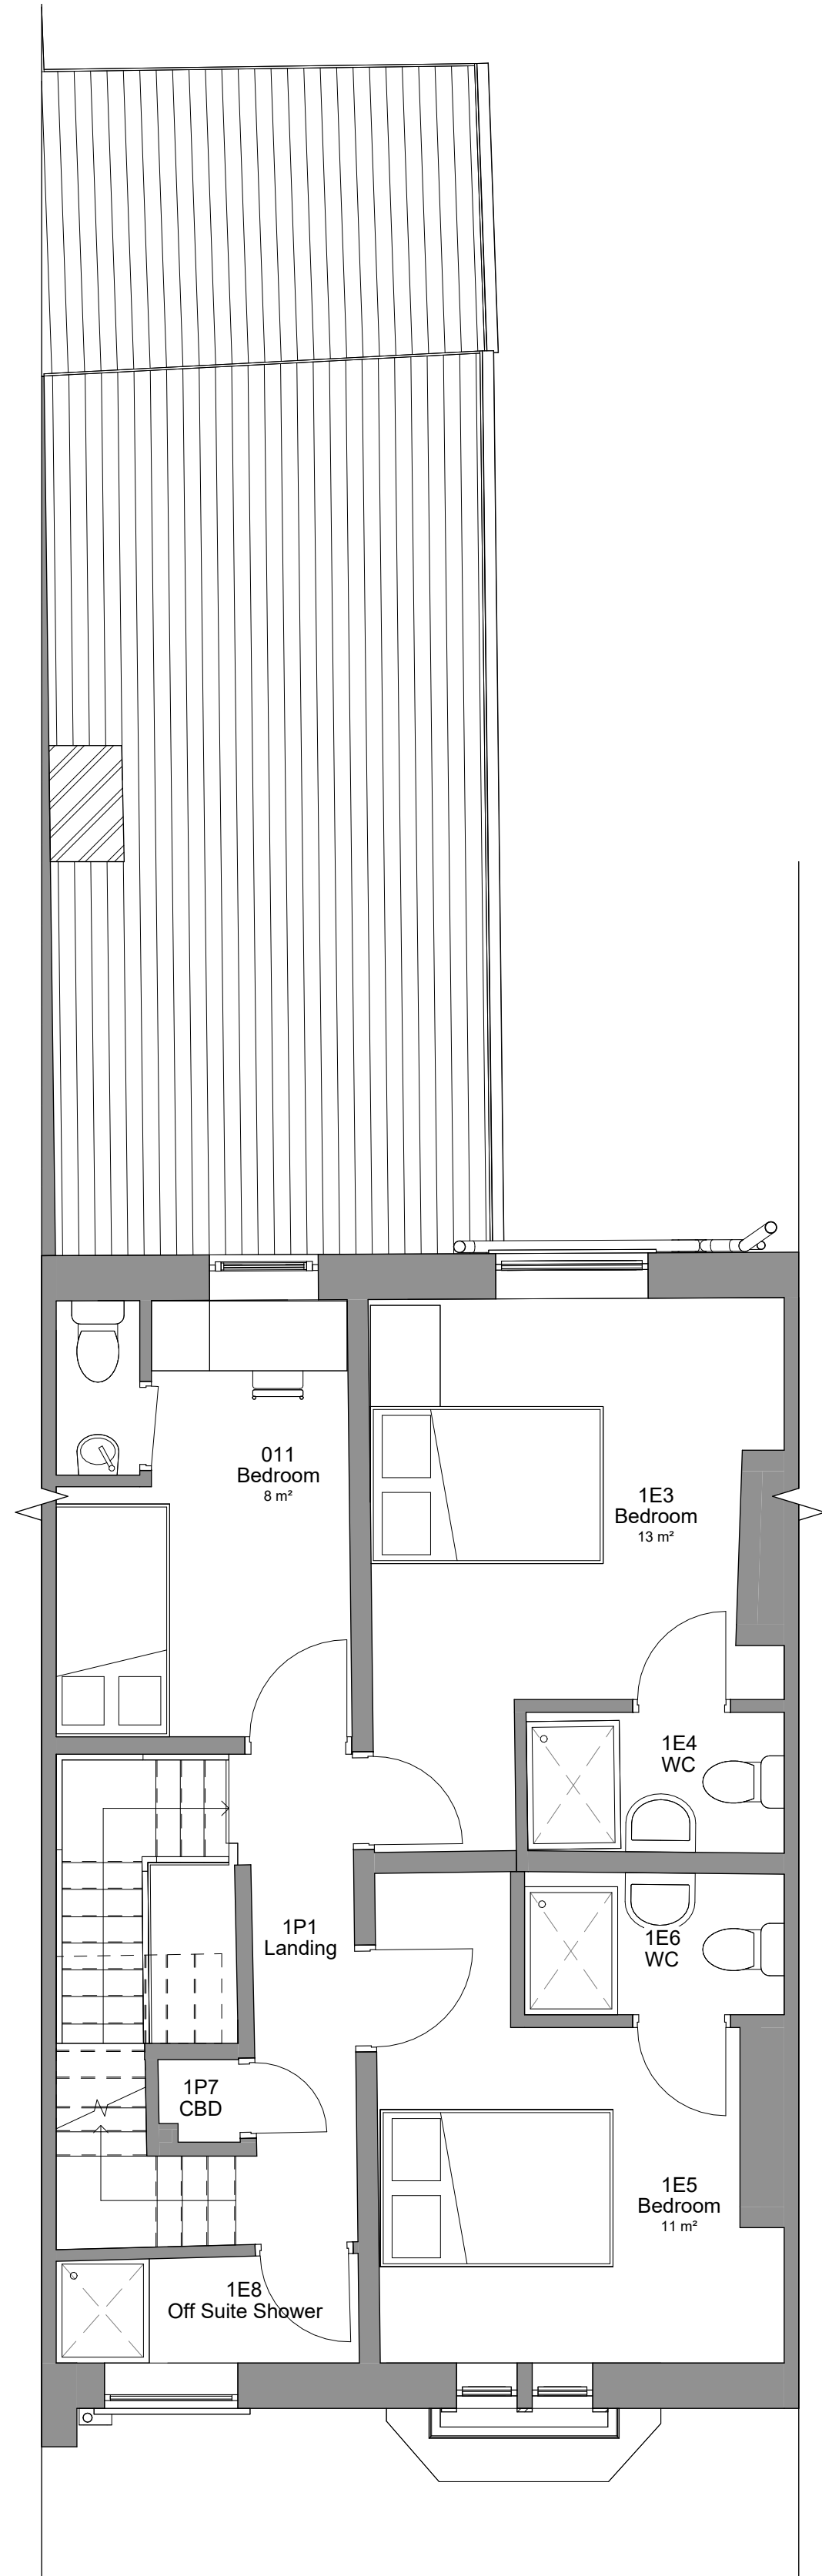

3 Level 1 - Proposed
1 : 50

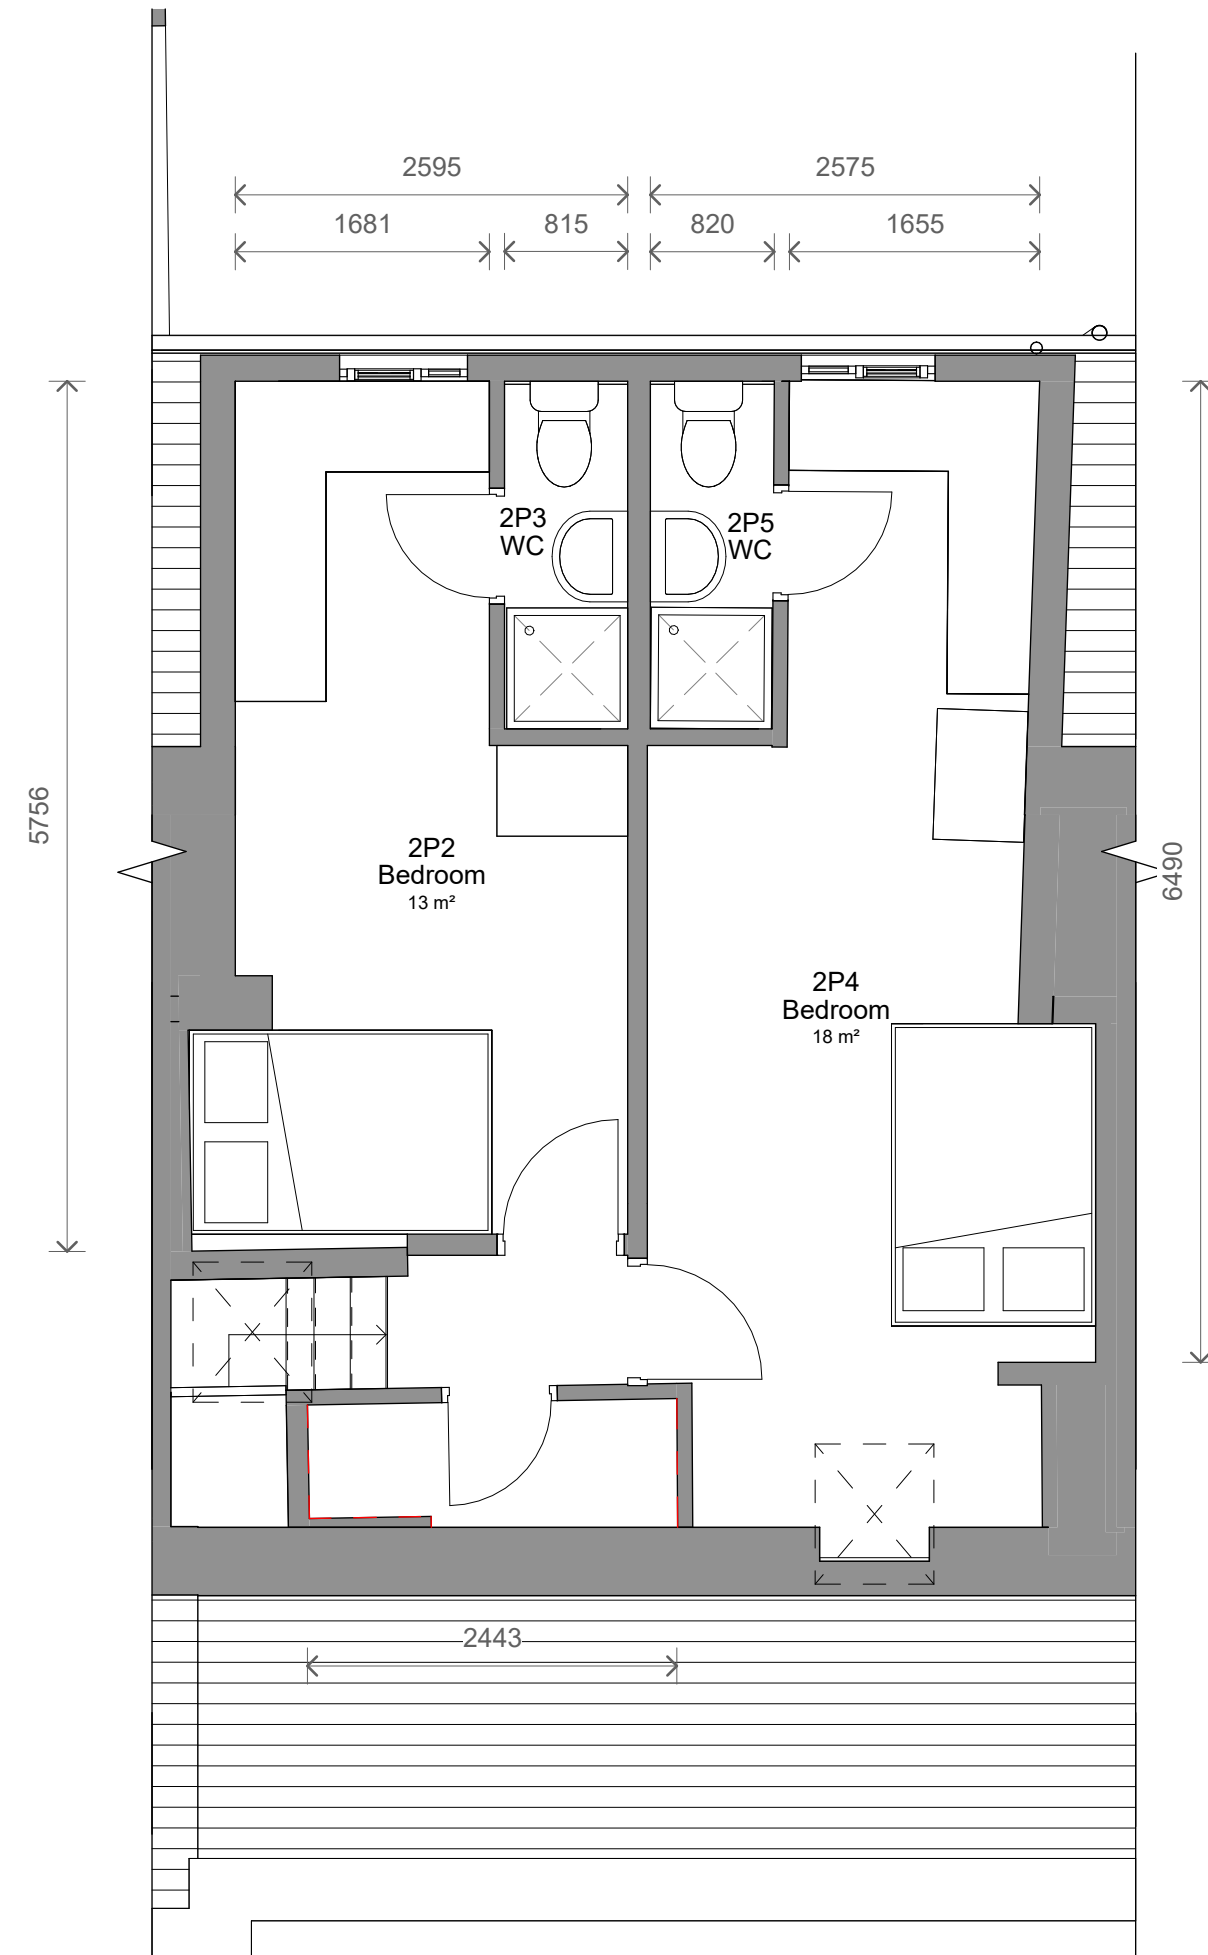

4 Level 2 - Proposed
1 : 50

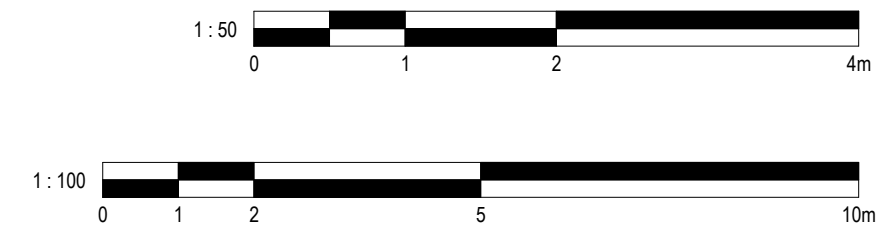

3	Planning Revised	26/02/2026	JB
2	Planning Revised	23/02/2026	JB
1	Planning	21/01/2026	CB
No.	Description	Date	Initial

PROJECT 17 Belle Vue Terrace, Bury			
TITLE Proposed Plans			
STATUS DESIGN			
DRAWN BY CB	DATE 20/01/2026	SCALE (@ A1) 1 : 50	
PROJECT NUMBER GSS25219	DRAWING NUMBER 0P2	REV 3	
GOLD SKETCH S T U D I O S www.goldsketch.co.uk info@goldsketch.co.uk 0161 792 9595			
NOTES © COPYRIGHT - ALL RIGHTS RESERVED. THIS DRAWING SHALL NOT BE REPRODUCED WITHOUT PRIOR WRITTEN CONSENT. DRAWING TO BE USED FOR THE STATUS INDICATED ONLY. ALL DIMENSIONS AND SETTING OUT SHALL BE CHECKED AND CONFIRMED ON SITE. ANY DISCREPANCIES TO BE REPORTED TO THE LEGISLATION RELEVANT CODES OF PRACTICE AND BRITISH STANDARDS. ALL DIMENSIONS ON THIS DRAWING ARE IN MILLIMETRES UNLESS OTHERWISE STATED.			