


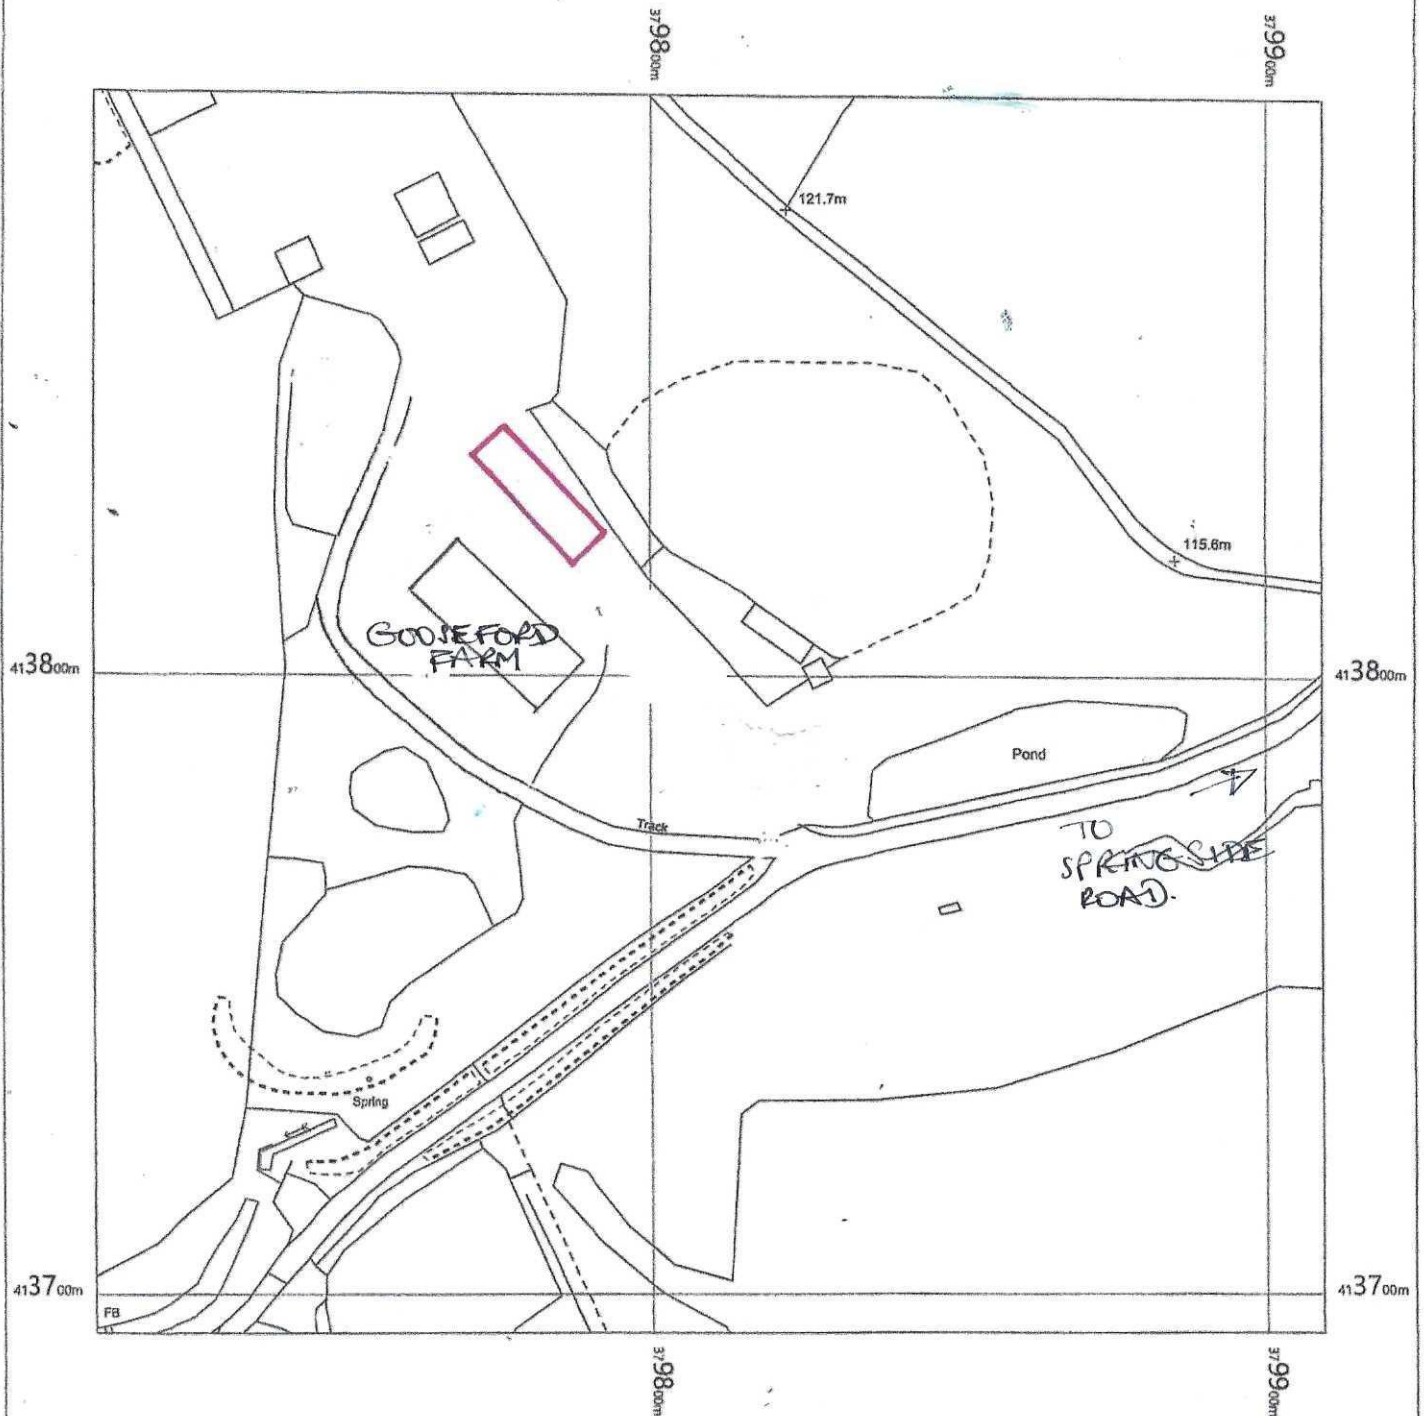

LOCATION PLAN 1.

REF GE.250422.A.

Springside Farm
Springside Road,
Bury,
BL9 5QU

OS MasterMap 1250/2500/10000 scale
Monday, April 25, 2022, ID: MPMBW-01034222
www.blackwellmapping.co.uk

1:1250 scale print at A4, Centre: 379809 E, 413794 N

©Crown Copyright Ordnance Survey. Licence no. 100041041



BLACKWELL'S
MAPPING SERVICES
PERSONAL & PROFESSIONAL MAPPING
www.blackwellmapping.co.uk

TEL: 0800 151 2612
maps@blackwell.co.uk