



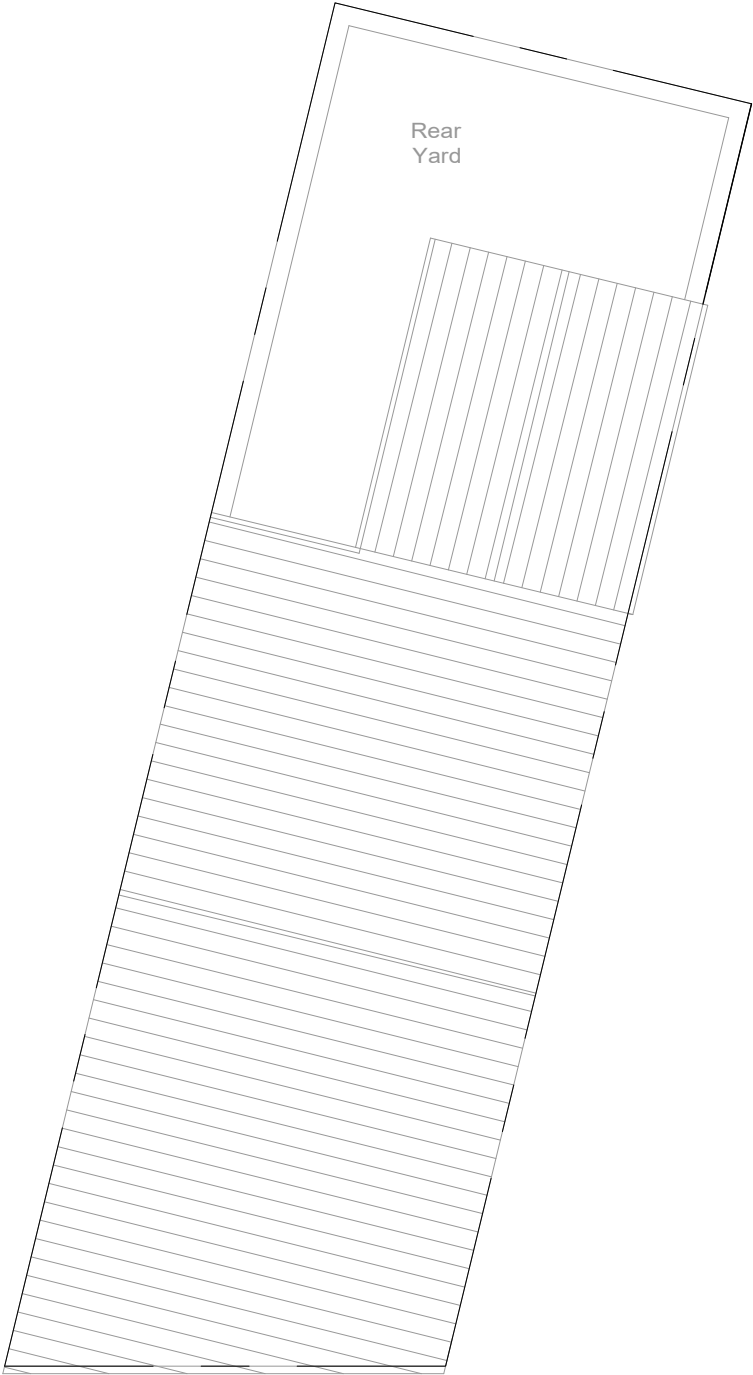

Existing Site plan

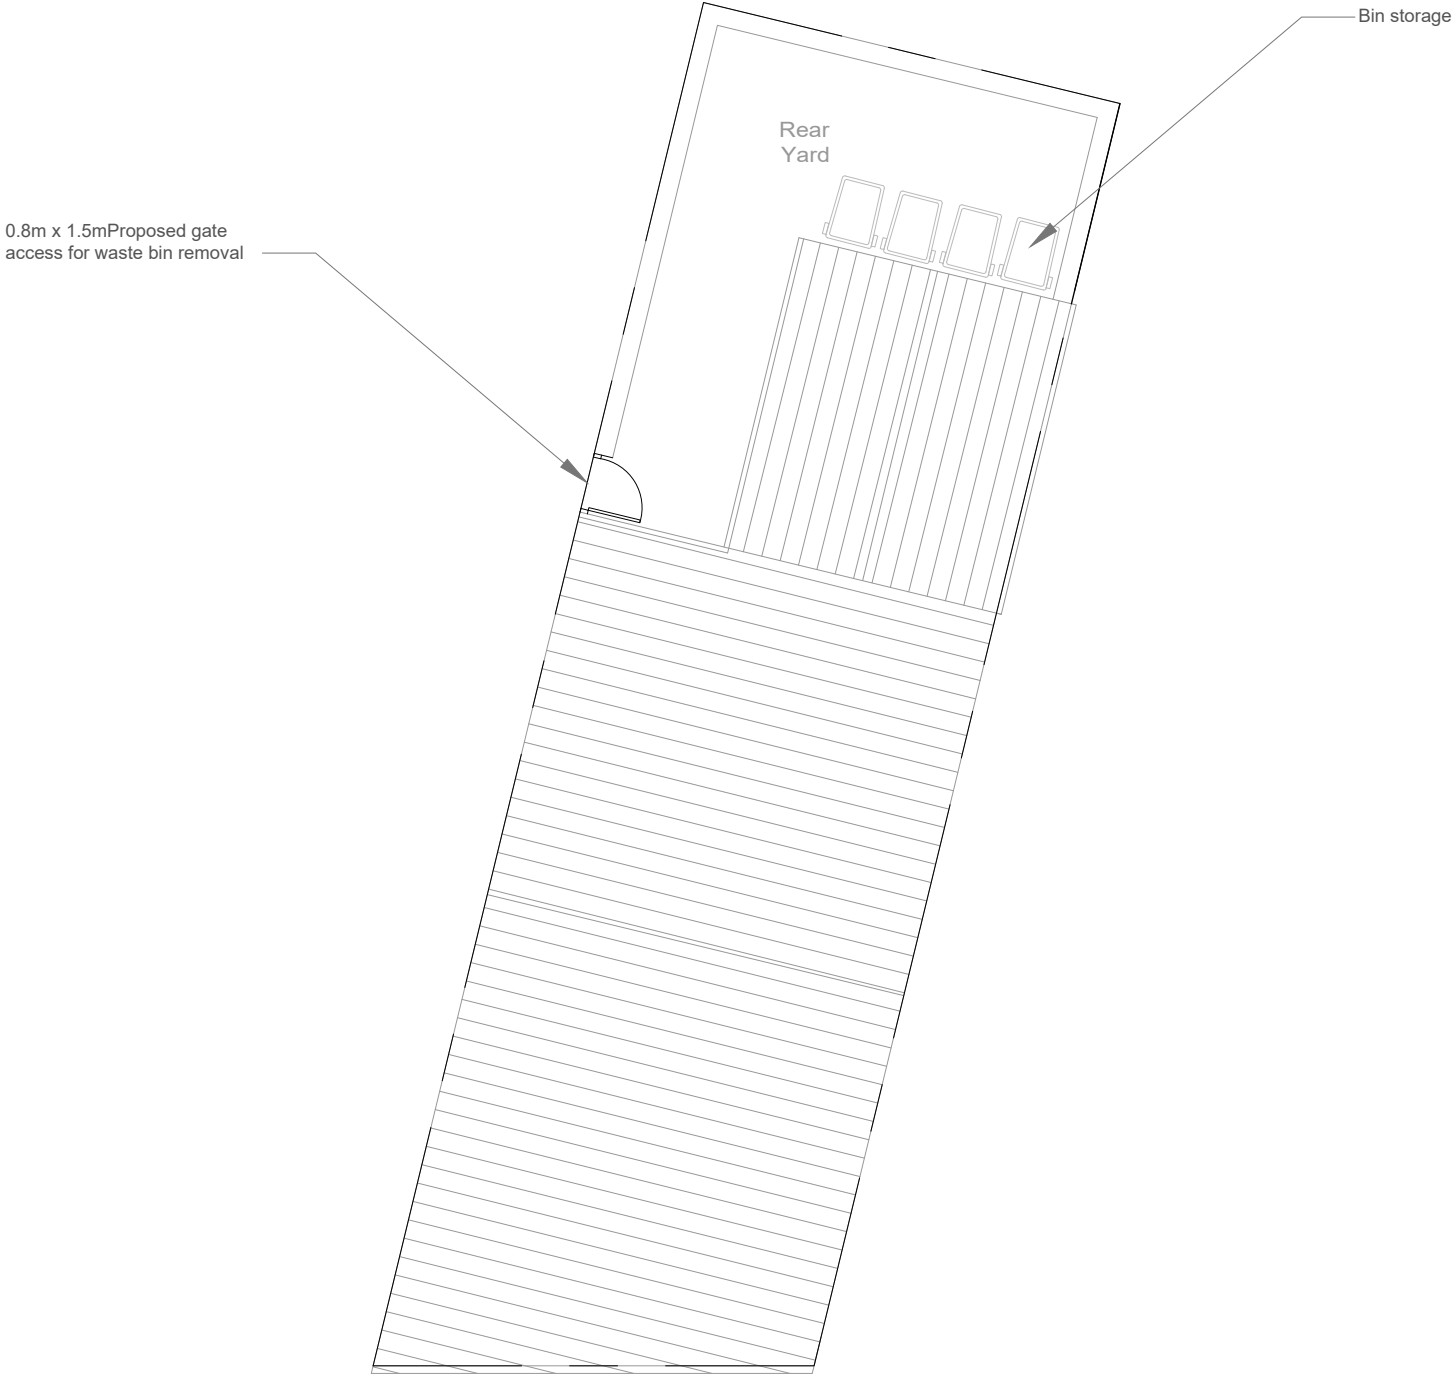

Proposed Site plan



ARCHITECTURE

www.m1architecture.co.uk
T:0161 327 2011
M:07506237914

Change of use
10 Tottington road BL8 1LH

2213

02A

Site Plan 1:100@A3
Existing and Proposed