




VERTICAL VIEW
THROUGH PILASTER
Scale 1:5

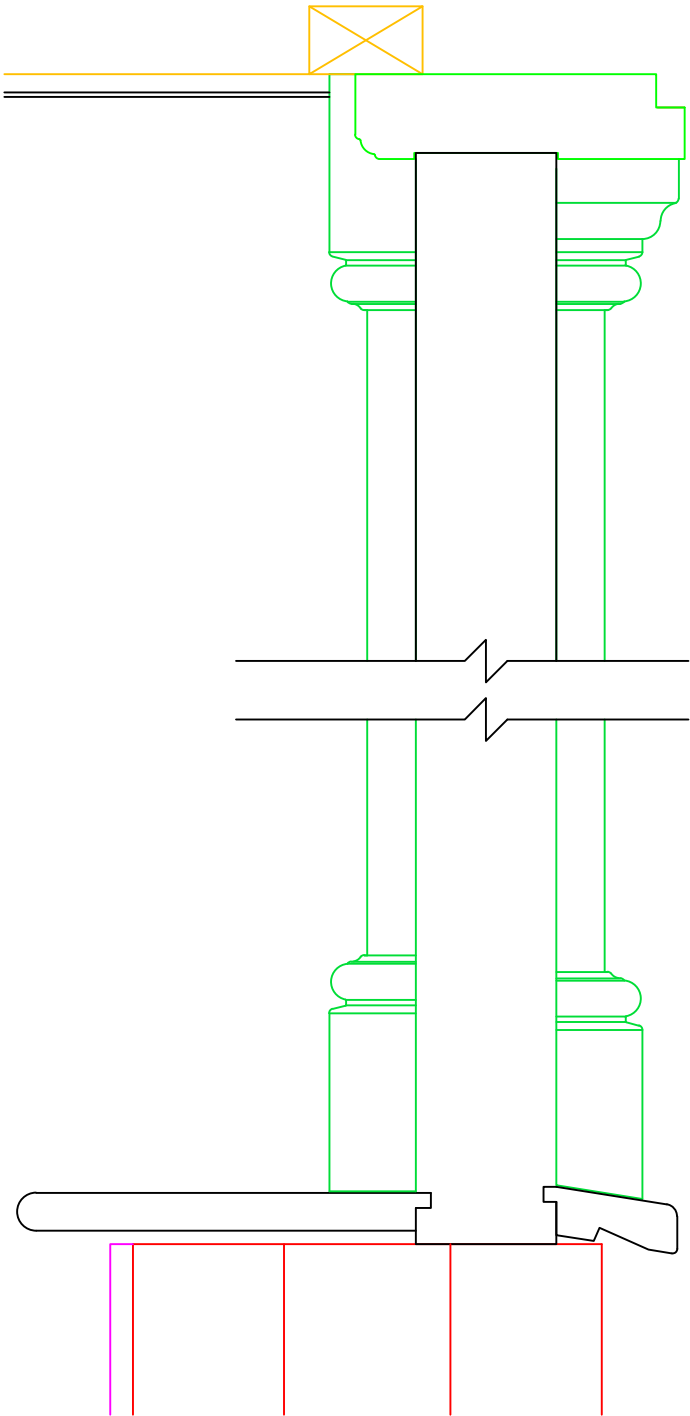


VERTICAL VIEW
THROUGH WINDOW
Scale 1:5

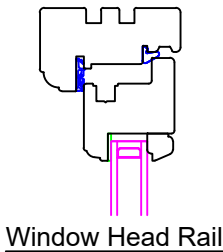








VERTICAL VIEW
THROUGH DOOR
Scale 1:5

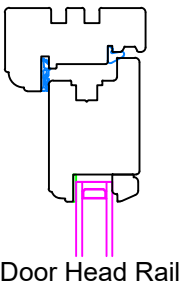

VERTICAL VIEW
THROUGH BI-FOLD
Scale 1:5


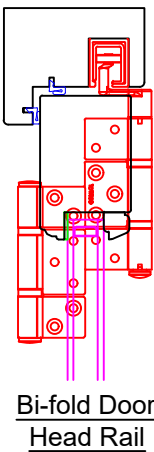


PLAN VIEW OF BI-FOLD
Scale 1:5

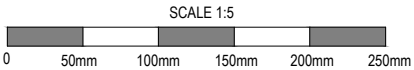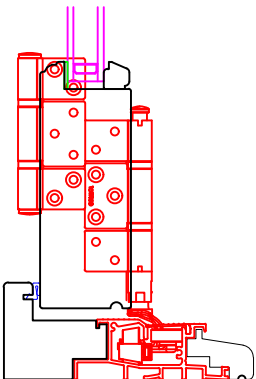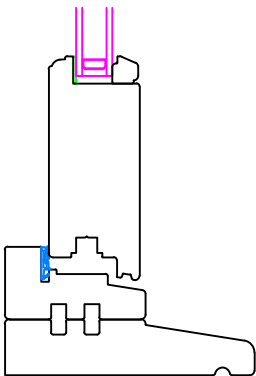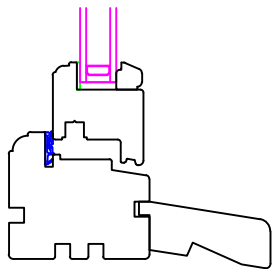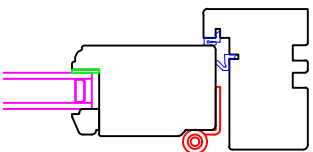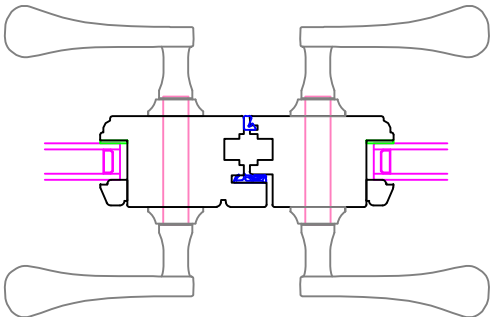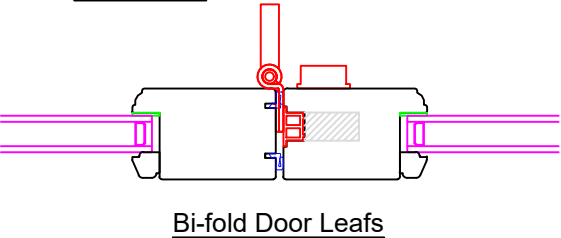

REVISION	DATE	COMMENT

PLAN VIEW OF WINDOW & DOUBLE DOOR
Scale 1:5

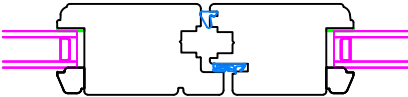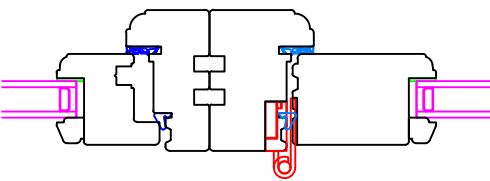

Door Mullion

client Higher House Moor Road Bury Greater Manchester BL8 4NX		
Drawing: Detail Section		
scale: 1:5 @A3	dwg: 12617 /06	rev: -
date: January '23		

David Salisbury

Bennett Road,
Isleport Business Park,
Highbridge, Somerset, TA9 4PW
Tel: 01278-764400 Fax:
01278-764422