


REPLACEMENT OF STABLES (BUILDING F) WITH A SINGLE DWELLING (UNIT 6) ~

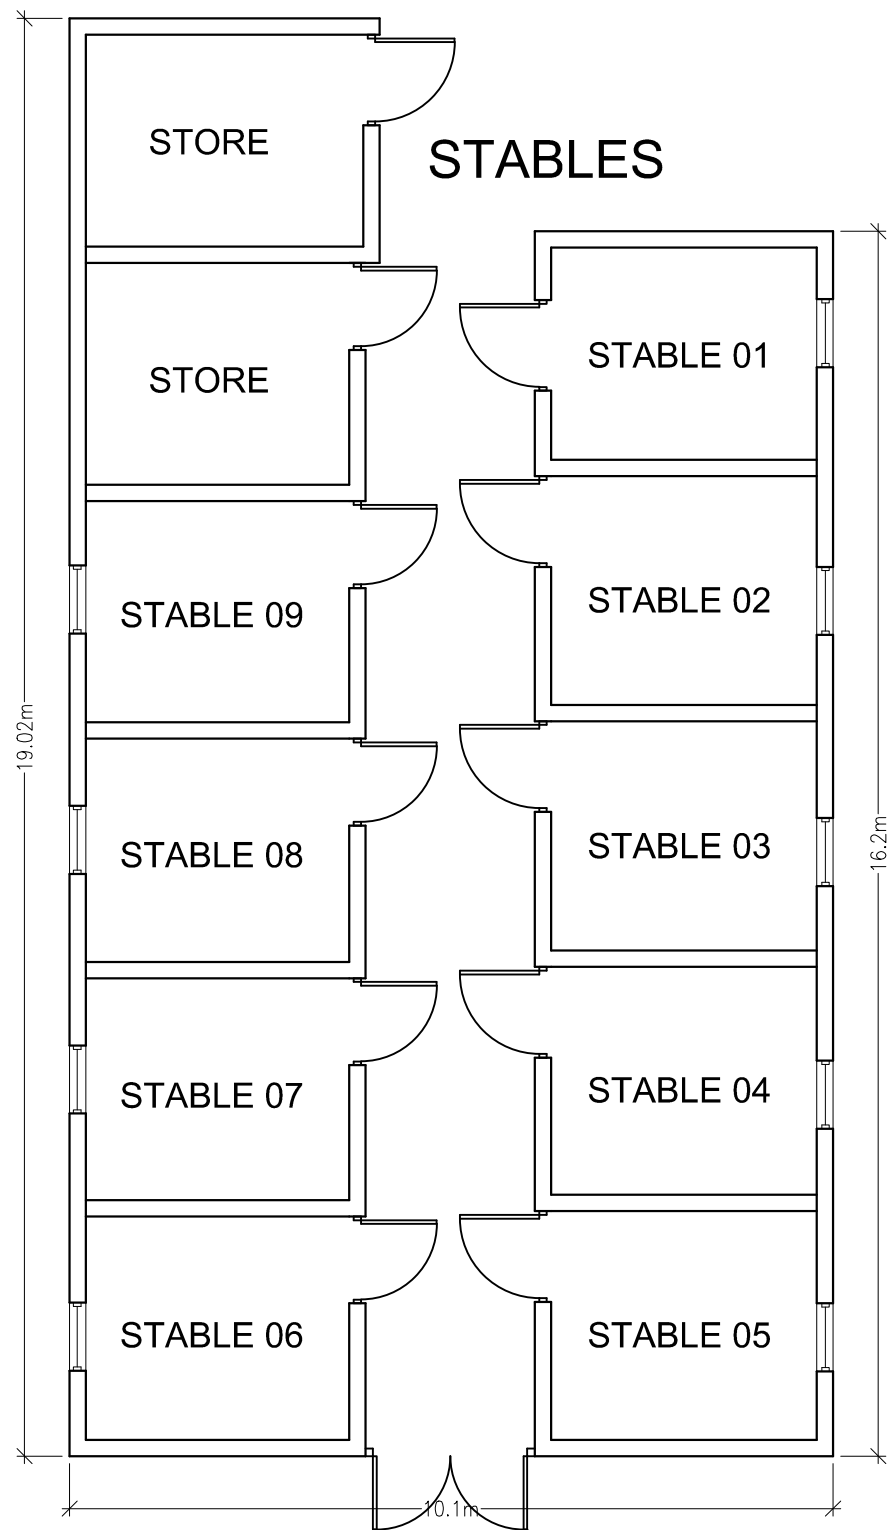

EXISTING MATERIALS:

- STEEL CORRUGATED ROOF COVERINGS
- BLOCK WALLS (PAINTED WHITE)

COMPARISON OF BUILDING VOLUME & FOOTPRINT			
	Stables	Replacement dwelling	Calculation
Volume	446.96m³	552.47m³	24% increase in volume
Footprint	175.16m²	182.29m²	4% increase in footprint

Notes	Notes	Amendments				Project			
					Title				
					CONVERSION OF BARNs & REPLACEMENT OF STABLES TO FORM FIVE DWELLINGS AT BARRACK FOLD FARM, KNOWSLEY ROAD, AINSWORTH, BL2 5PU~				
					Client				
					MR C. D. DUDLEY				
					Dwg. No.				
				23/1283/162B – EXISTING PLANS – UNIT 6					
Date		Plot Scale		Drawn by		Status			
02.11.2022		A3@1:100		JPE		PLANNING			