


SOUTH WEST

SOUTH EAST

EXISTING ELEVATIONS 1 : 100

NORTH EAST

NORTH WEST

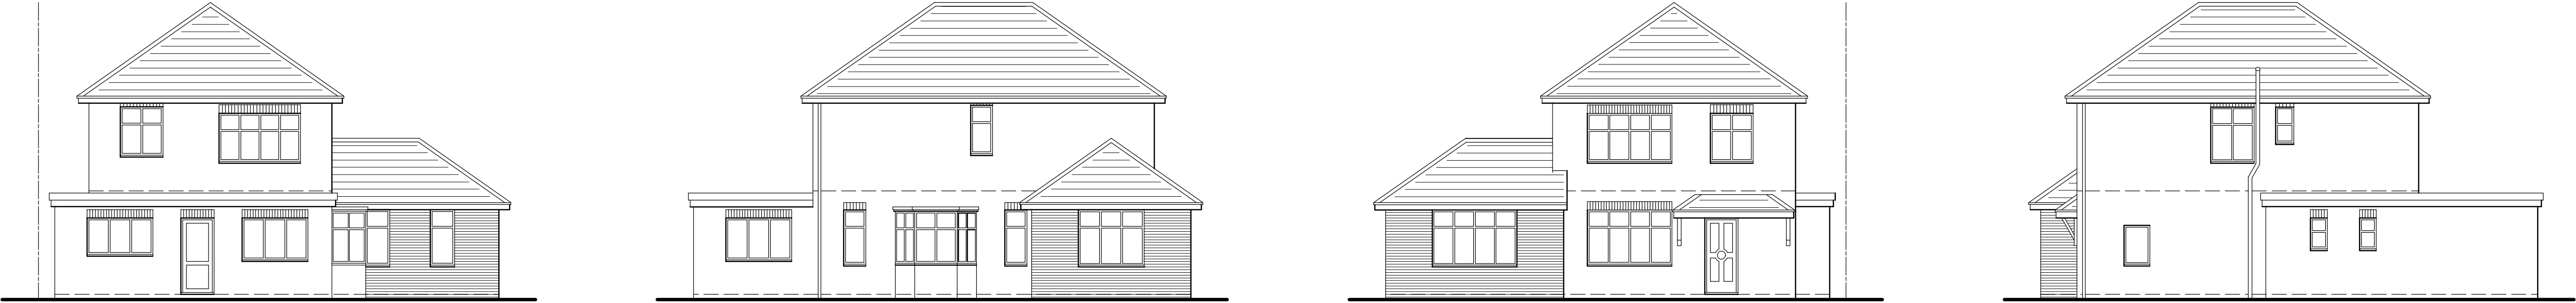


SOUTH WEST

SOUTH EAST

PROPOSED ELEVATIONS 1 : 100


NORTH EAST

NORTH WEST

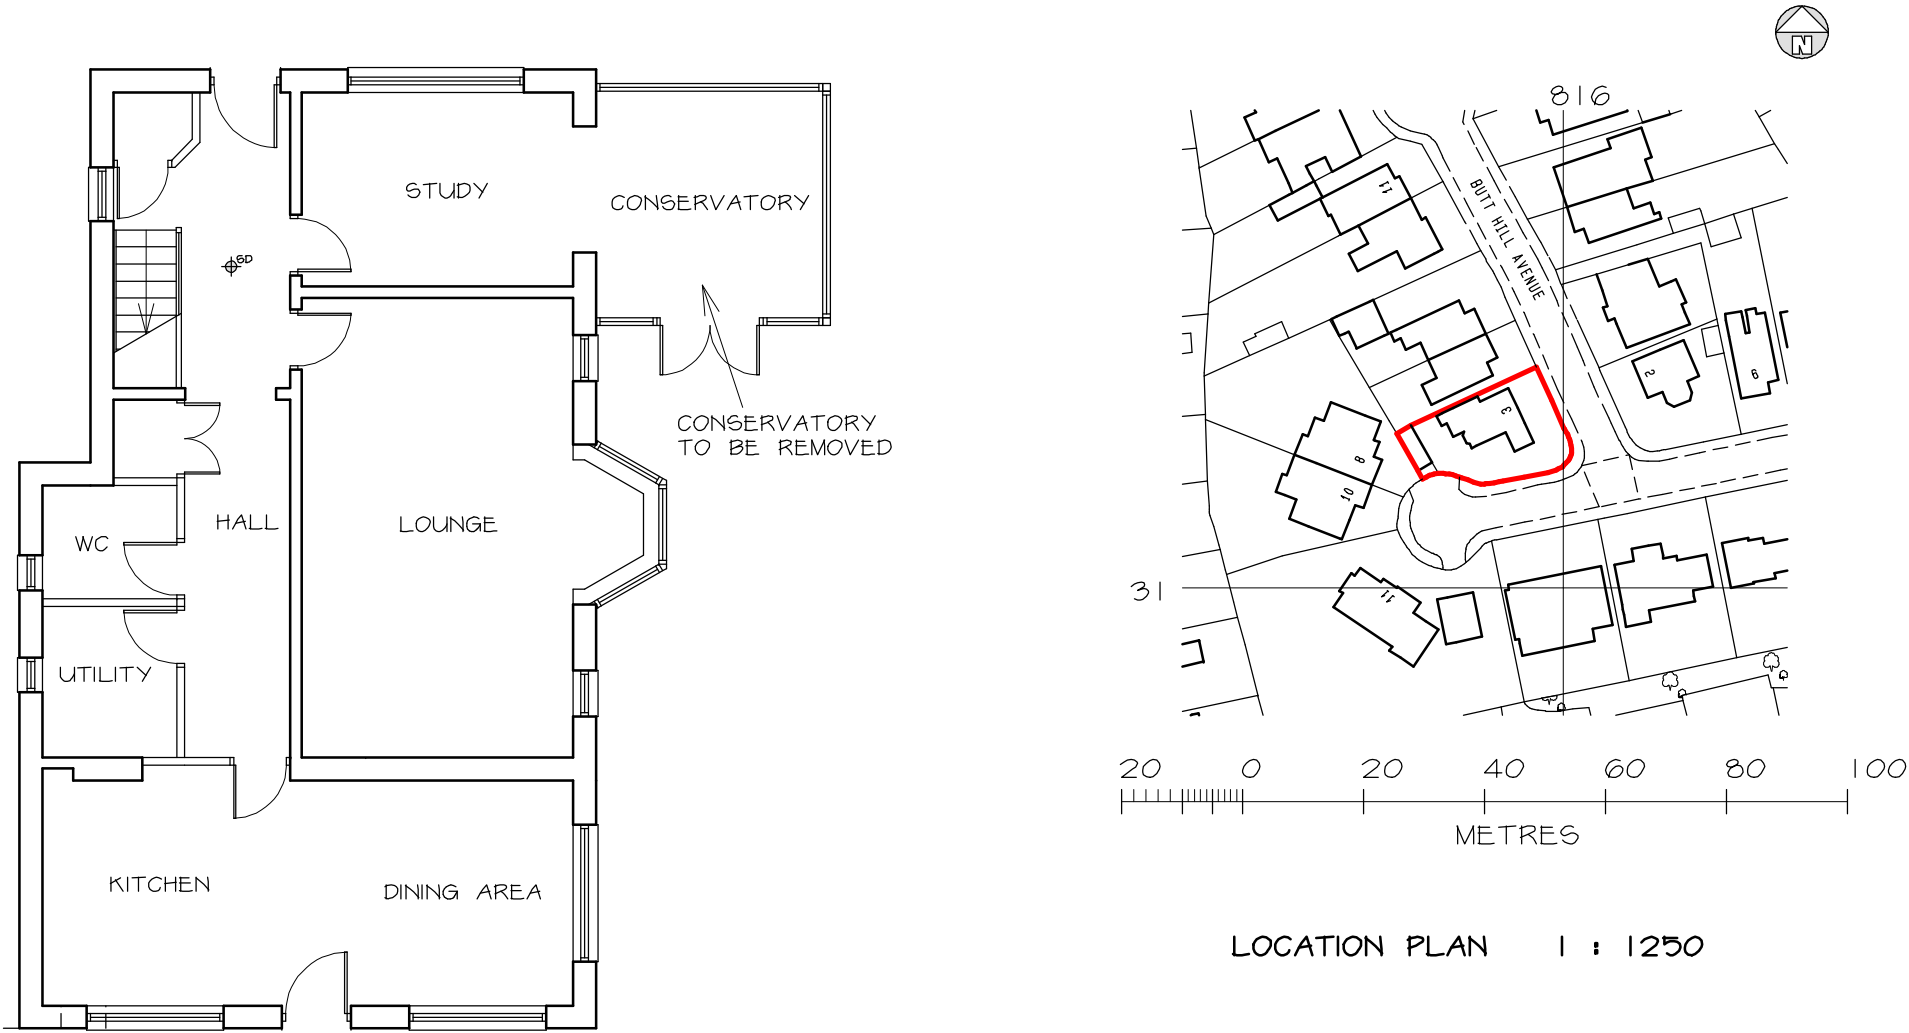


EXISTING GROUND FLOOR PLAN 1 : 100

LOCATION PLAN 1 : 1250

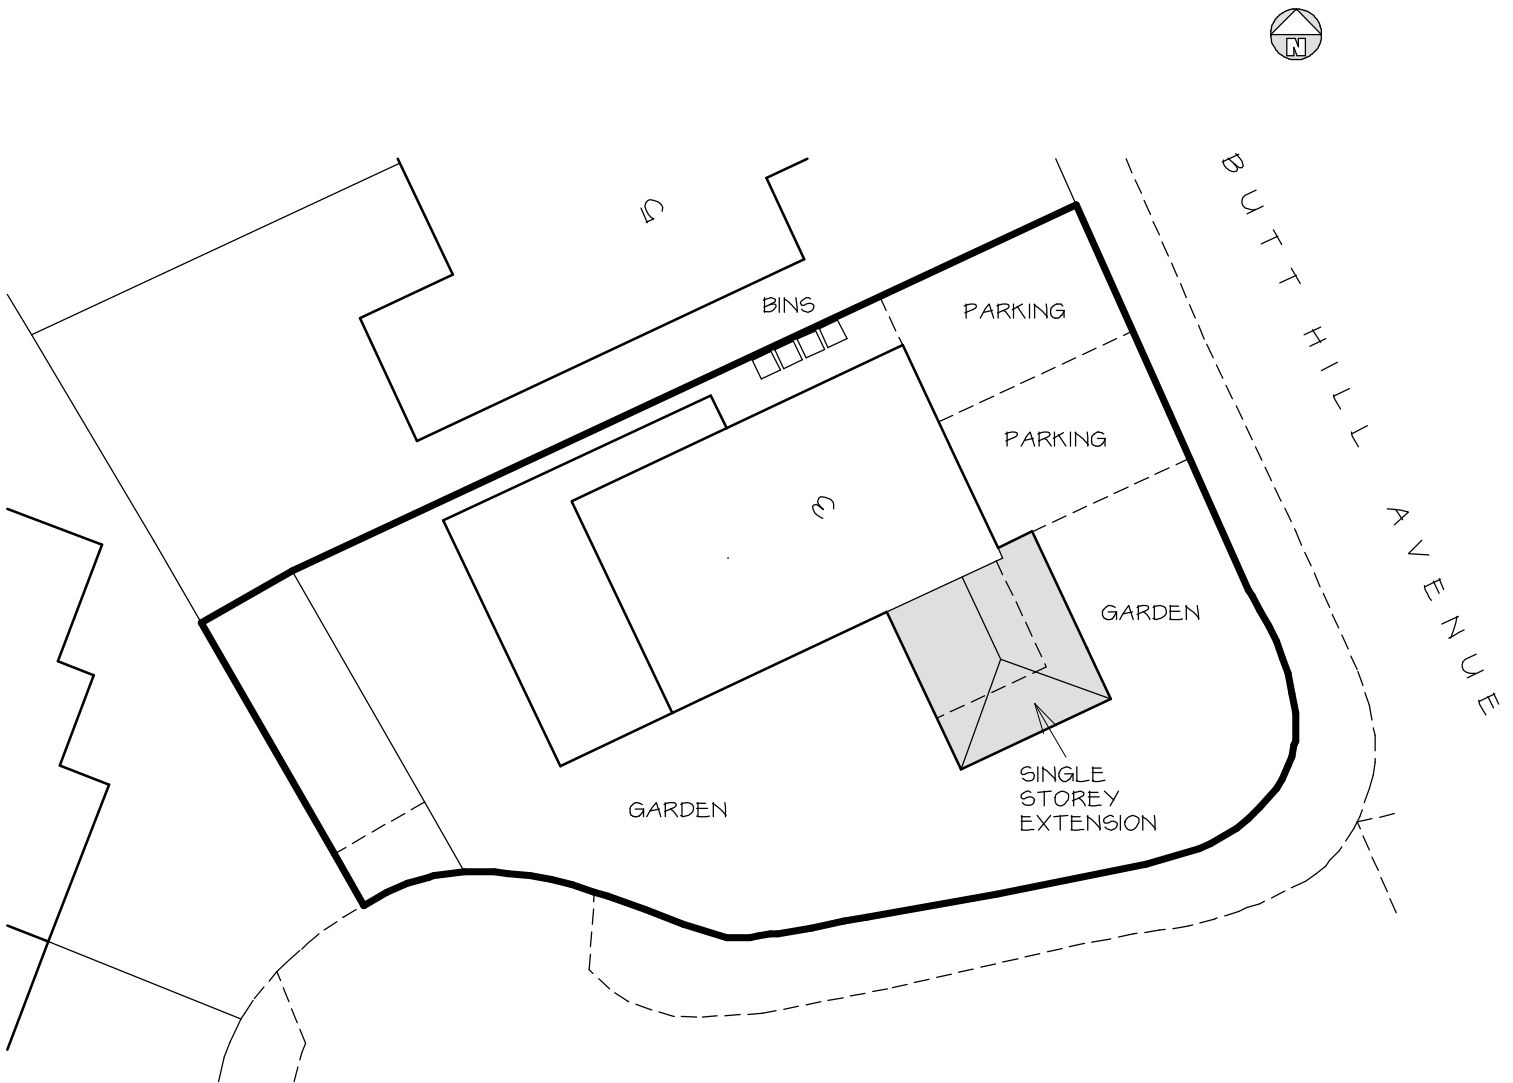

SITE PLAN 1 : 200

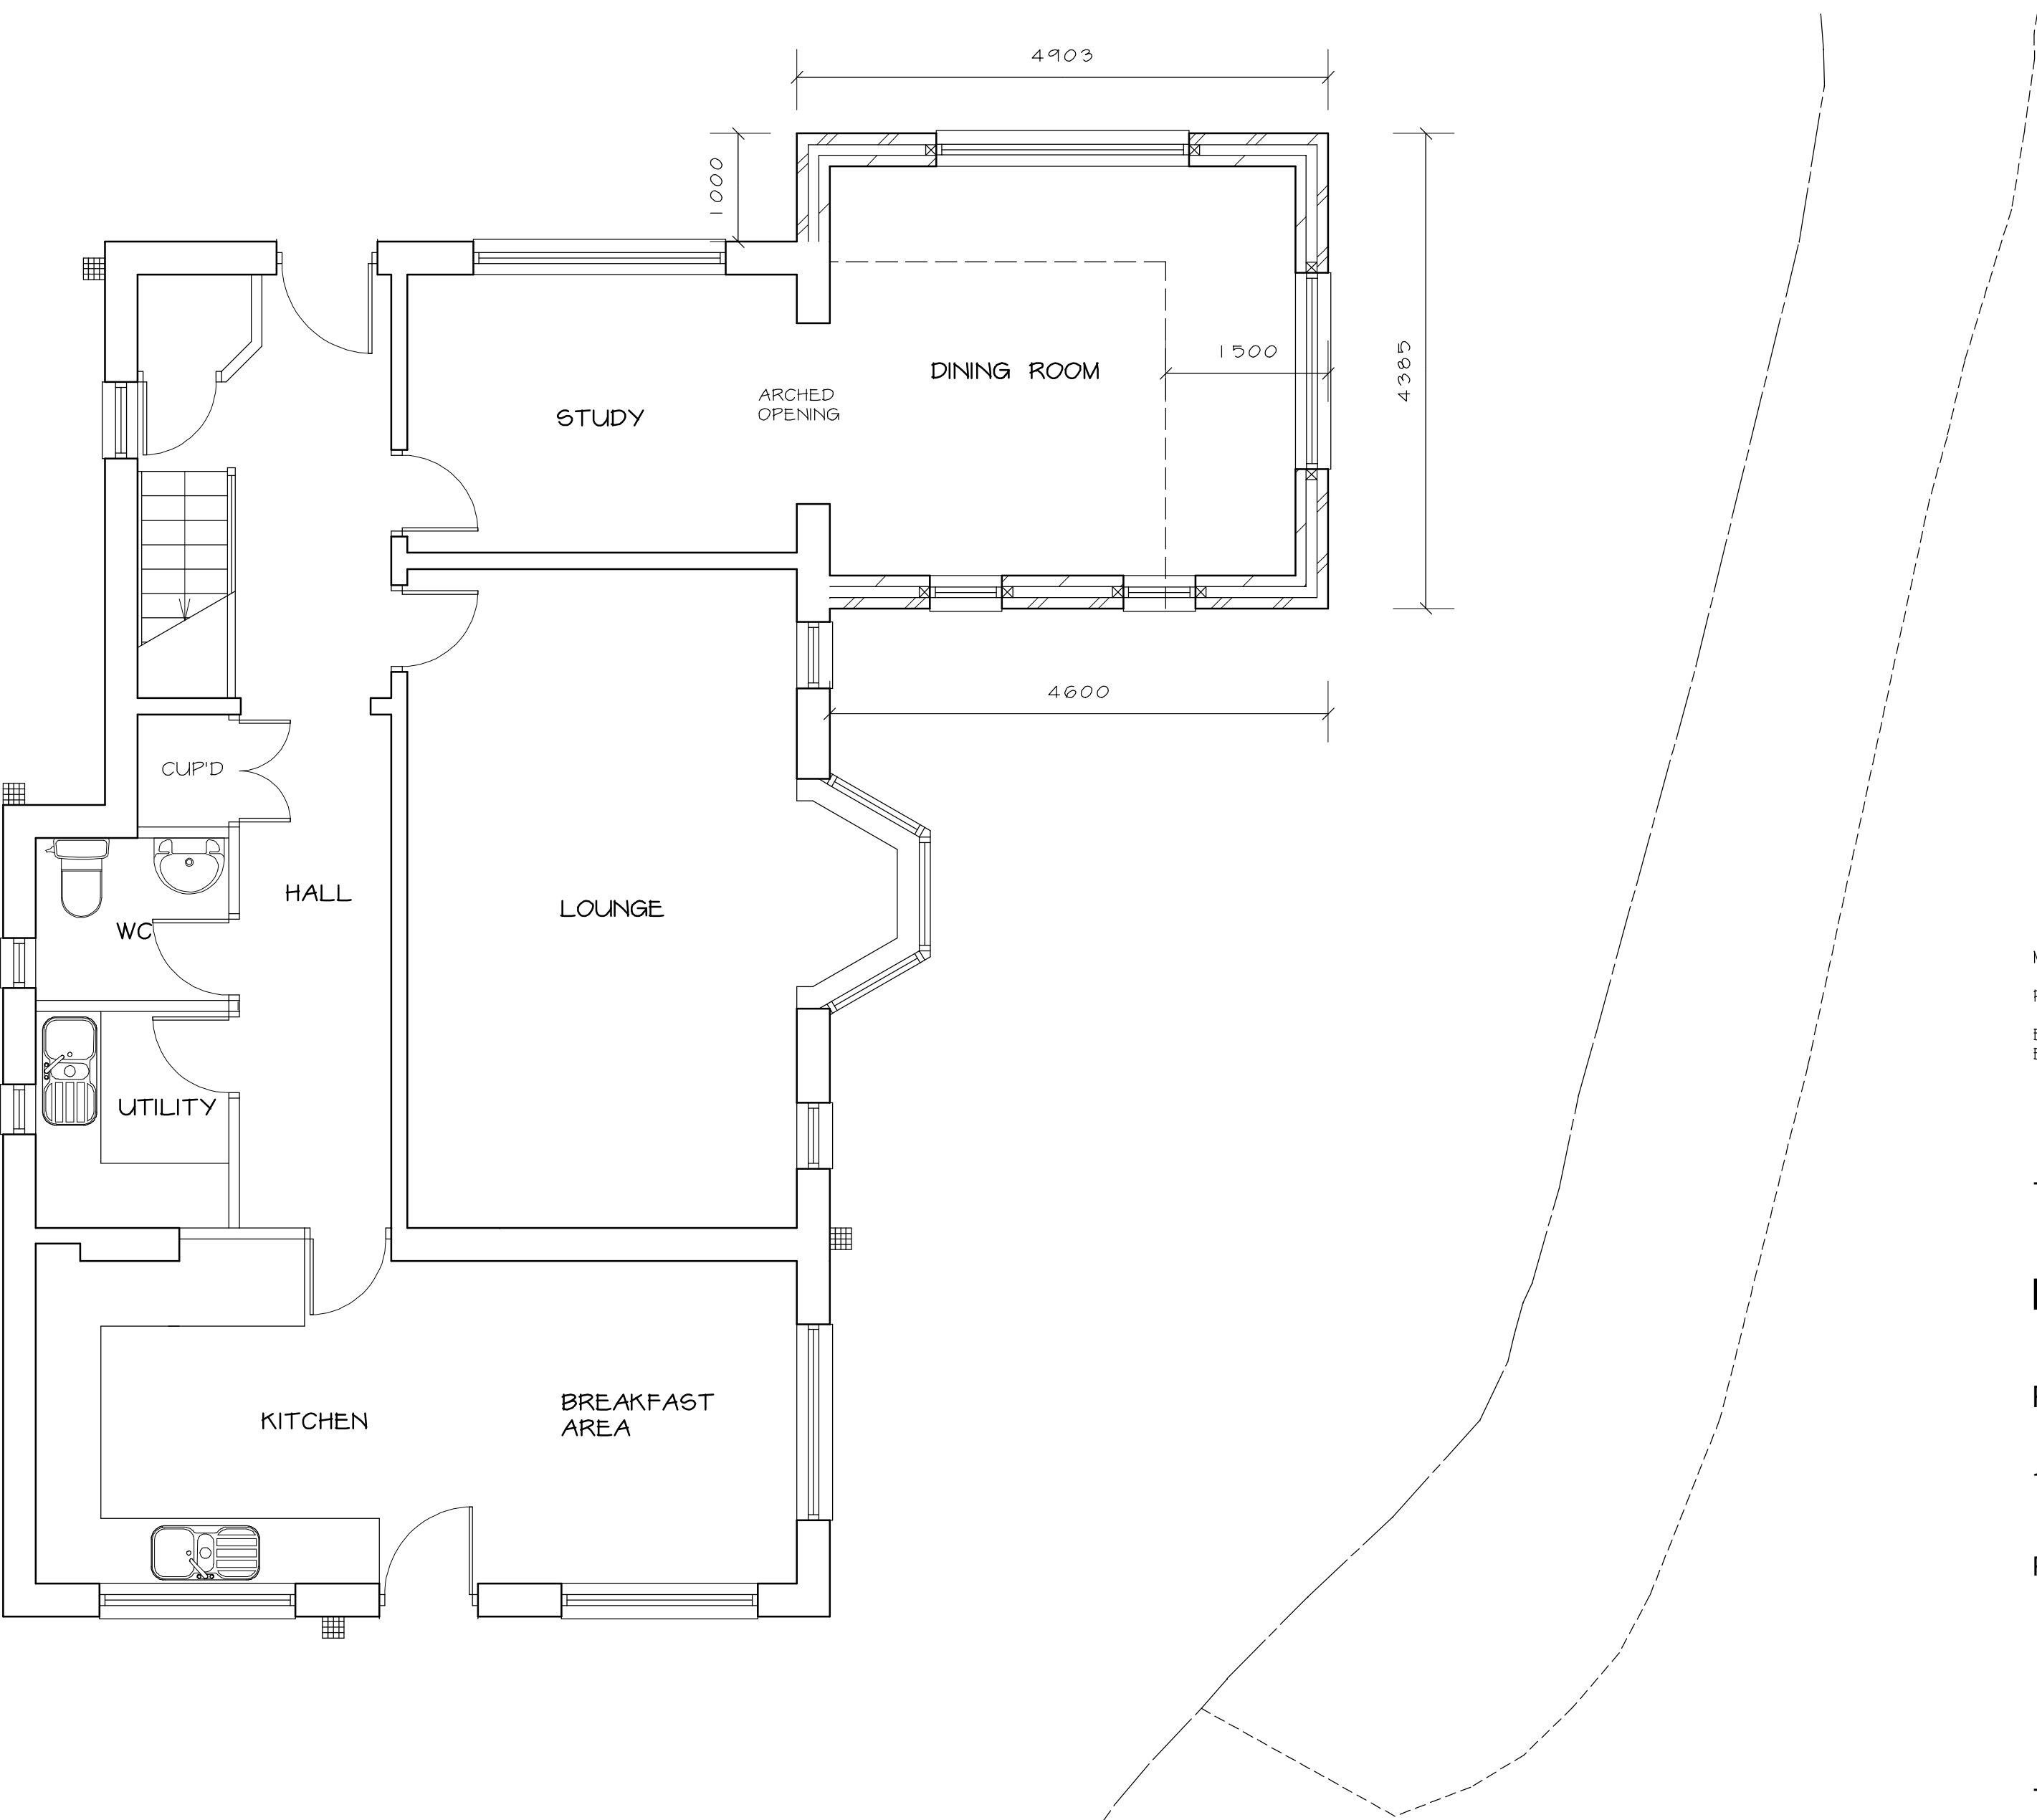

PROPOSED GROUND FLOOR PLAN 1 : 50

MATERIALS
ROOF - ROOF TILES TO MATCH EXISTING
EXTERNAL WALLS - BRICKWORK TO MATCH EXISTING

Telephone 0161 643 2422

Northside Plans Ltd

Planning and Building Design

116 Simister Lane Prestwich Manchester M25 2SB

Project

SINGLE STOREY FRONT AND
SIDE EXTENSION
3 BUTT HILL AVENUE
PRESTWICH

Title

PLANS, ELEVATIONS AND SITE PLAN