


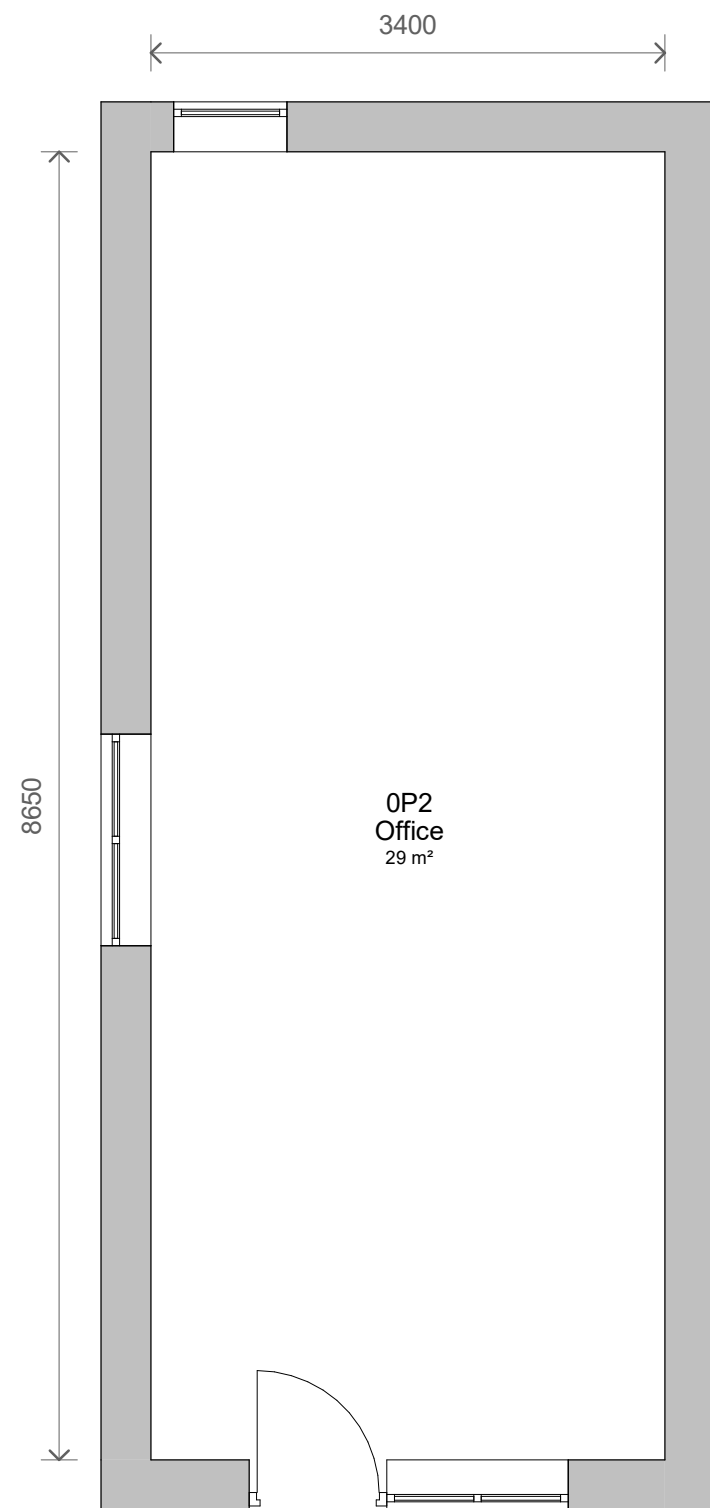


1 Level 0 - Proposed
1 : 50




LEVEL 0
0




2 Front - Proposed
1 : 100

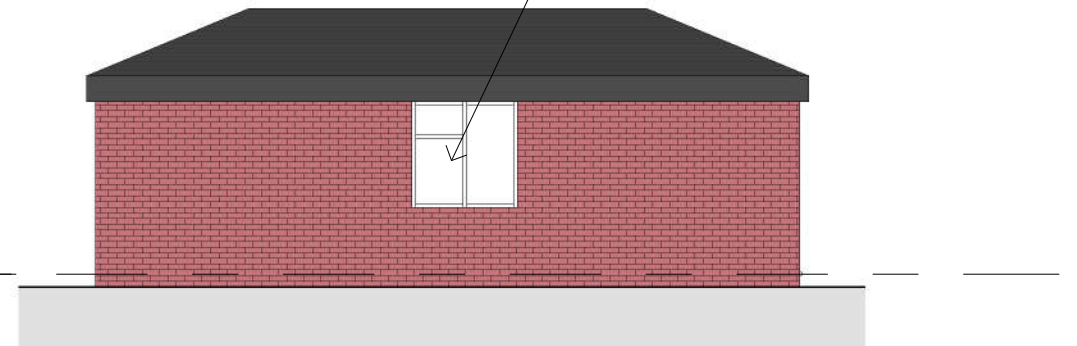


3 Left Side - Proposed
1 : 100

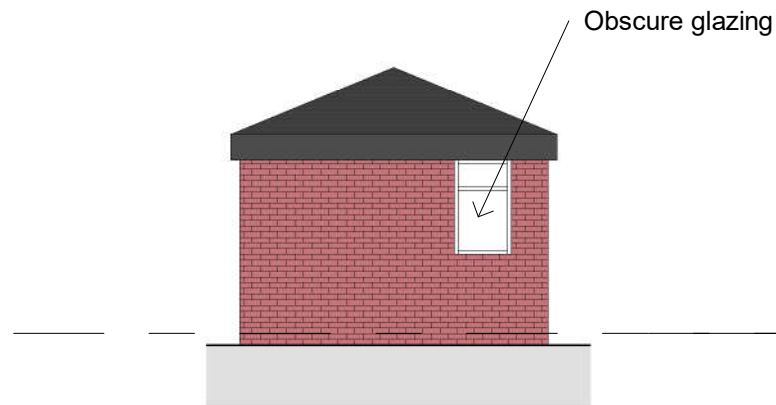

4 Rear - Proposed
1 : 100

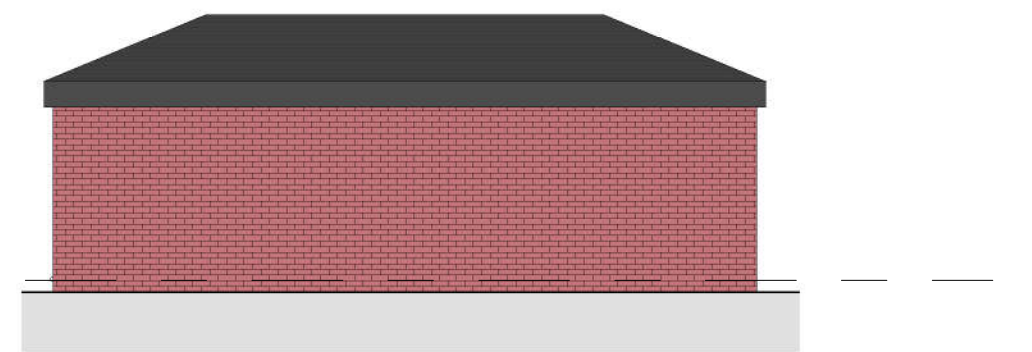

5 Right Side - Proposed
1 : 100

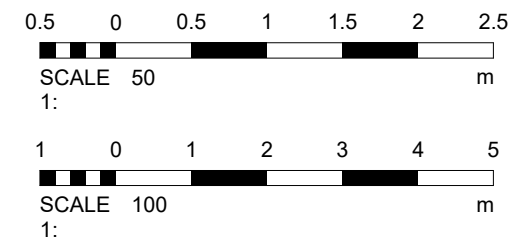

PROJECT	26 Fairway		PROJECT NUMBER		DRAWING NUMBER		REV	GOLD SKETCH S T U D I O S www.goldsketch.co.uk info@goldsketch.co.uk 0161 792 9595			
TITLE	Proposed Plans and Elevations		GSS22037.1B		003		2				
CLIENT	Mw(CL)Foundation		DRAWN BY	CHECKED BY	DATE	SCALE (@ A1)	2 1 No.			Dims added Revised Plans Description	28/02/2023 14/02/2023 Date
			GJ	SG	13/04/2022	As indicated	STATUS			PLANNING	
NOTES © COPYRIGHT : ALL RIGHTS RESERVED. THIS DRAWING MUST NOT BE REPRODUCED WITHOUT PRIOR WRITTEN CONSENT. DRAWING TO BE USED FOR THE STATUS INDICATED ONLY. ALL DIMENSIONS AND SETTING OUT SHALL BE CHECKED AND CONFIRMED ON SITE. ANY DISCREPANCIES TO BE REPORTED TO THE DESIGNER PRIOR TO THE COMMENCEMENT OF ANY WORK. ALL WORK AND MATERIALS TO BE IN ACCORDANCE WITH CURRENT STATUTORY LEGISLATION, RELEVANT CODES OF PRACTICE AND BRITISH STANDARDS. ALL DIMENSIONS ON THIS DRAWING ARE IN MILLIMETRES (UNLESS OTHERWISE STATED).											