



general notes:
do not scale the drawing.
all dimensions to be checked on site prior to commencement of work and any discrepancy shall be immediately reported and resolved prior to work commencing. this drawing is to be read in conjunction with all relevant drawings and specifications relating to the job whether or not indicated on the drawing.
copyright reserved to westchurch homes ltd. and this drawing may not be used or reproduced without prior written consent.

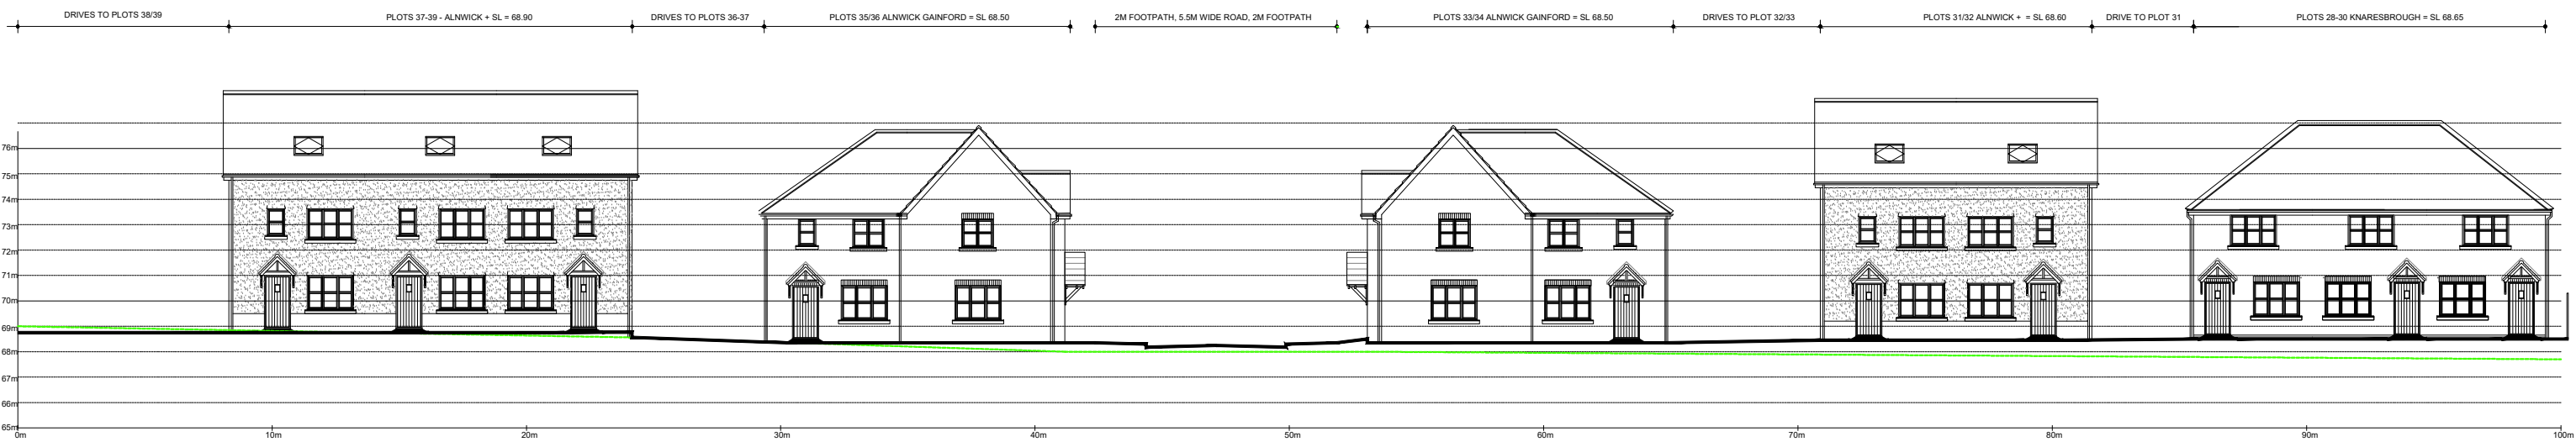


SECTION A-A

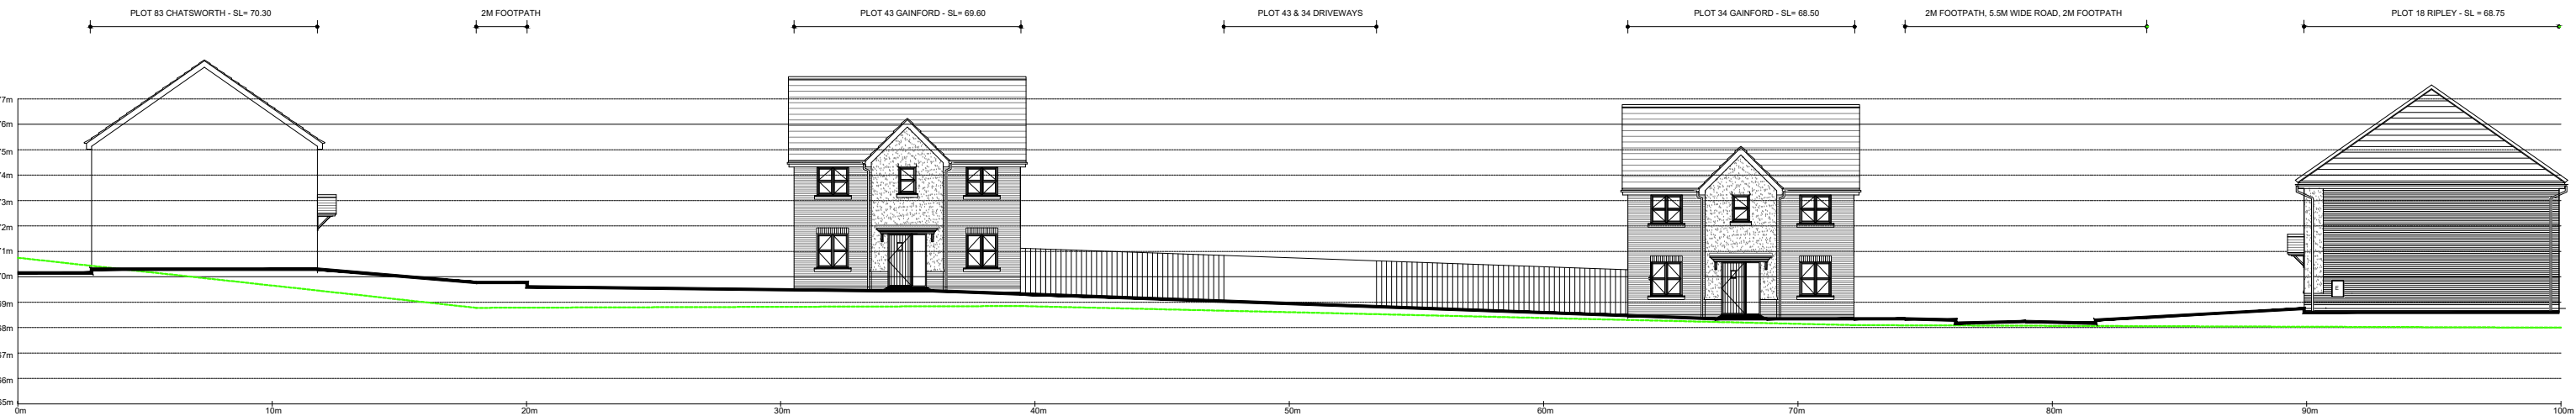

SECTION B-B

LOCATION PLAN
SCALE 1:1000

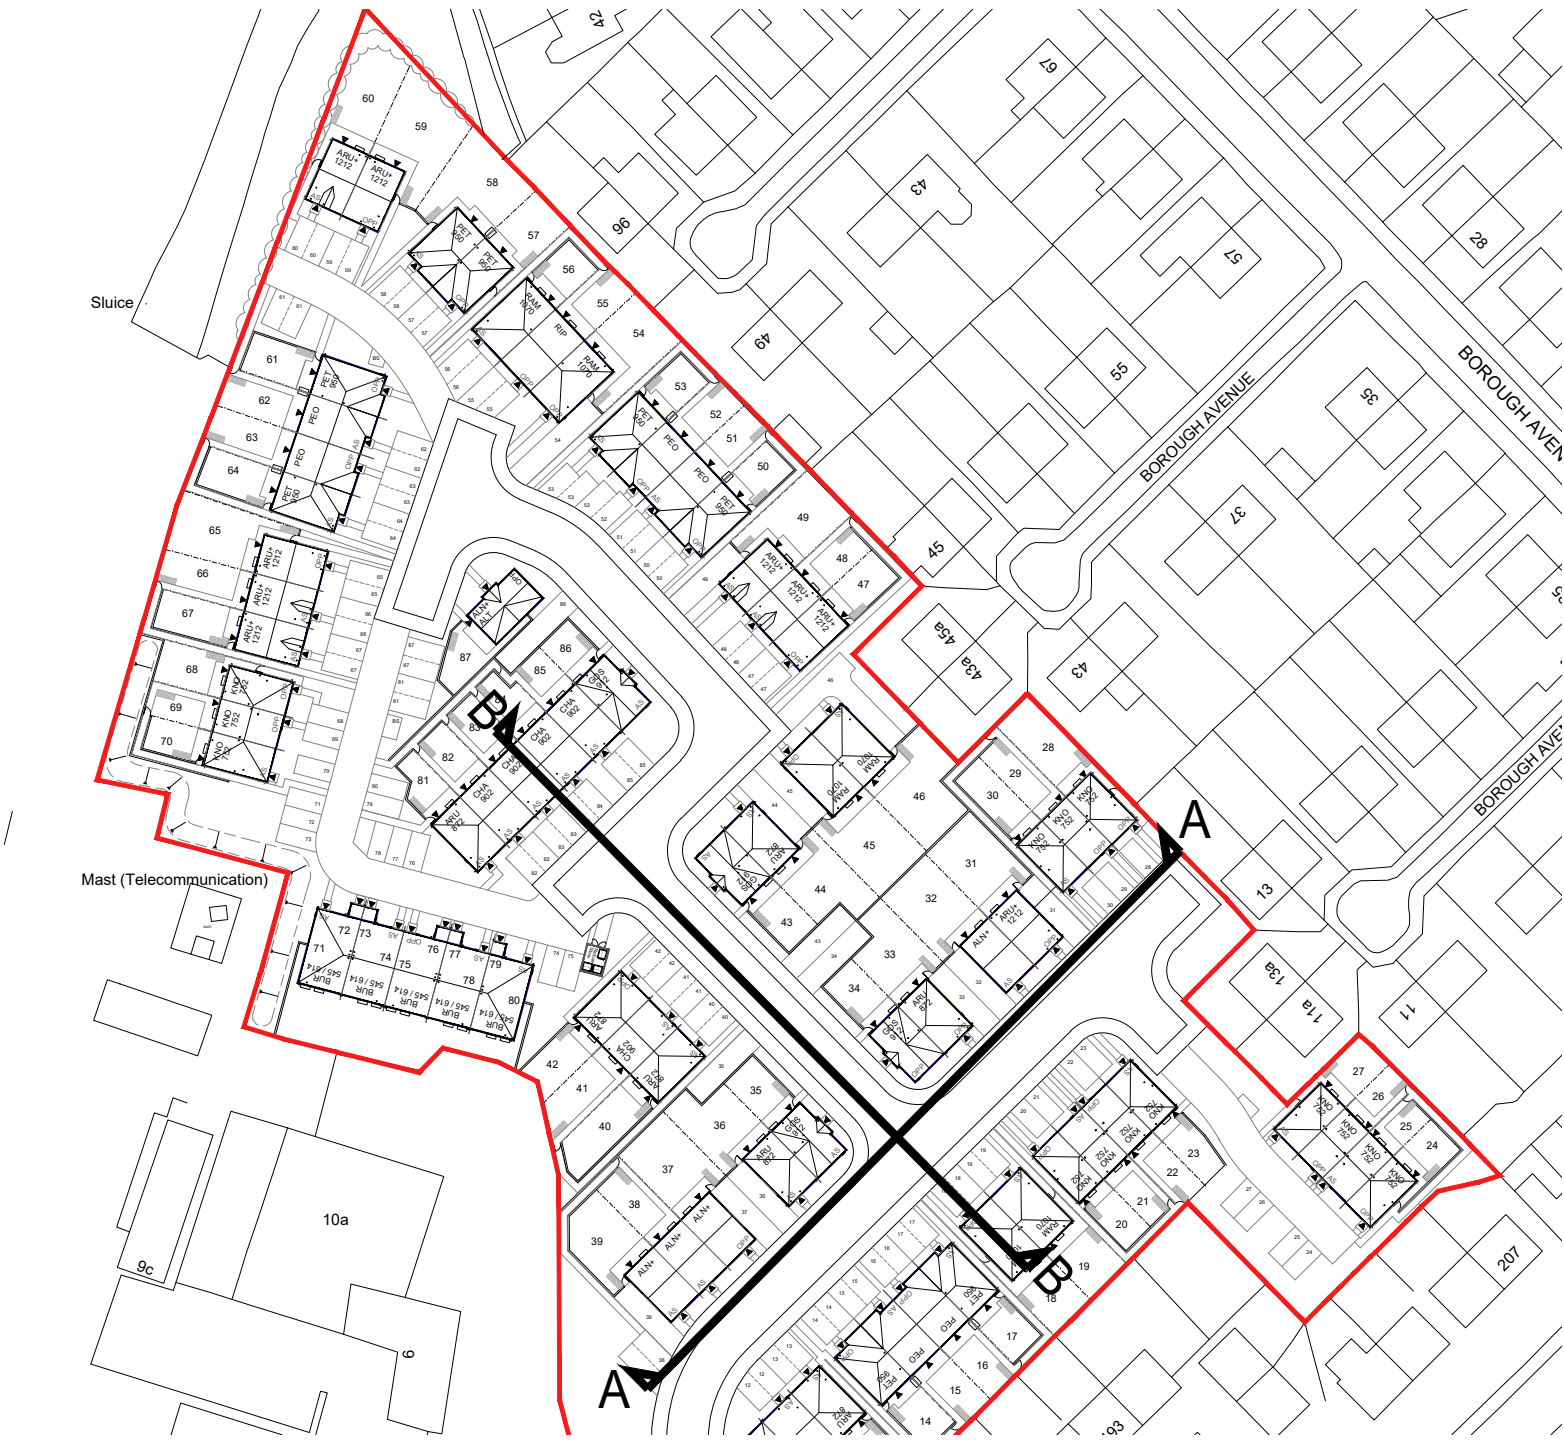

Rev.	Date	By	Description
Client:			



Project:
BEALEY_INDUSTRIAL_ESTATE

Drawing Title:
SITE
CROSS-SECTIONS

Drawn: PWS	Checked: #	Scale: SHOWN	Date: DEC'24
Job No: 1025	Drawing No: XS01	Rev: #	