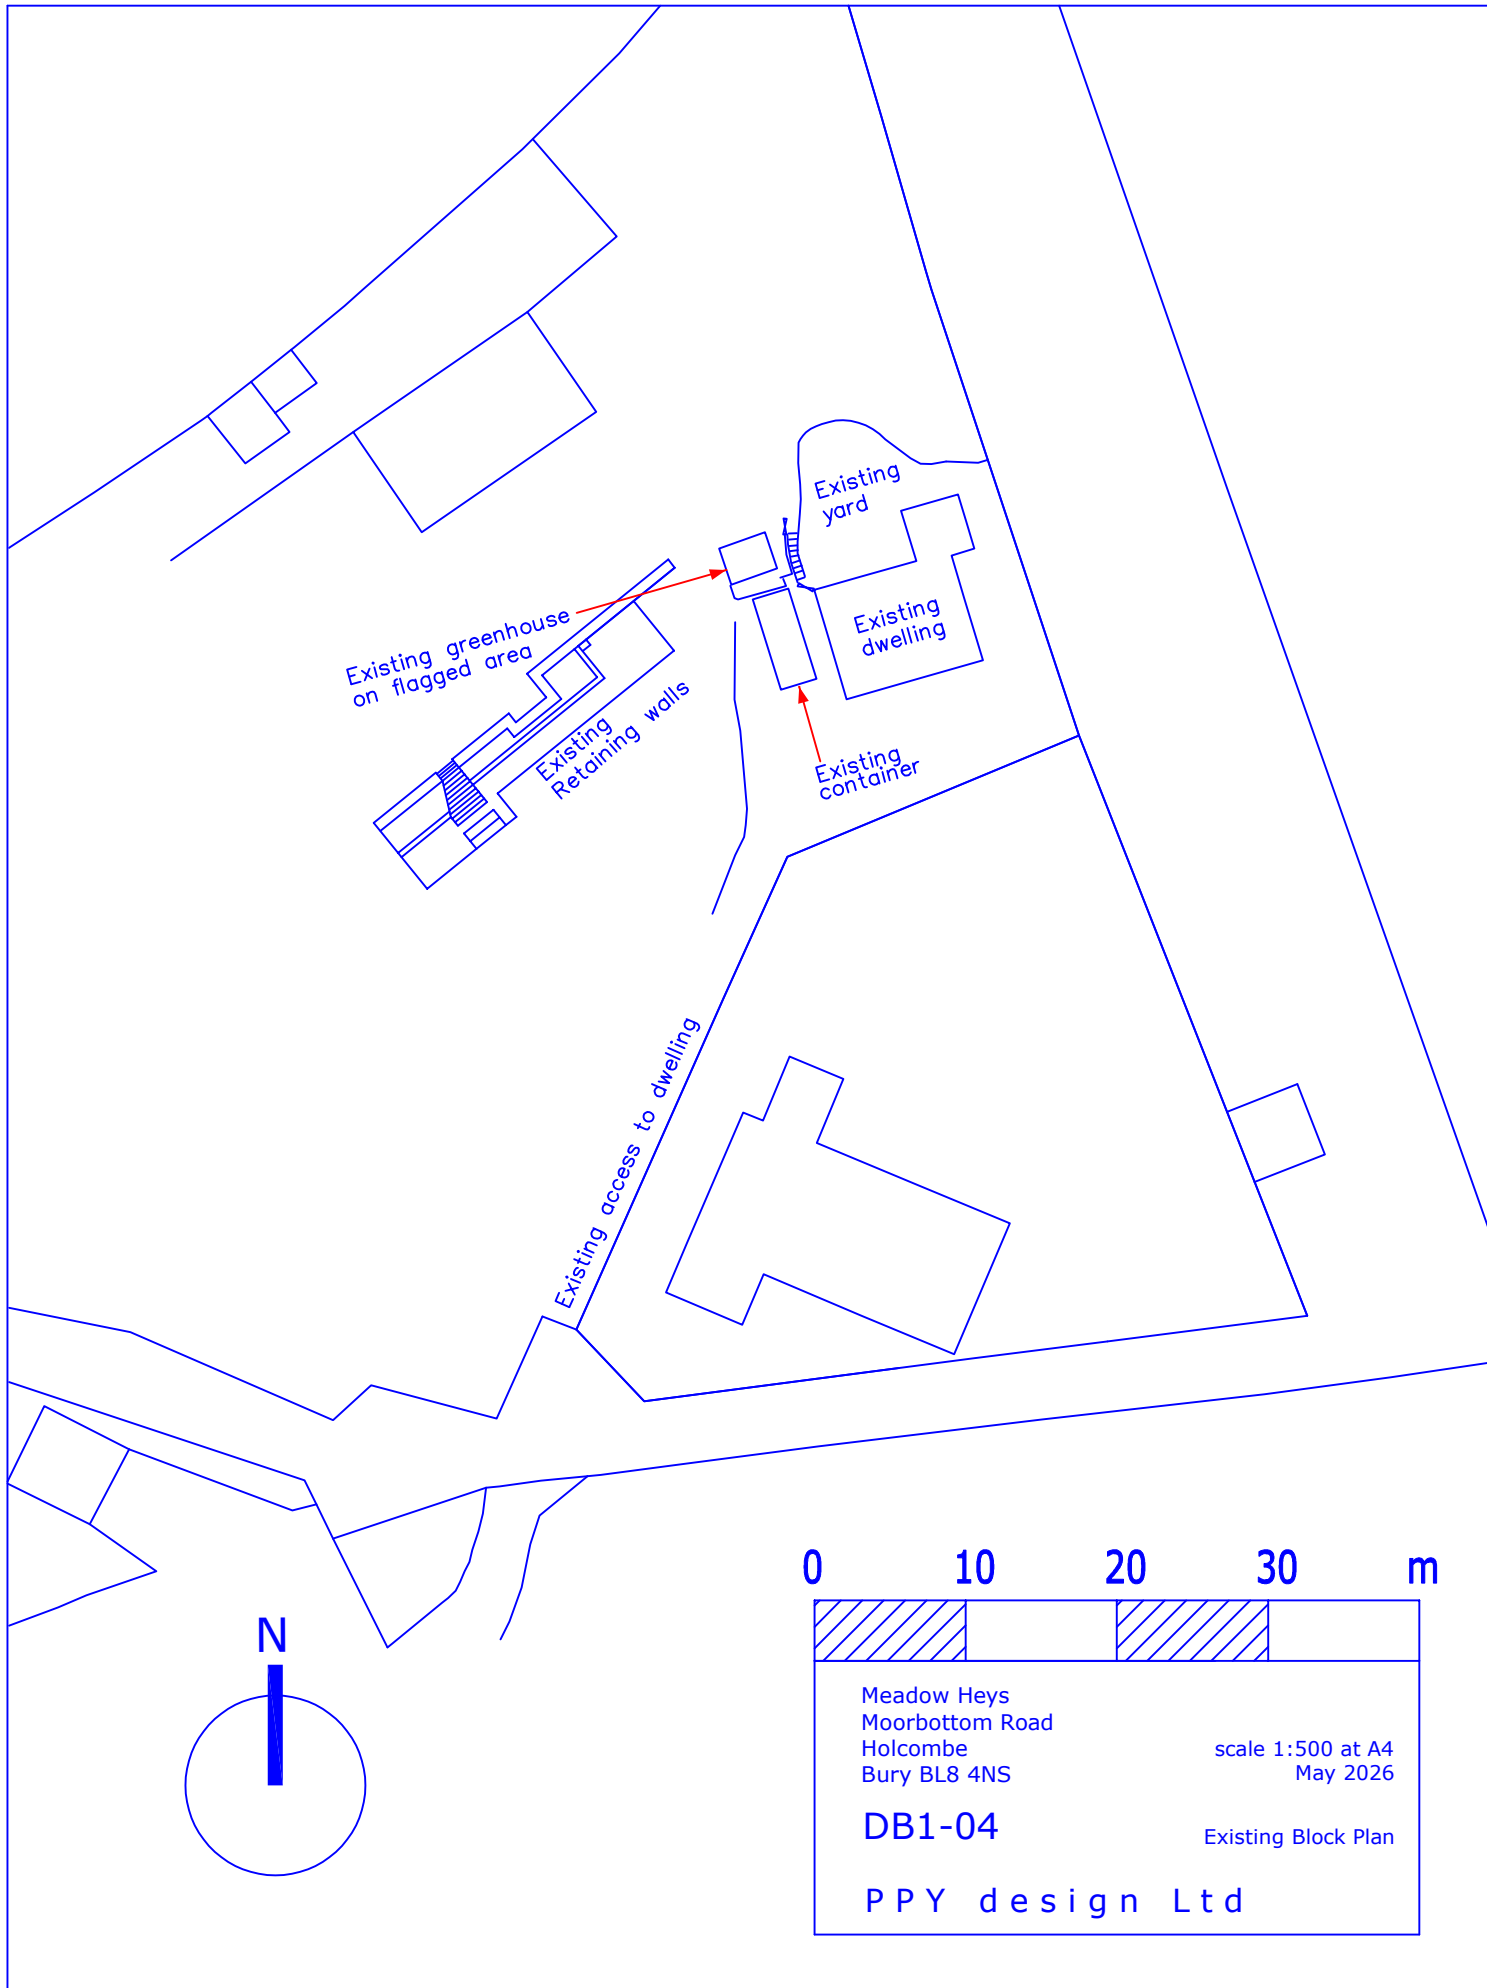


0 10 20 30 m

Meadow Heys Moorbottom Road Holcombe Bury BL8 4NS	scale 1:500 at A4 May 2026
DB1-04	Existing Block Plan
P P Y design Ltd	