




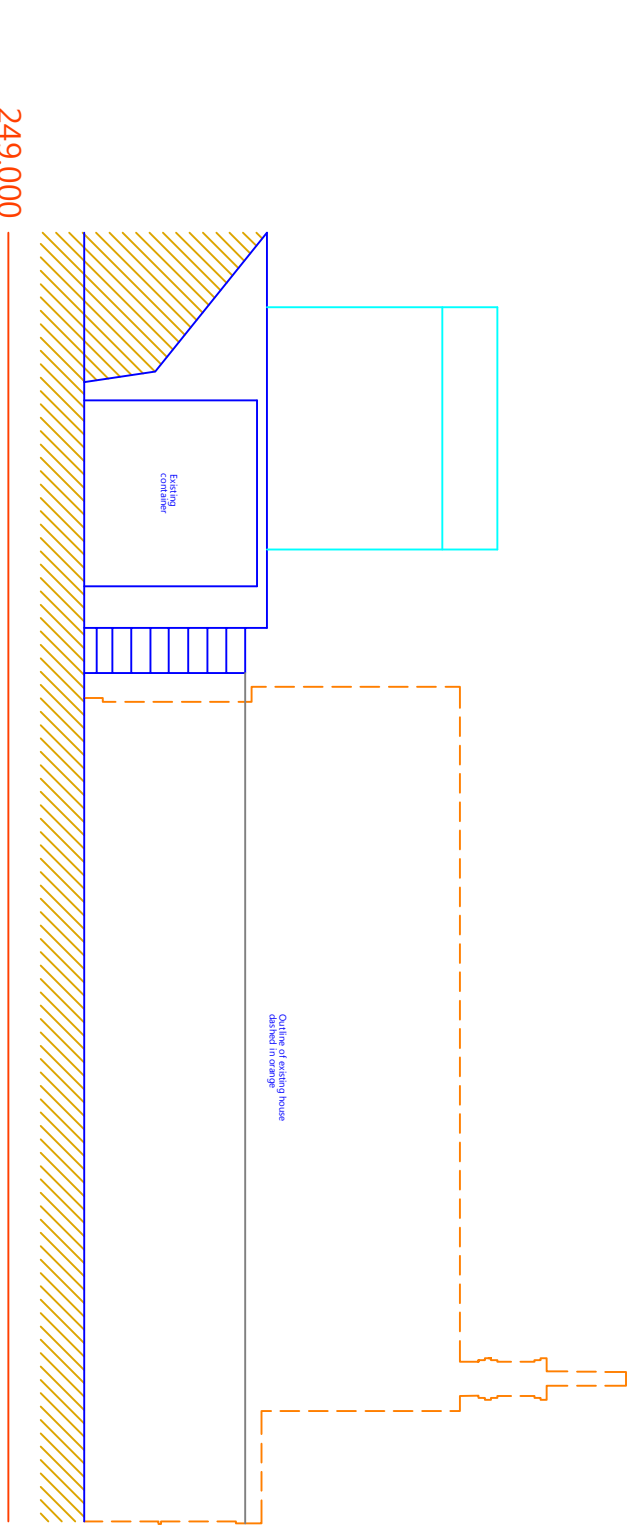


Existing Front Elevation (south)

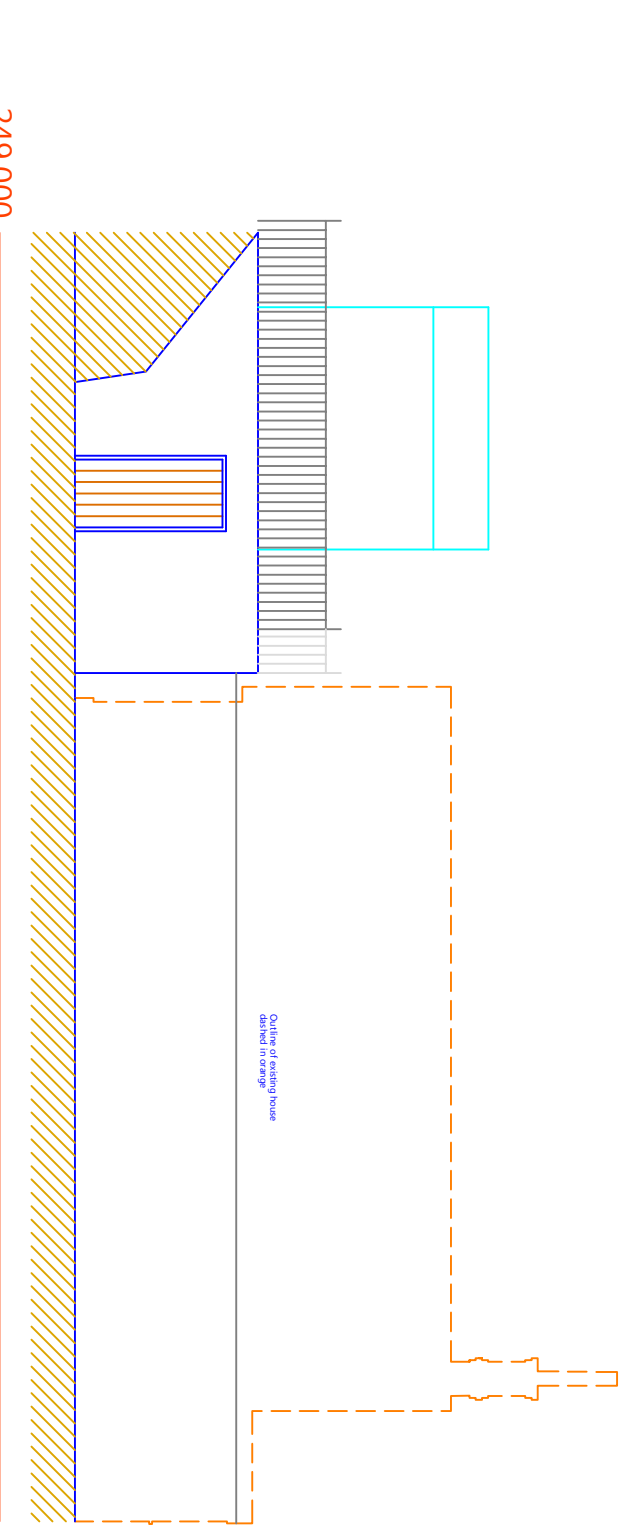


Proposed Front Elevation (south)

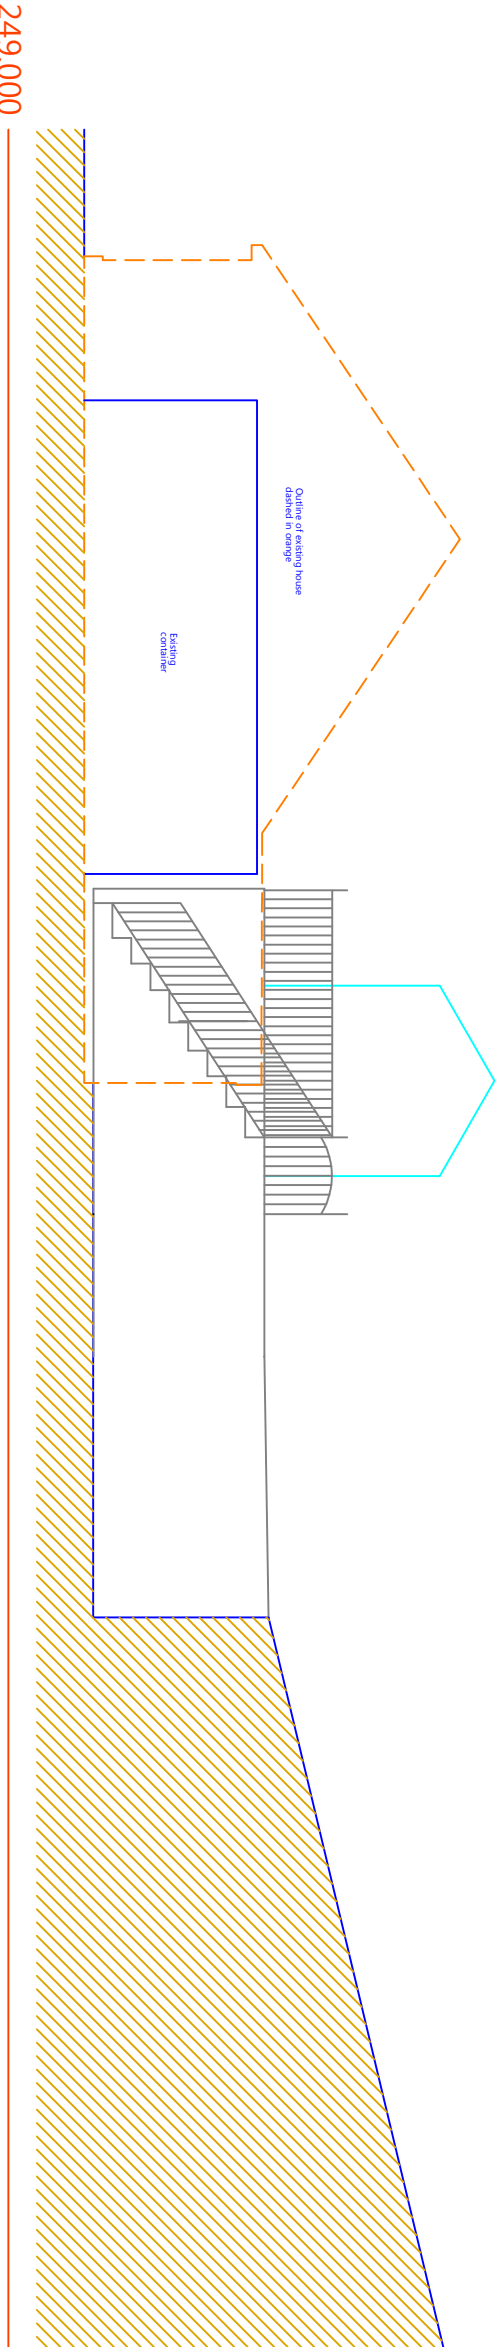


Existing Side Elevation (west through the yard)

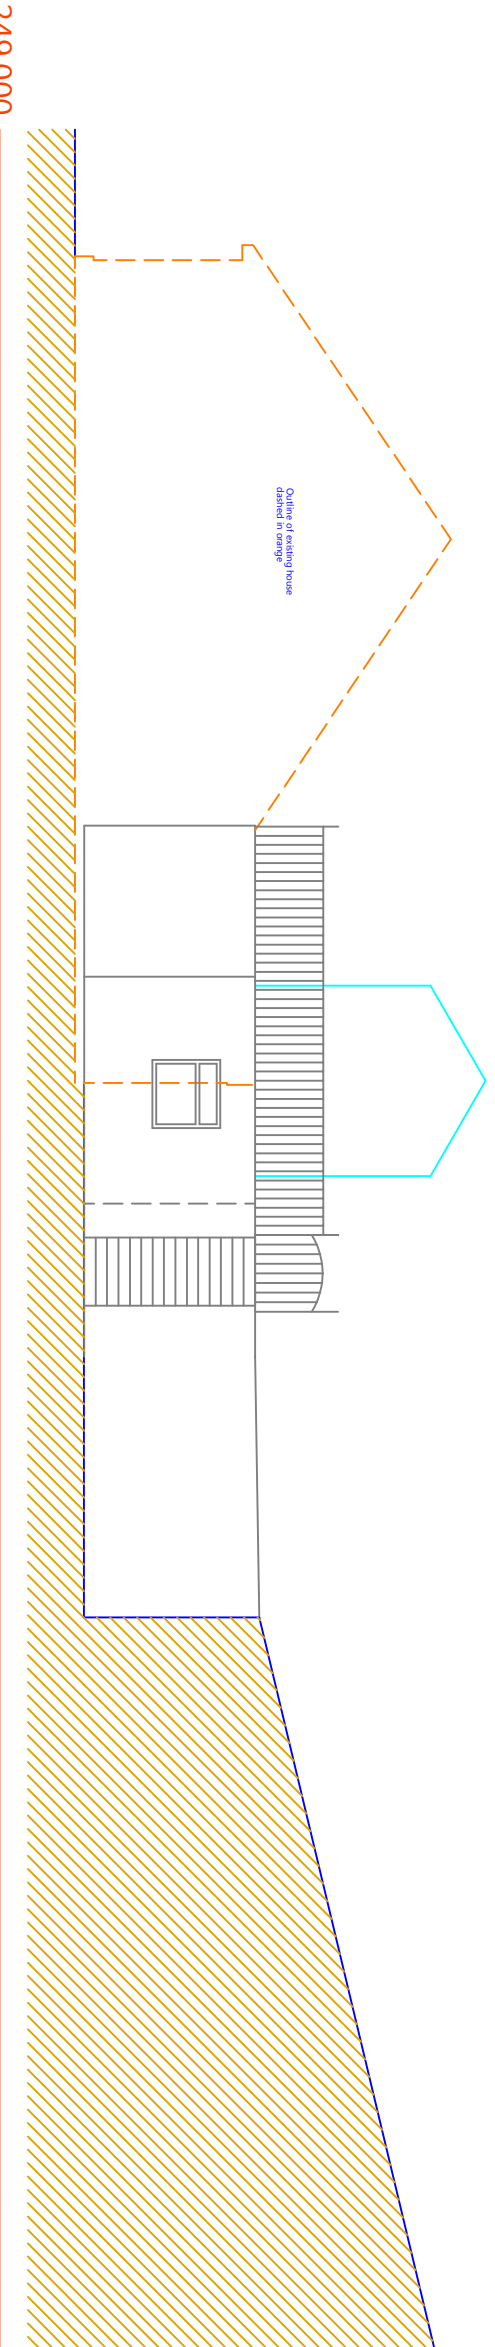


Proposed Side Elevation (west through the yard)

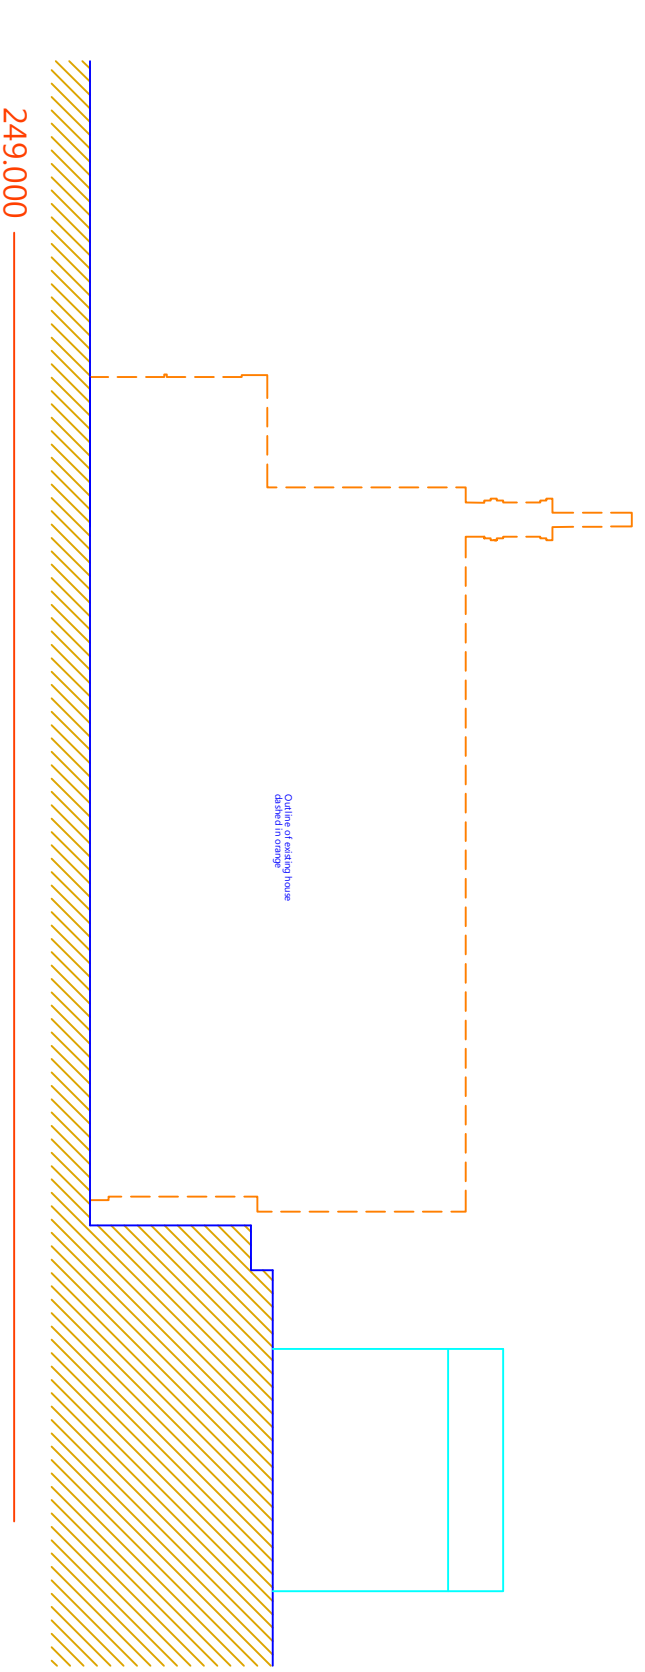


Existing Rear Section (north)

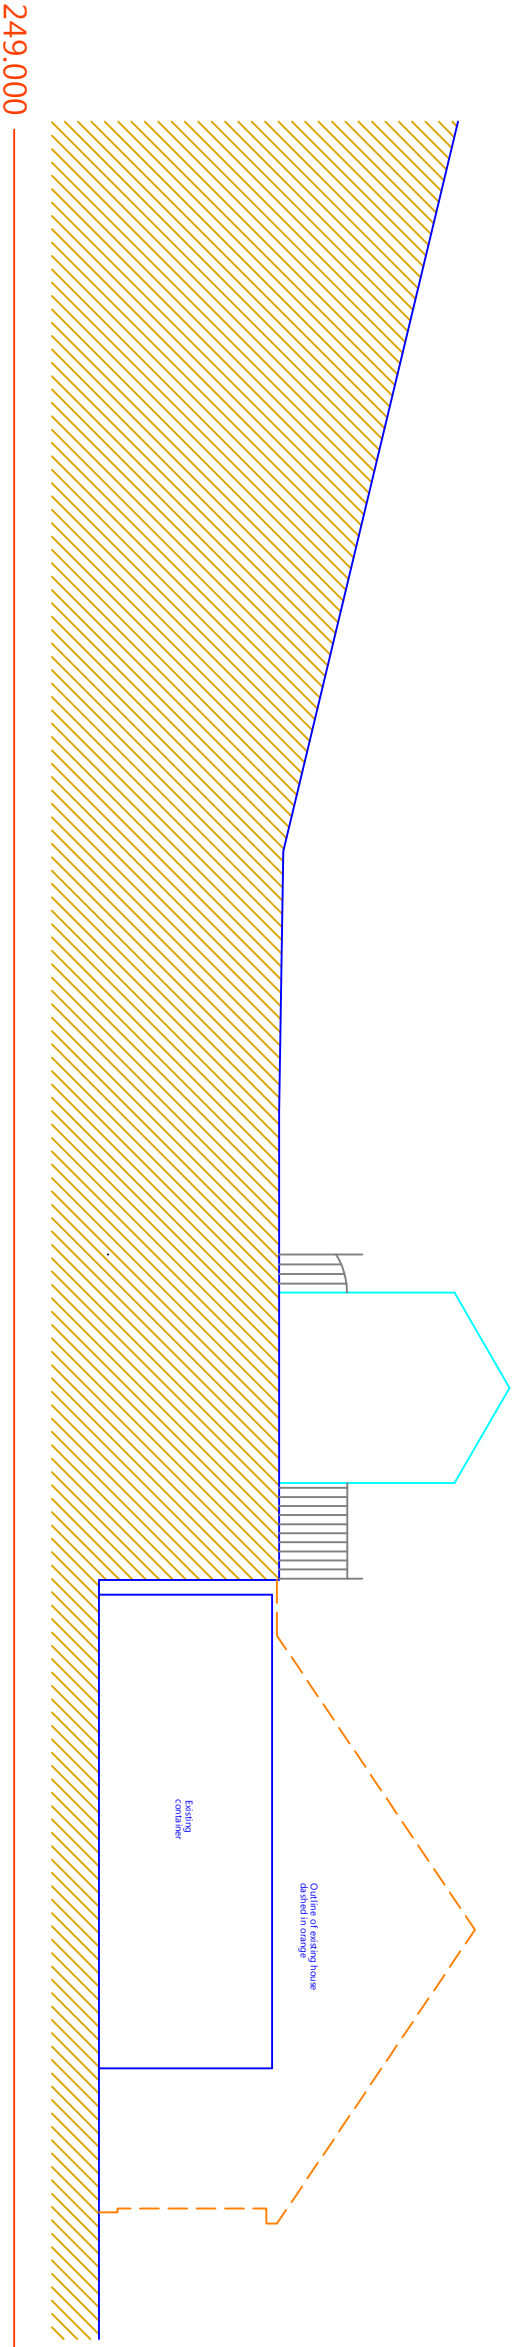

Existing Side Section (east)

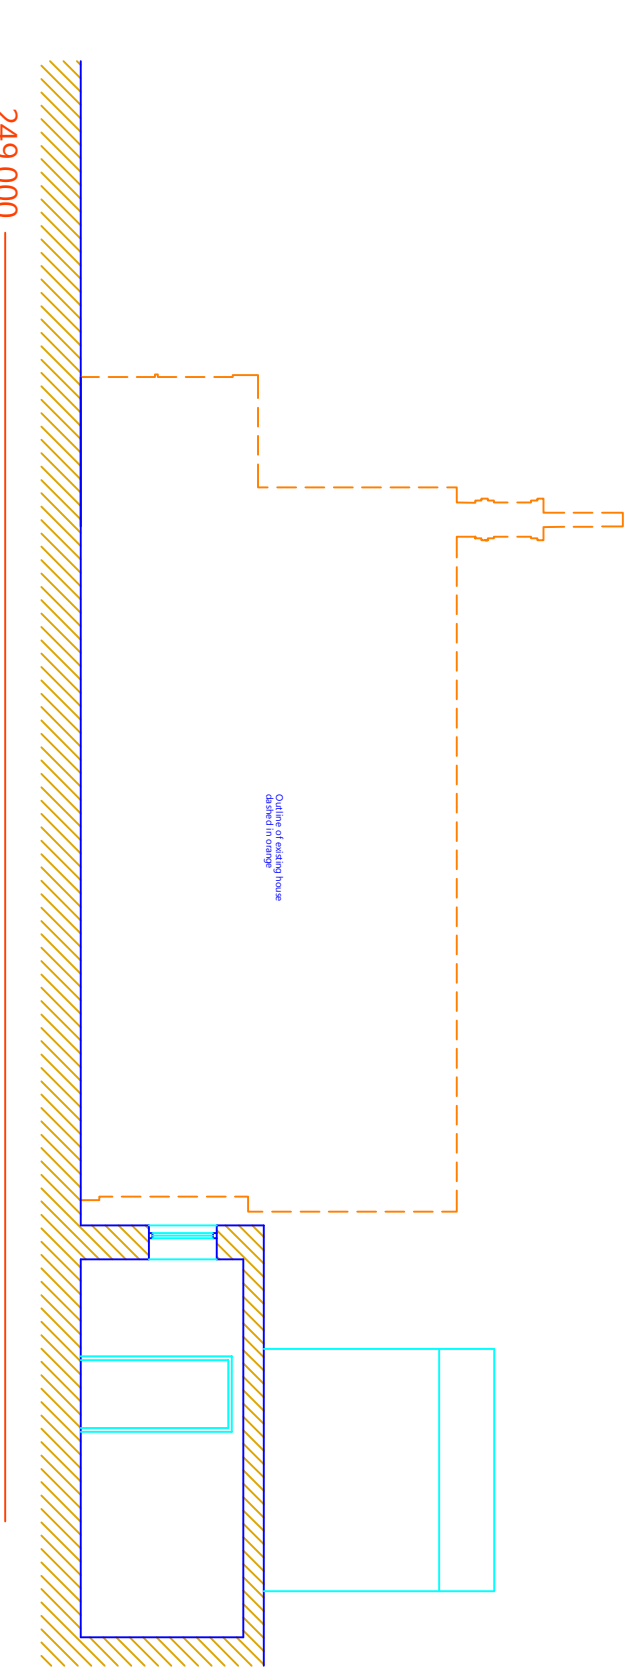

Proposed Rear Section (north)

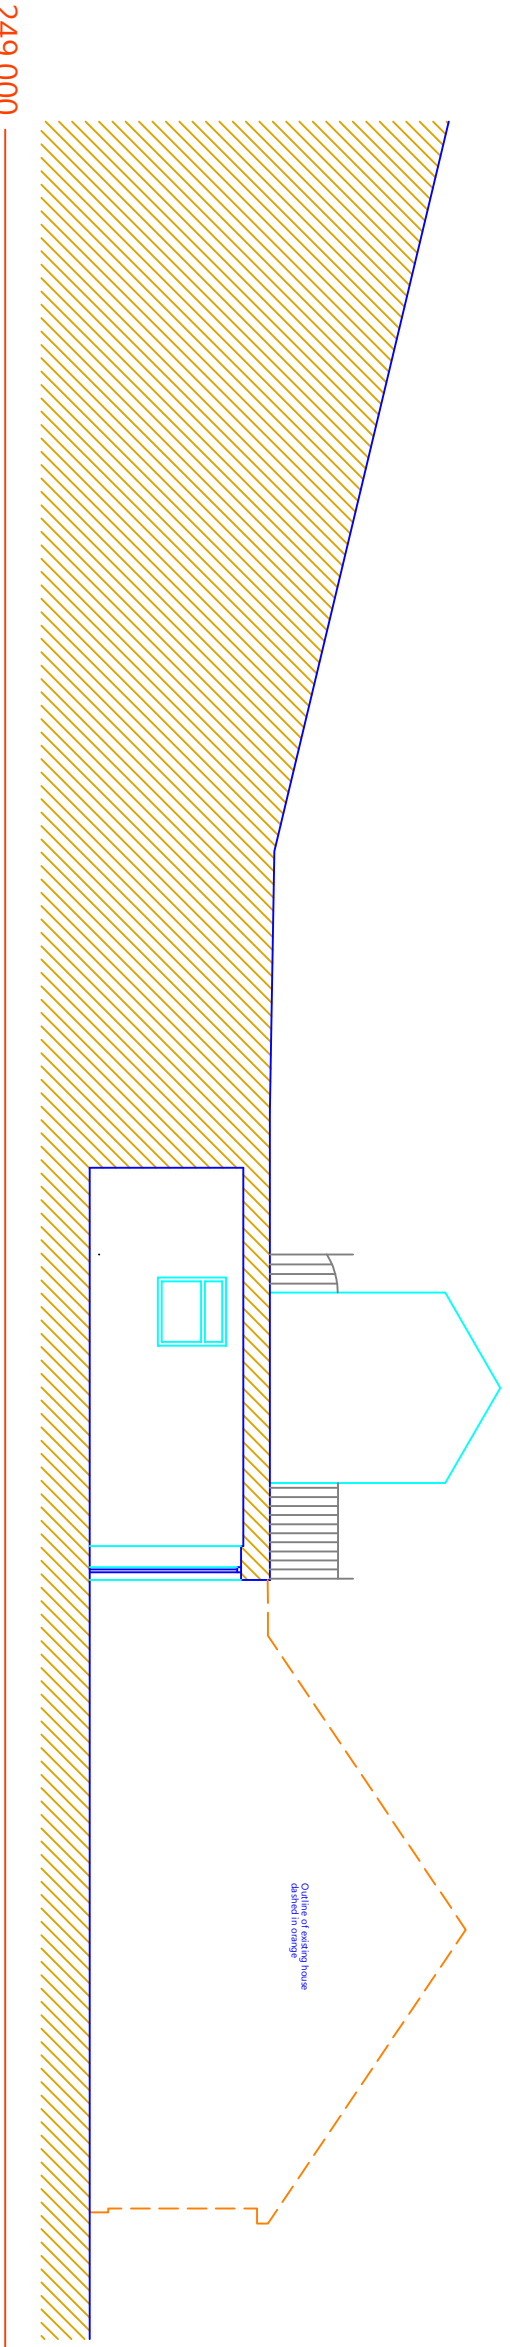

Proposed Side Section (east)

0 1 2 3 4 5 6 7 m

Meadow Heys
Moorbottom Road
Holcombe
Bury BL8 4NS
PK4-03A
Existing and Proposed Elevations
P P Y d e s i g n L t d

2 Helmshore Road, Holcombe Village
Ramsbottom, Lancashire BL8 4PA
Gary Peardon (BAK hons) DipArch RIBA
garp@ppdesign@gmail.com
T: 0706 822751 M: 07712 669482

A North and east sections added 29.05.2026