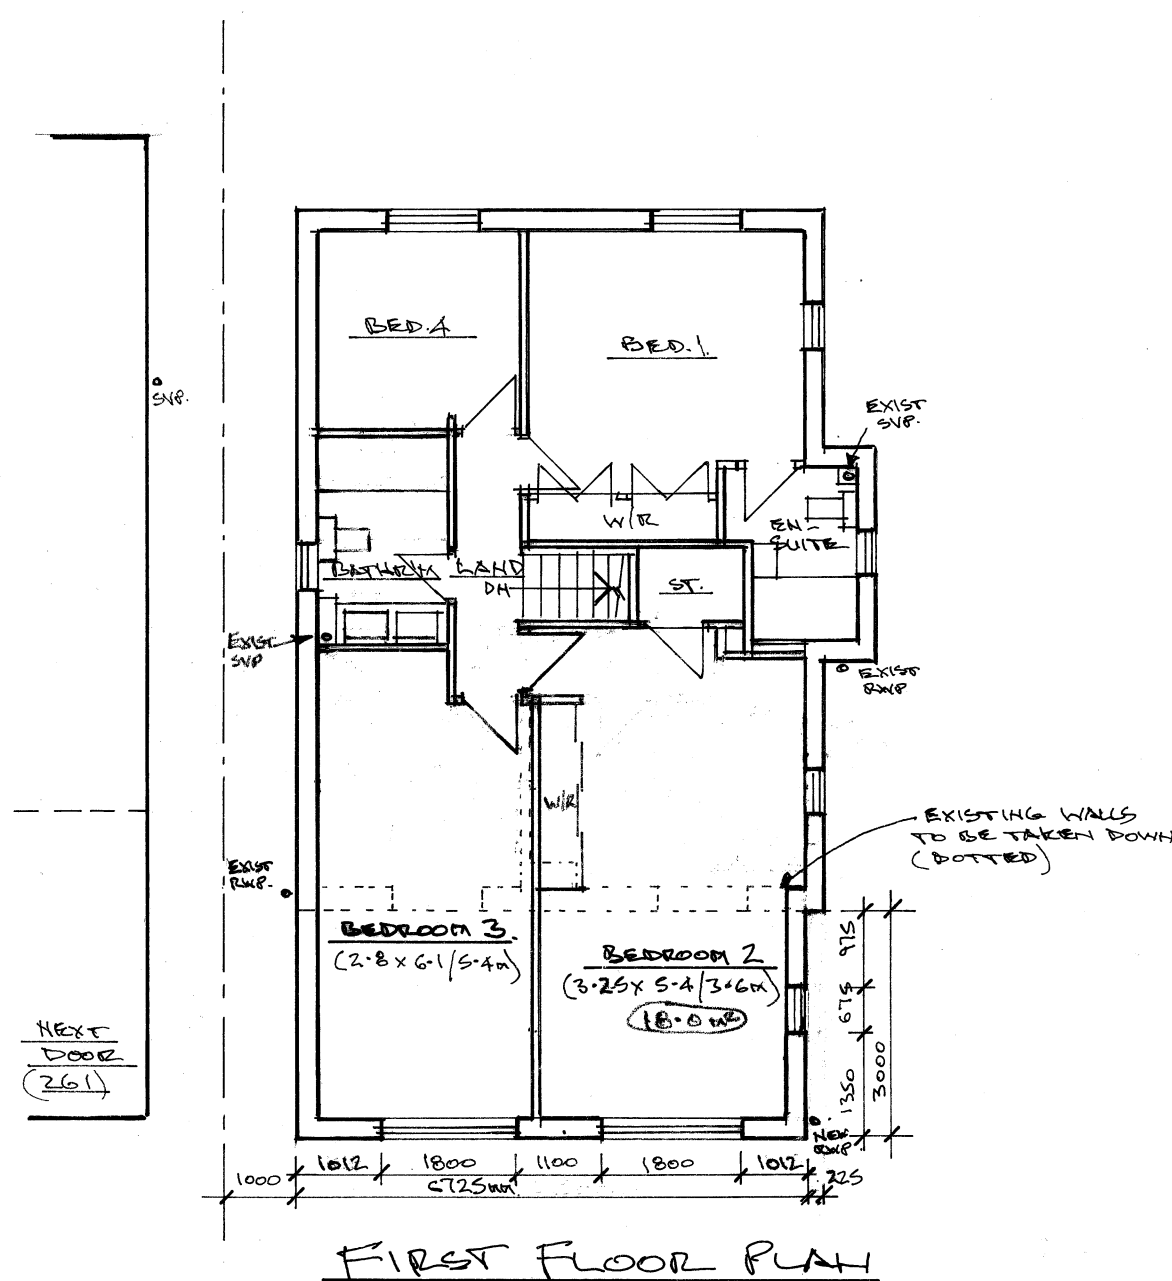
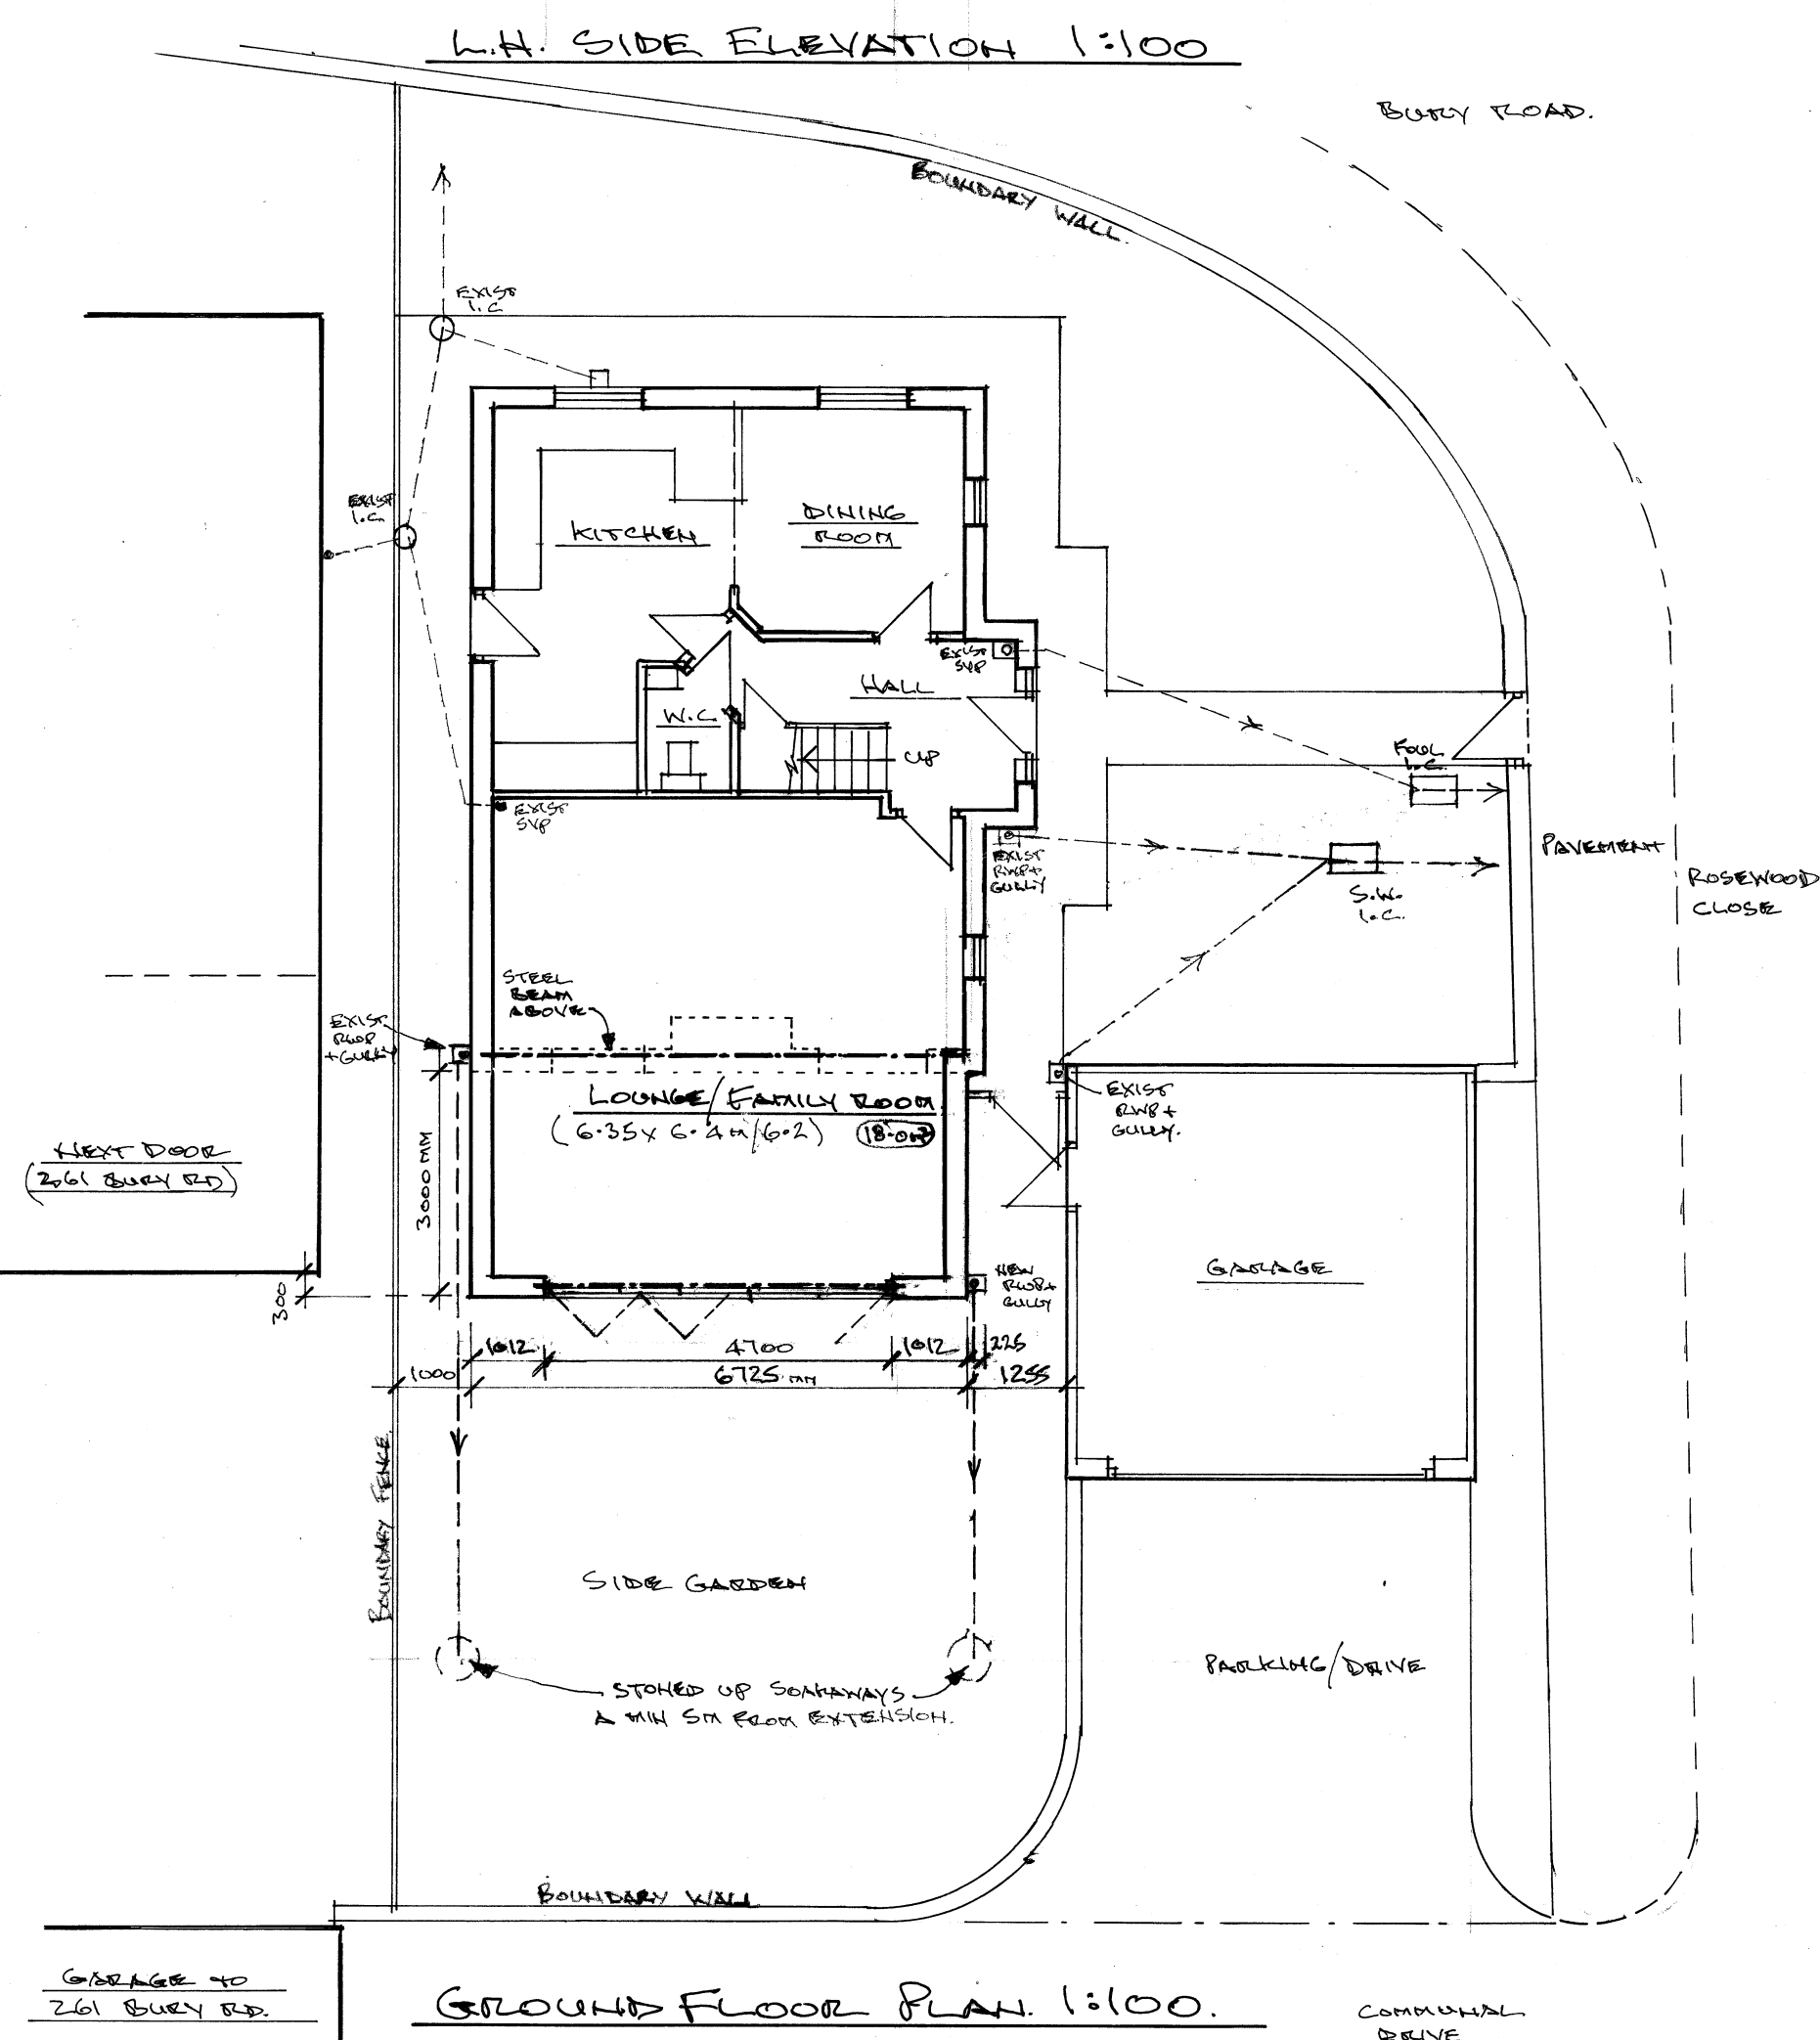
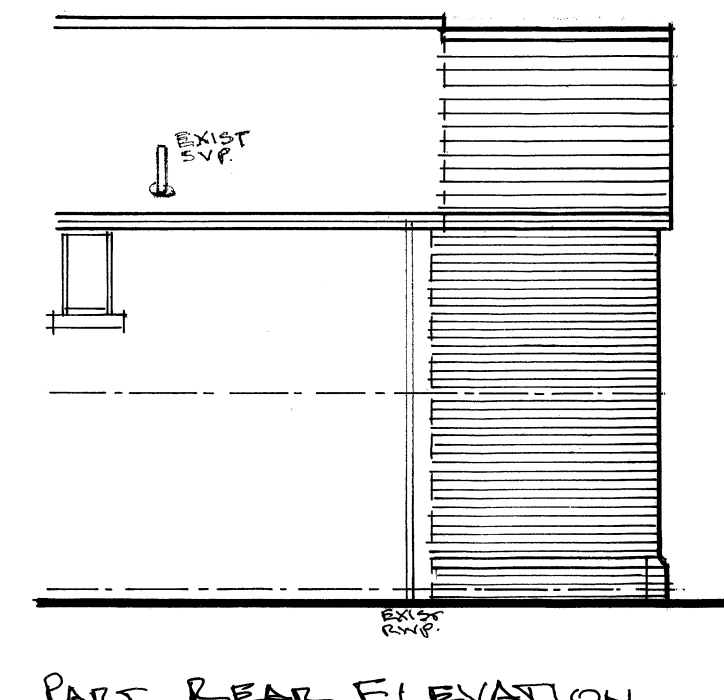
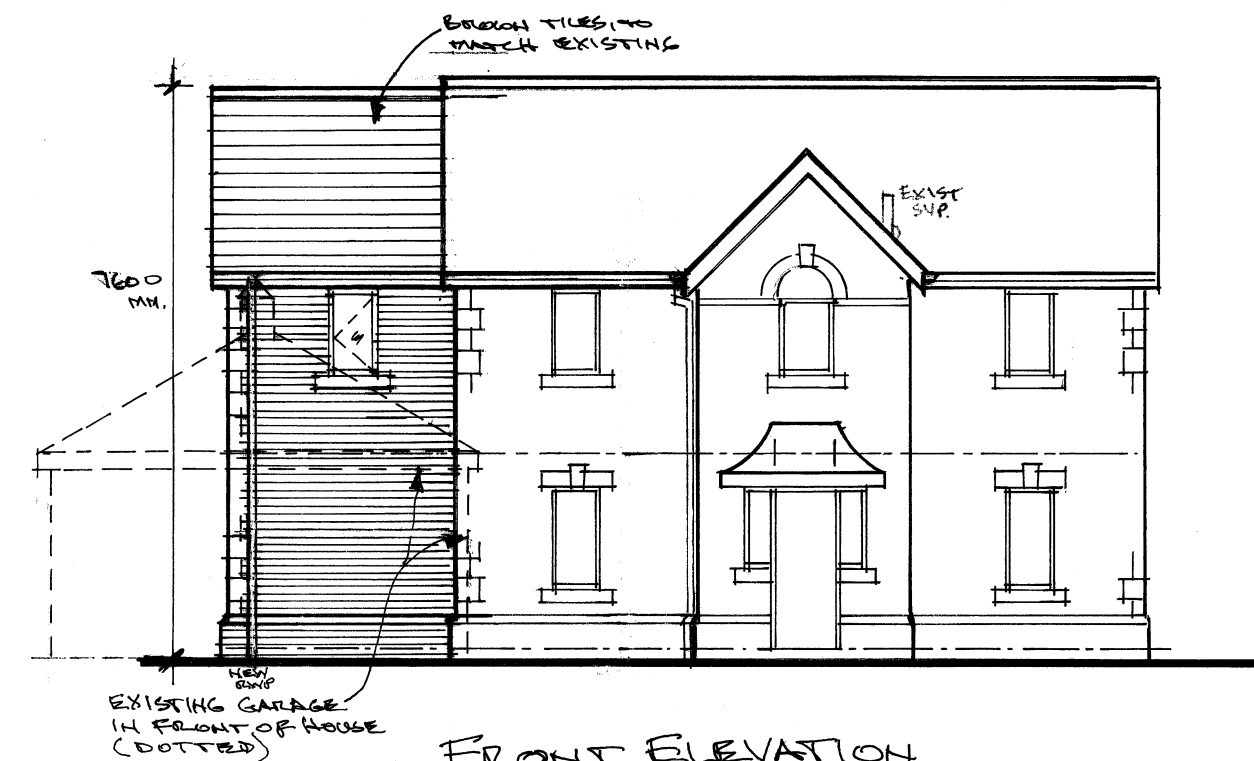
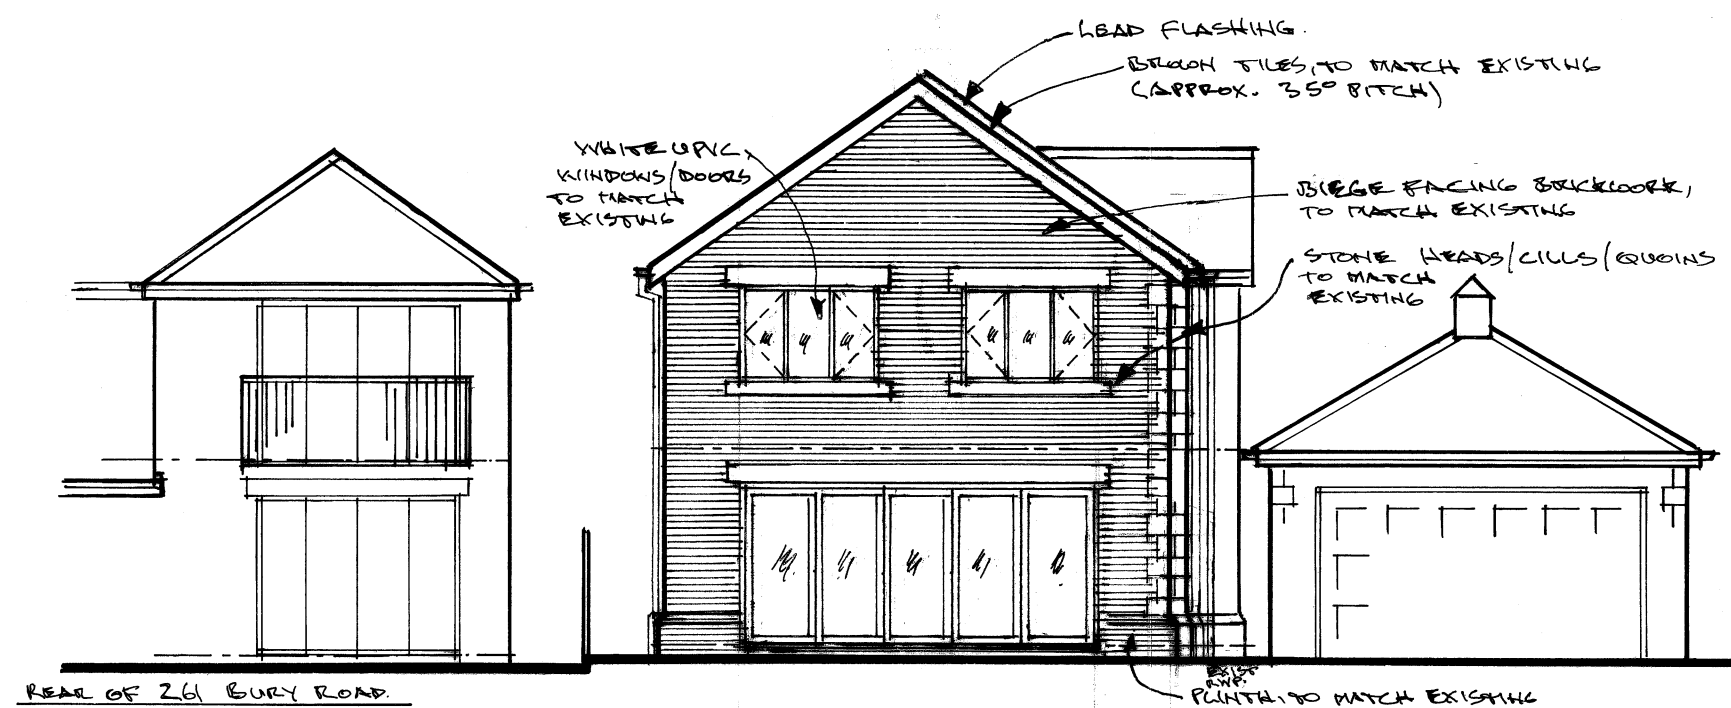


Architectural & Building Services

NEIL BUTTERWORTH

Tel:
Mobile: 07785 275483

89 Higher Ainsworth Road, Radcliffe,
Manchester, M26 4JJ.

Job Title **PROPOSED TWO STOREY SIDE EXTENSION
& ALTERATIONS,
AT 2 ROSEWOOD AVE., TOTTINGTON, BURY,
FOR MR & MRS N. SINGH.**

Drawing Title **PROPOSED PLANS & ELEVATIONS**

Scale
1:100

Date
MAY. 26

Drawn by
N.B.

Drawing No.
2