
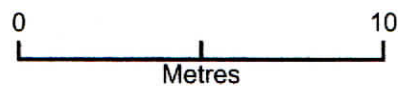


Site/Block Plan- proposed Canopy

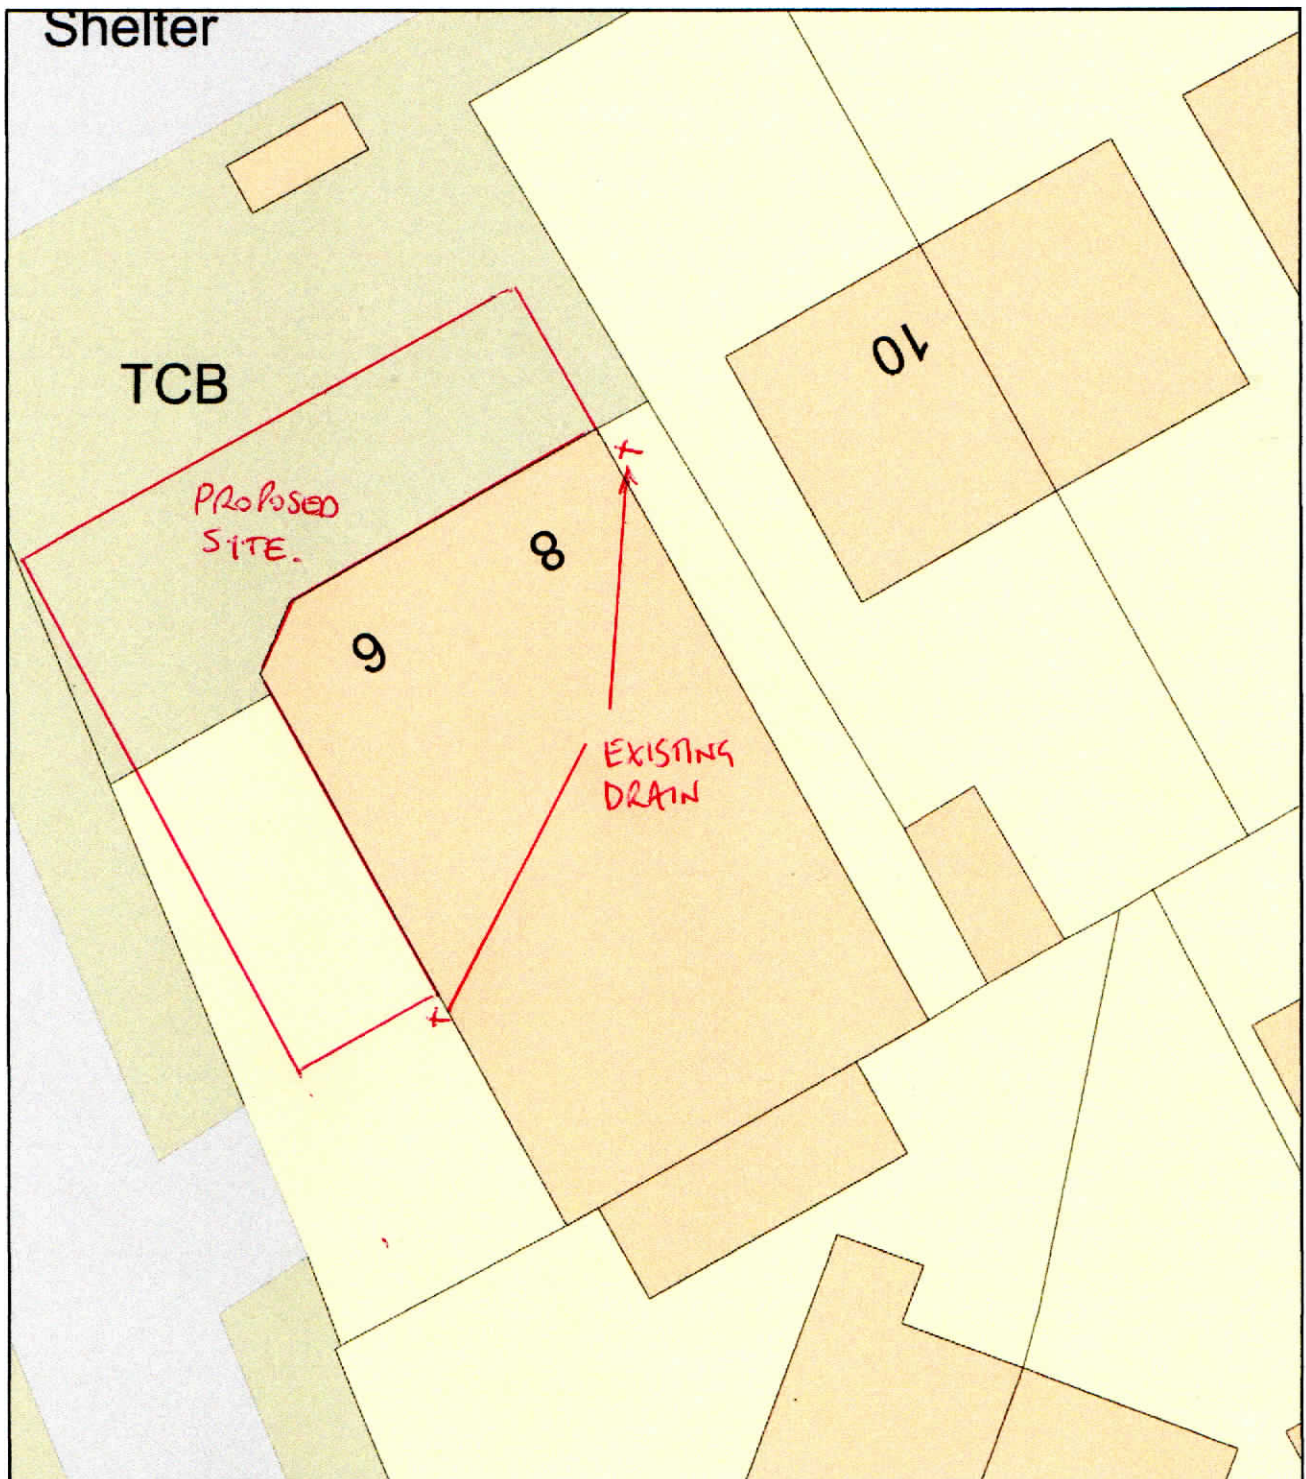

Plan Produced for: Mezototamia

Date Produced: 15 Apr 2022

Plan Reference Number: TQRQM22105210124219

Scale: 1:200 @ A4