


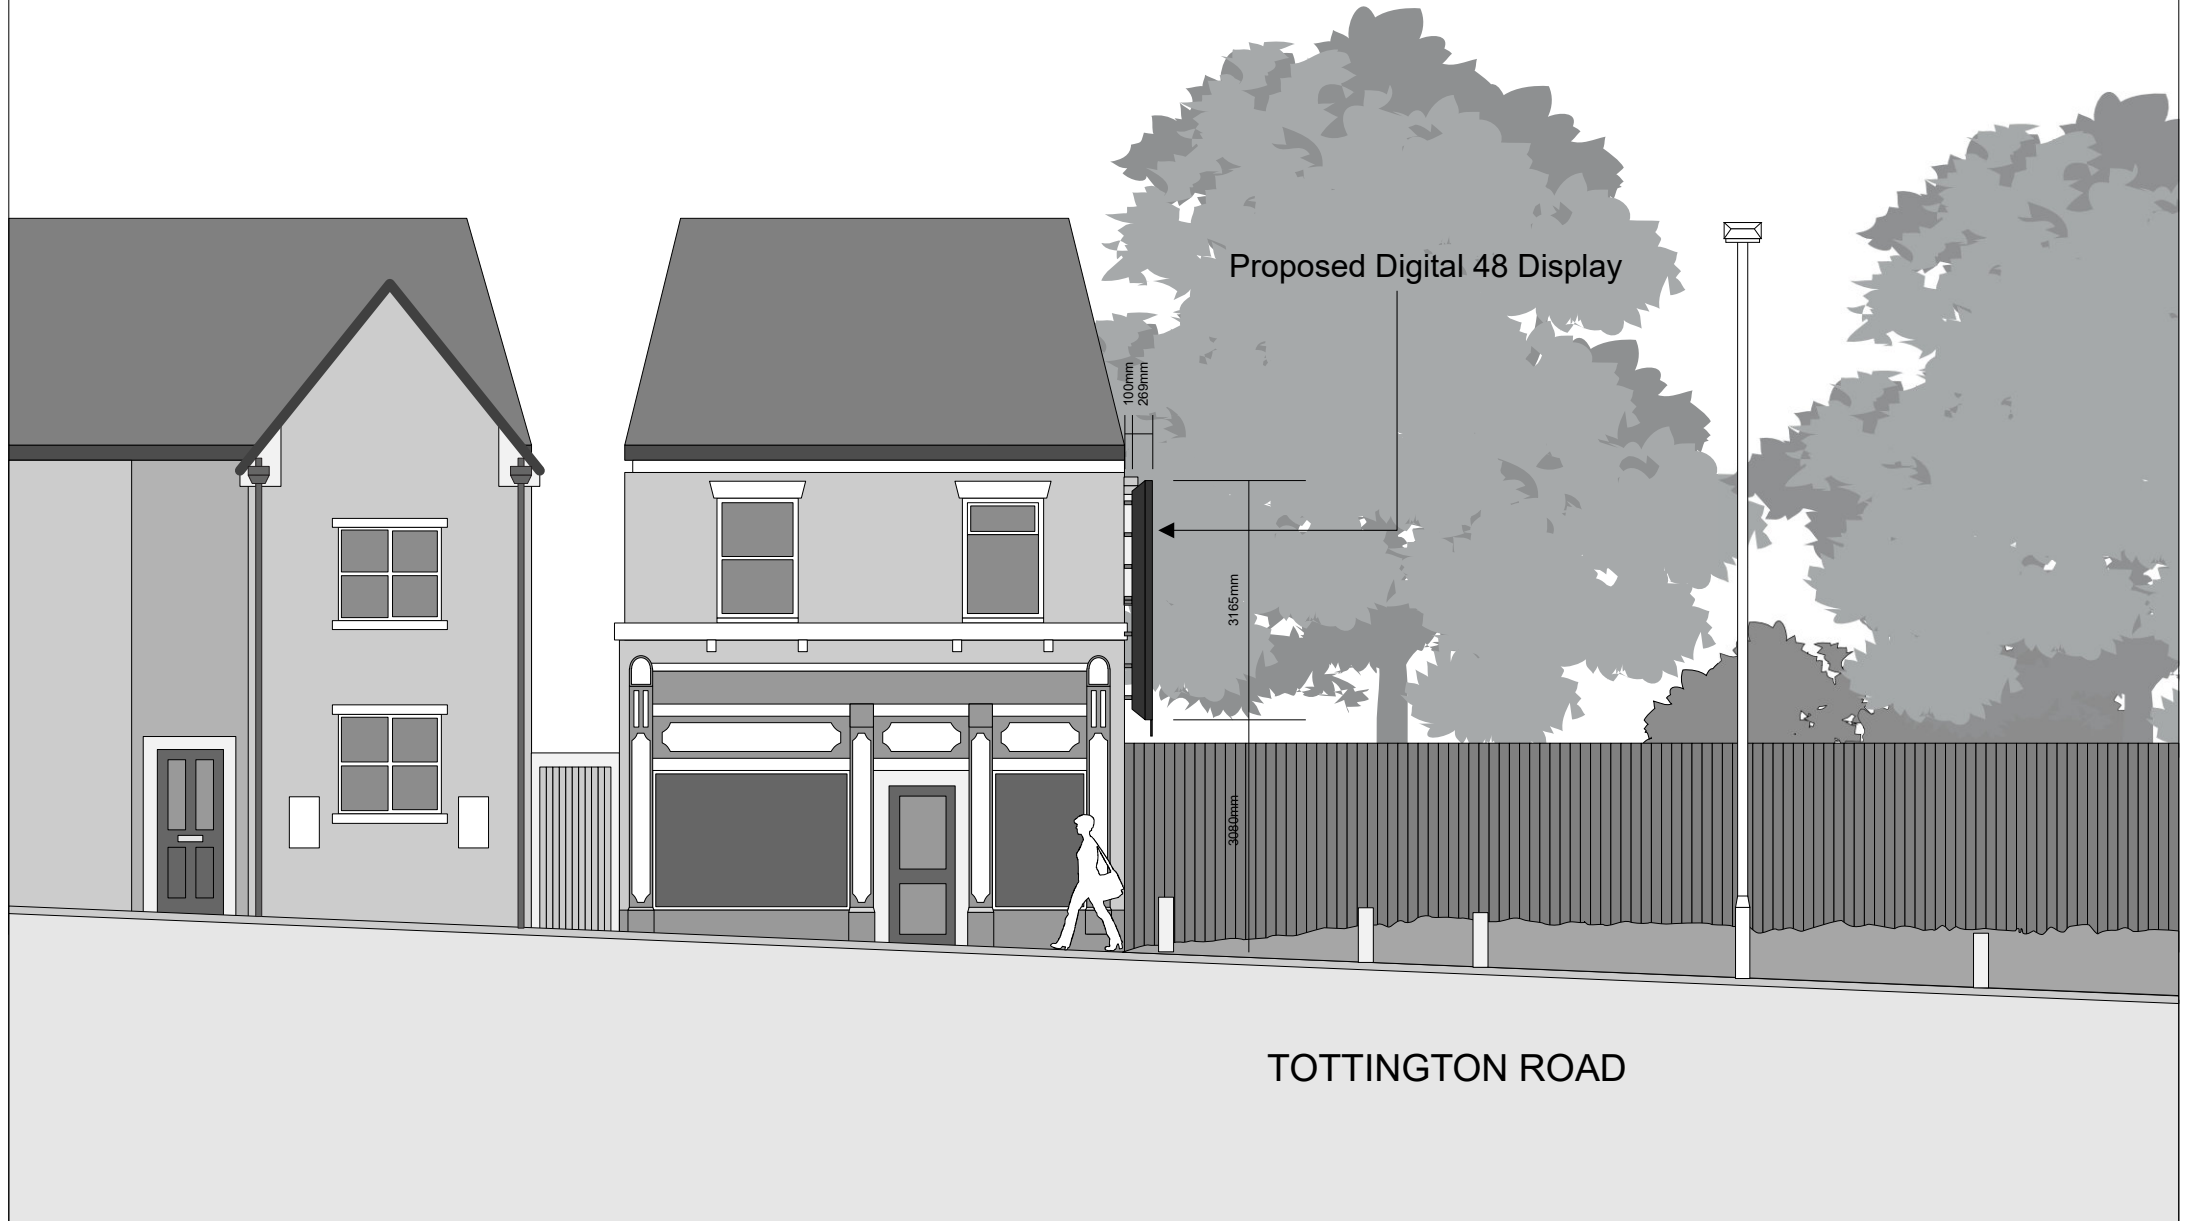

Site:

10 Tottington Road, Bury BL8 1LH

Title:

Proposed Side Elevation

Date:

07/06/2022

Dwg. No:

PY4271/009

Rev:

A

Scale: 1:100@A4

0m 2m 4m 6m 8m

