


Higher Woodhill Farm Location Plan

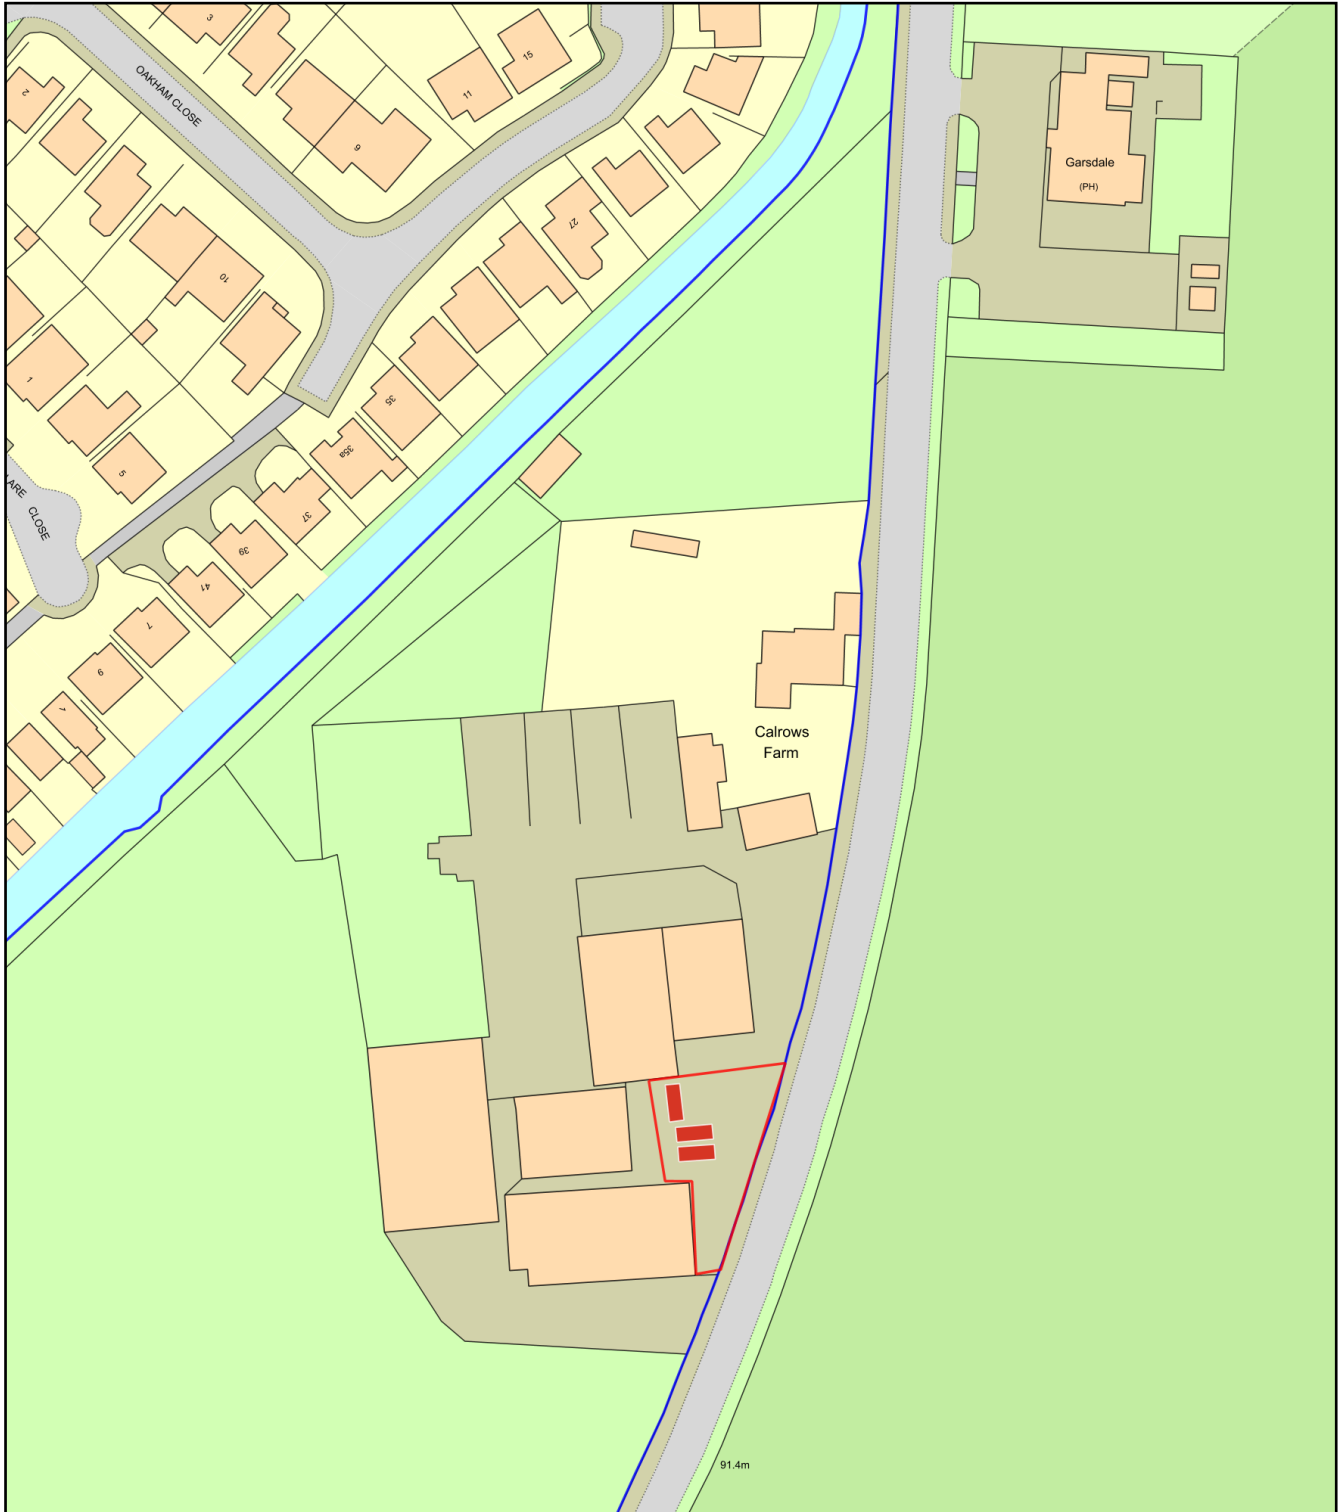

0 50
Metres



Plan Produced for: Jason Entwistle

Date Produced: 07 Apr 2021

Plan Reference Number: TQRQM21097181824017

Scale: 1:1250 @ A4