




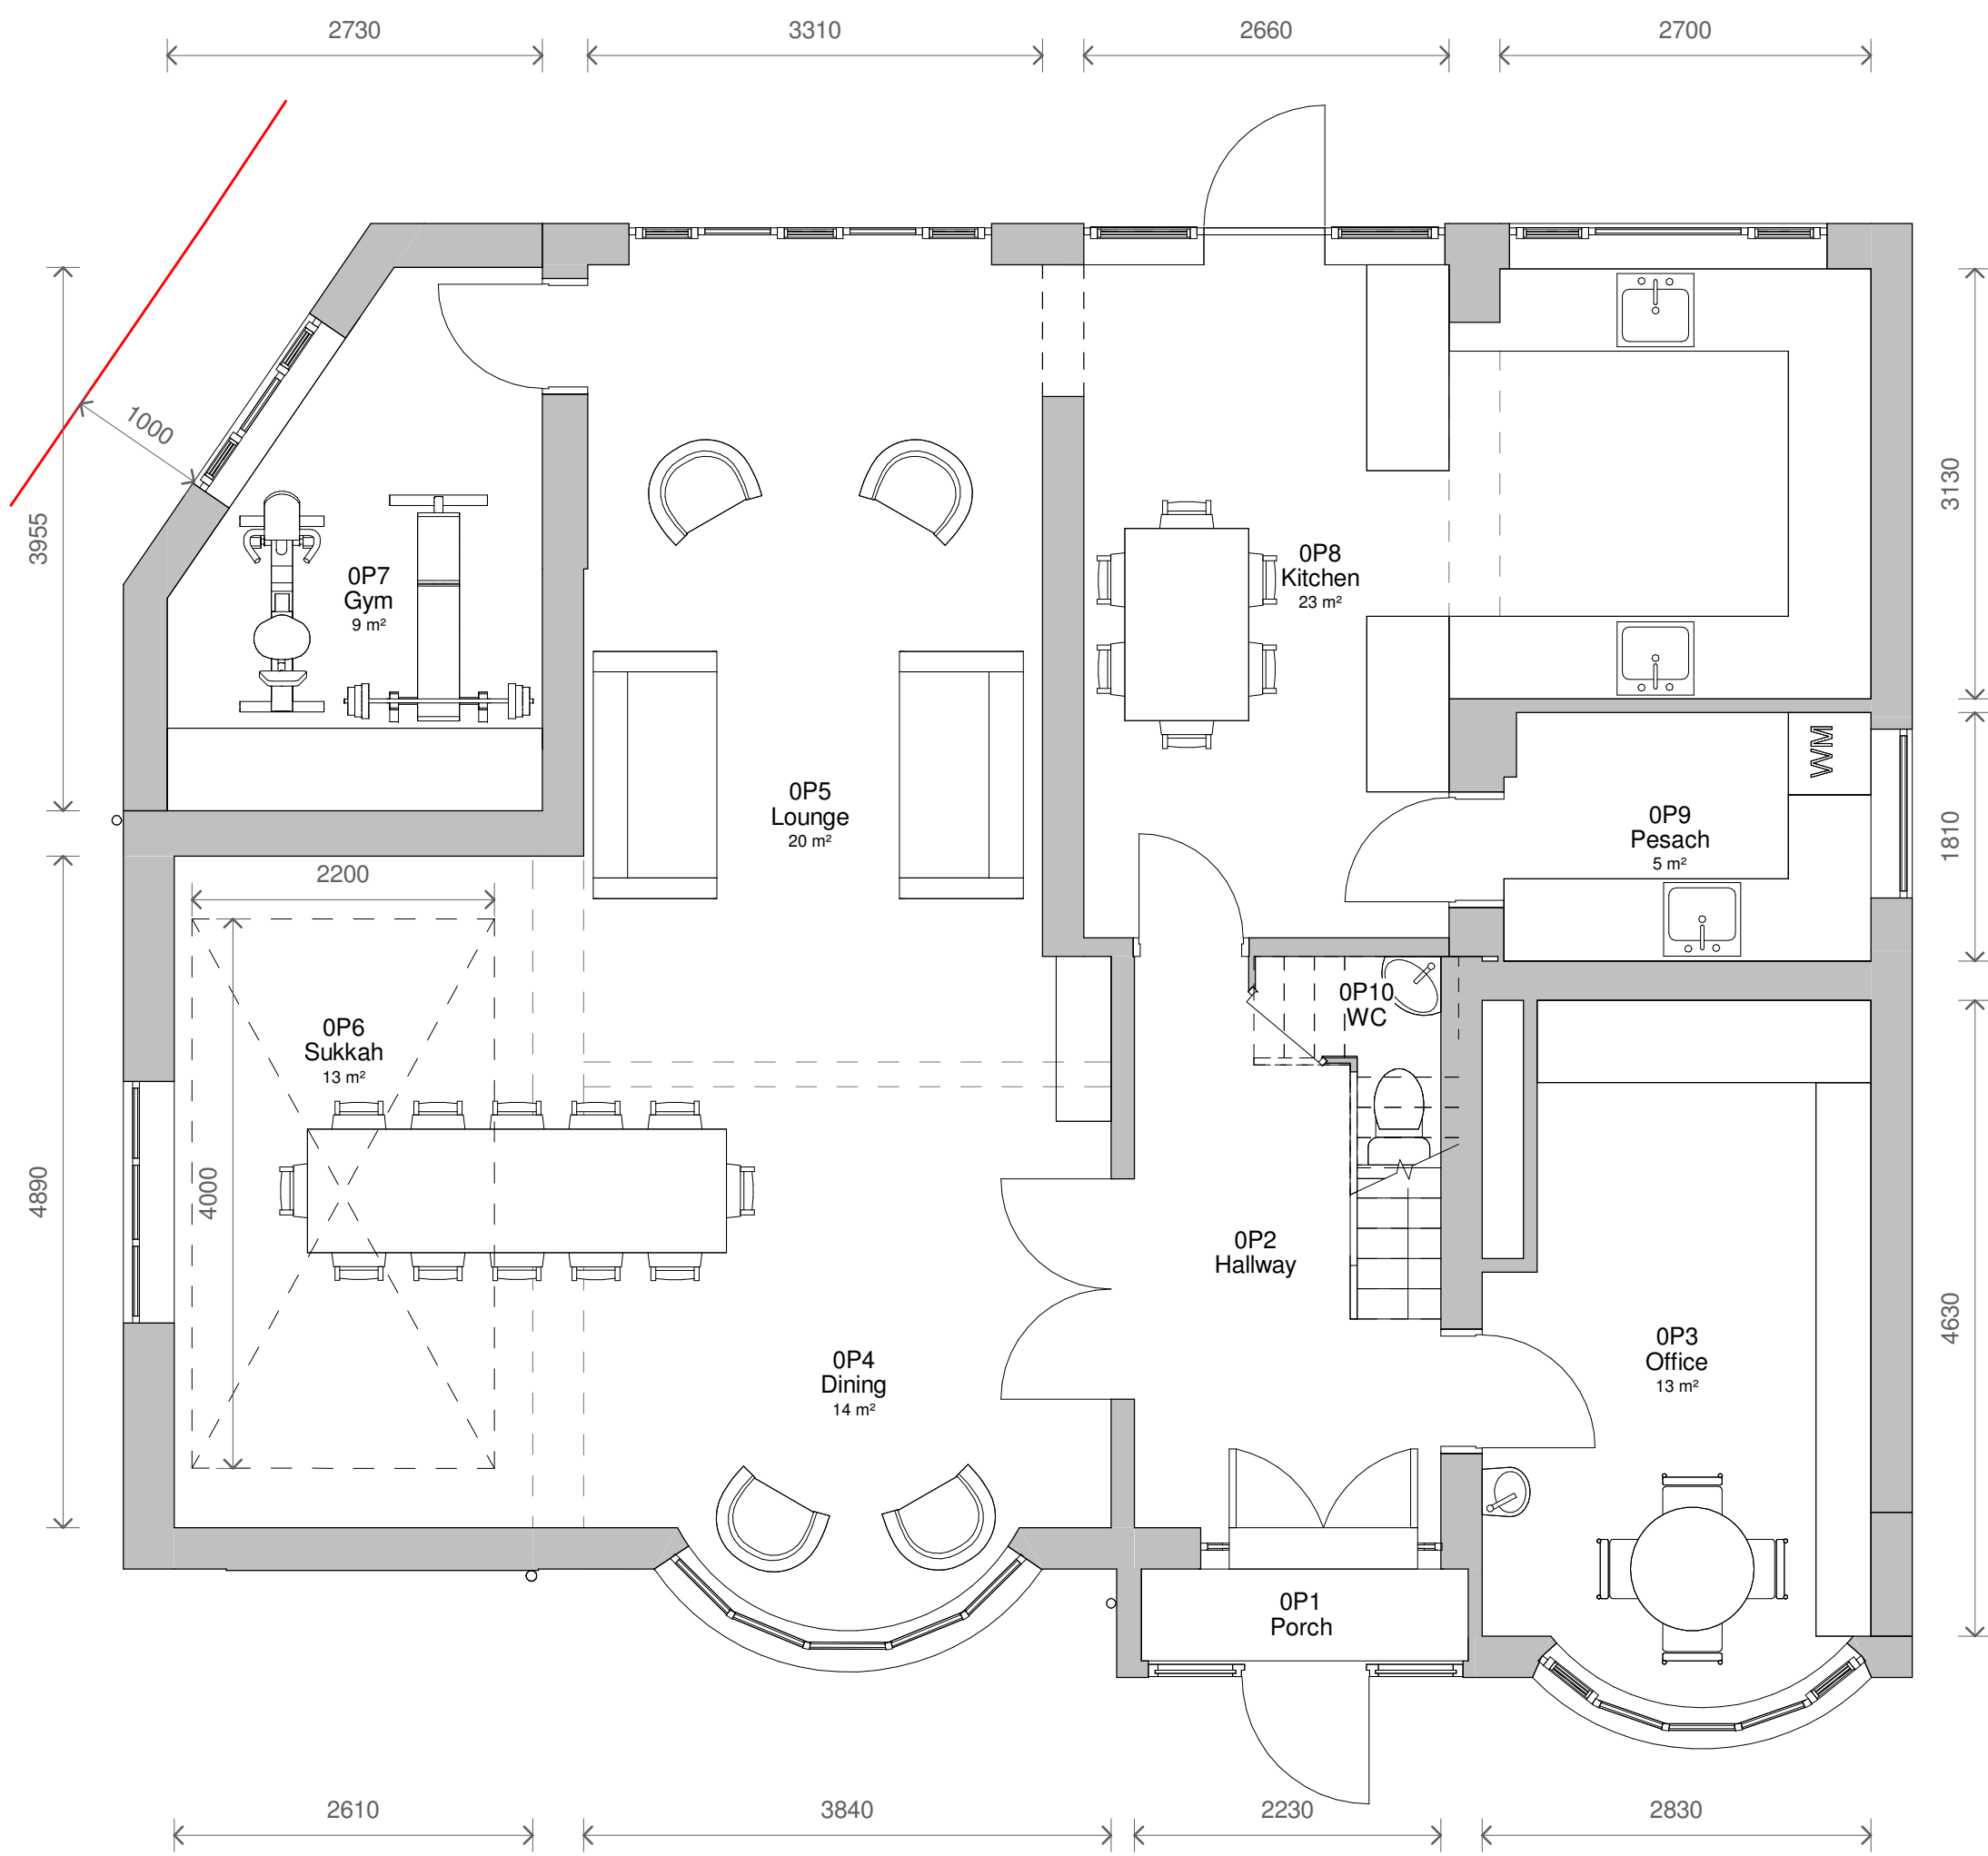


1 Level 0 - Proposed
1 : 50

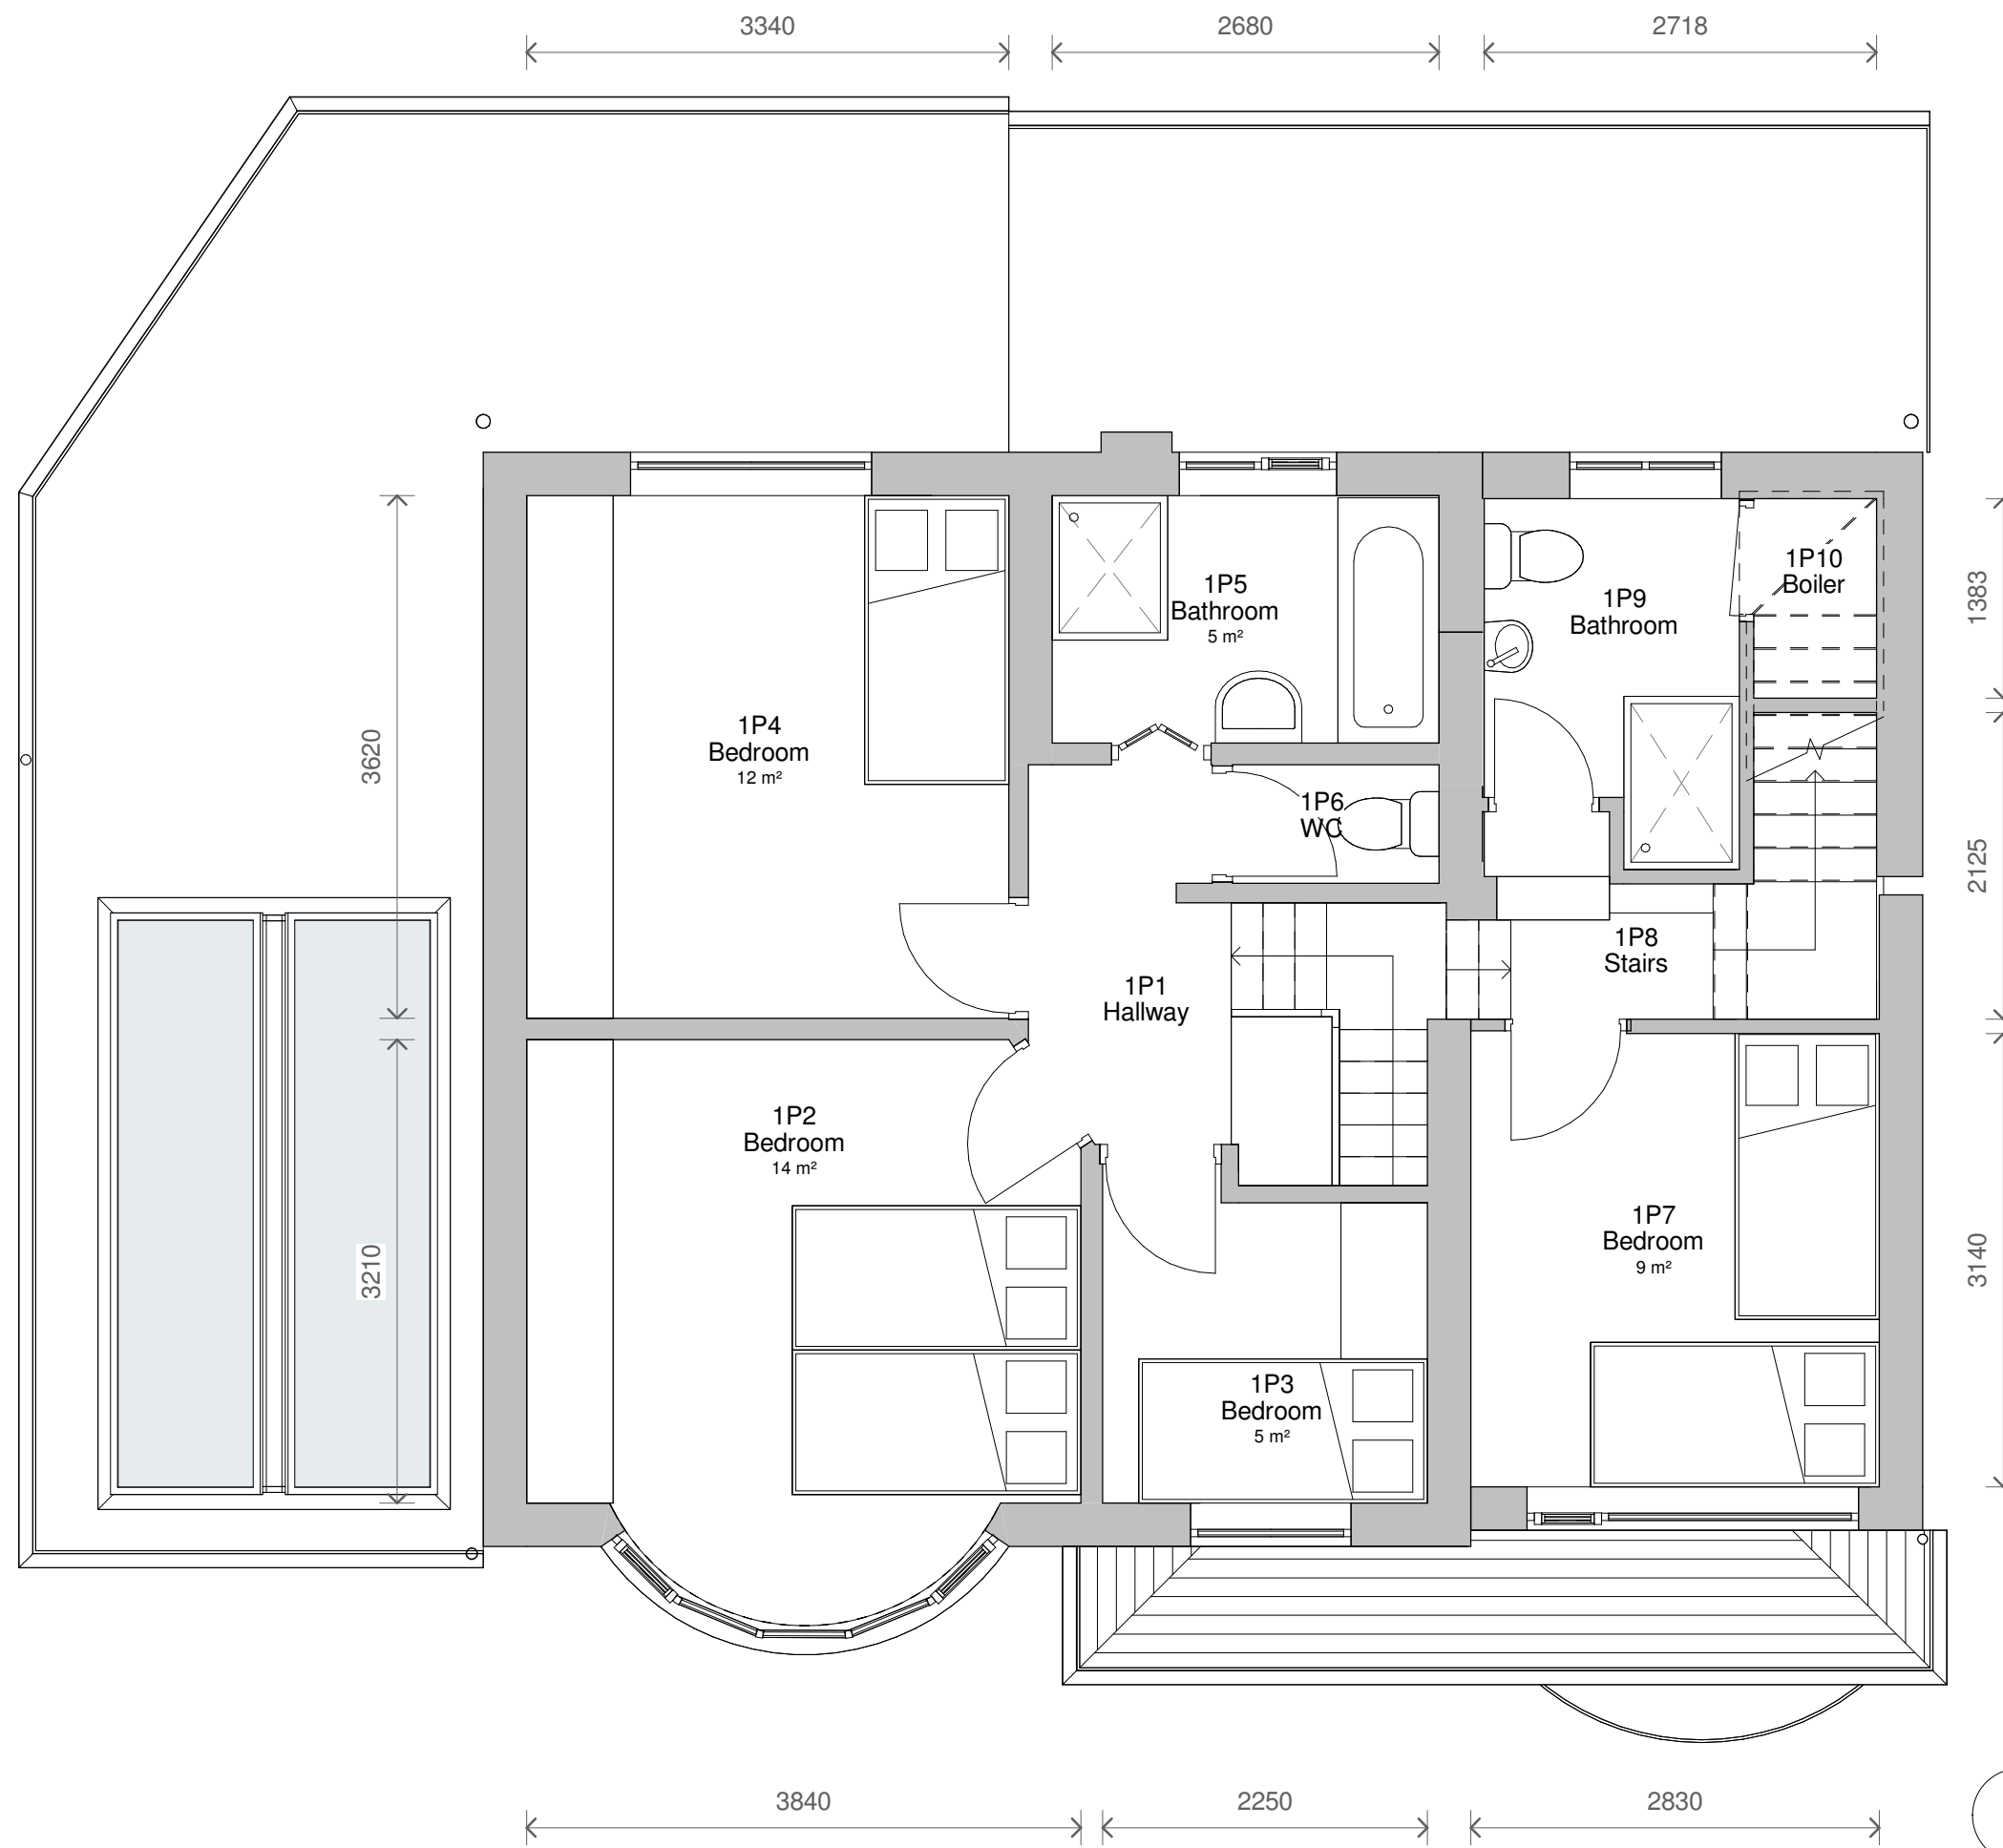

2 Level 1 - Proposed
1 : 50

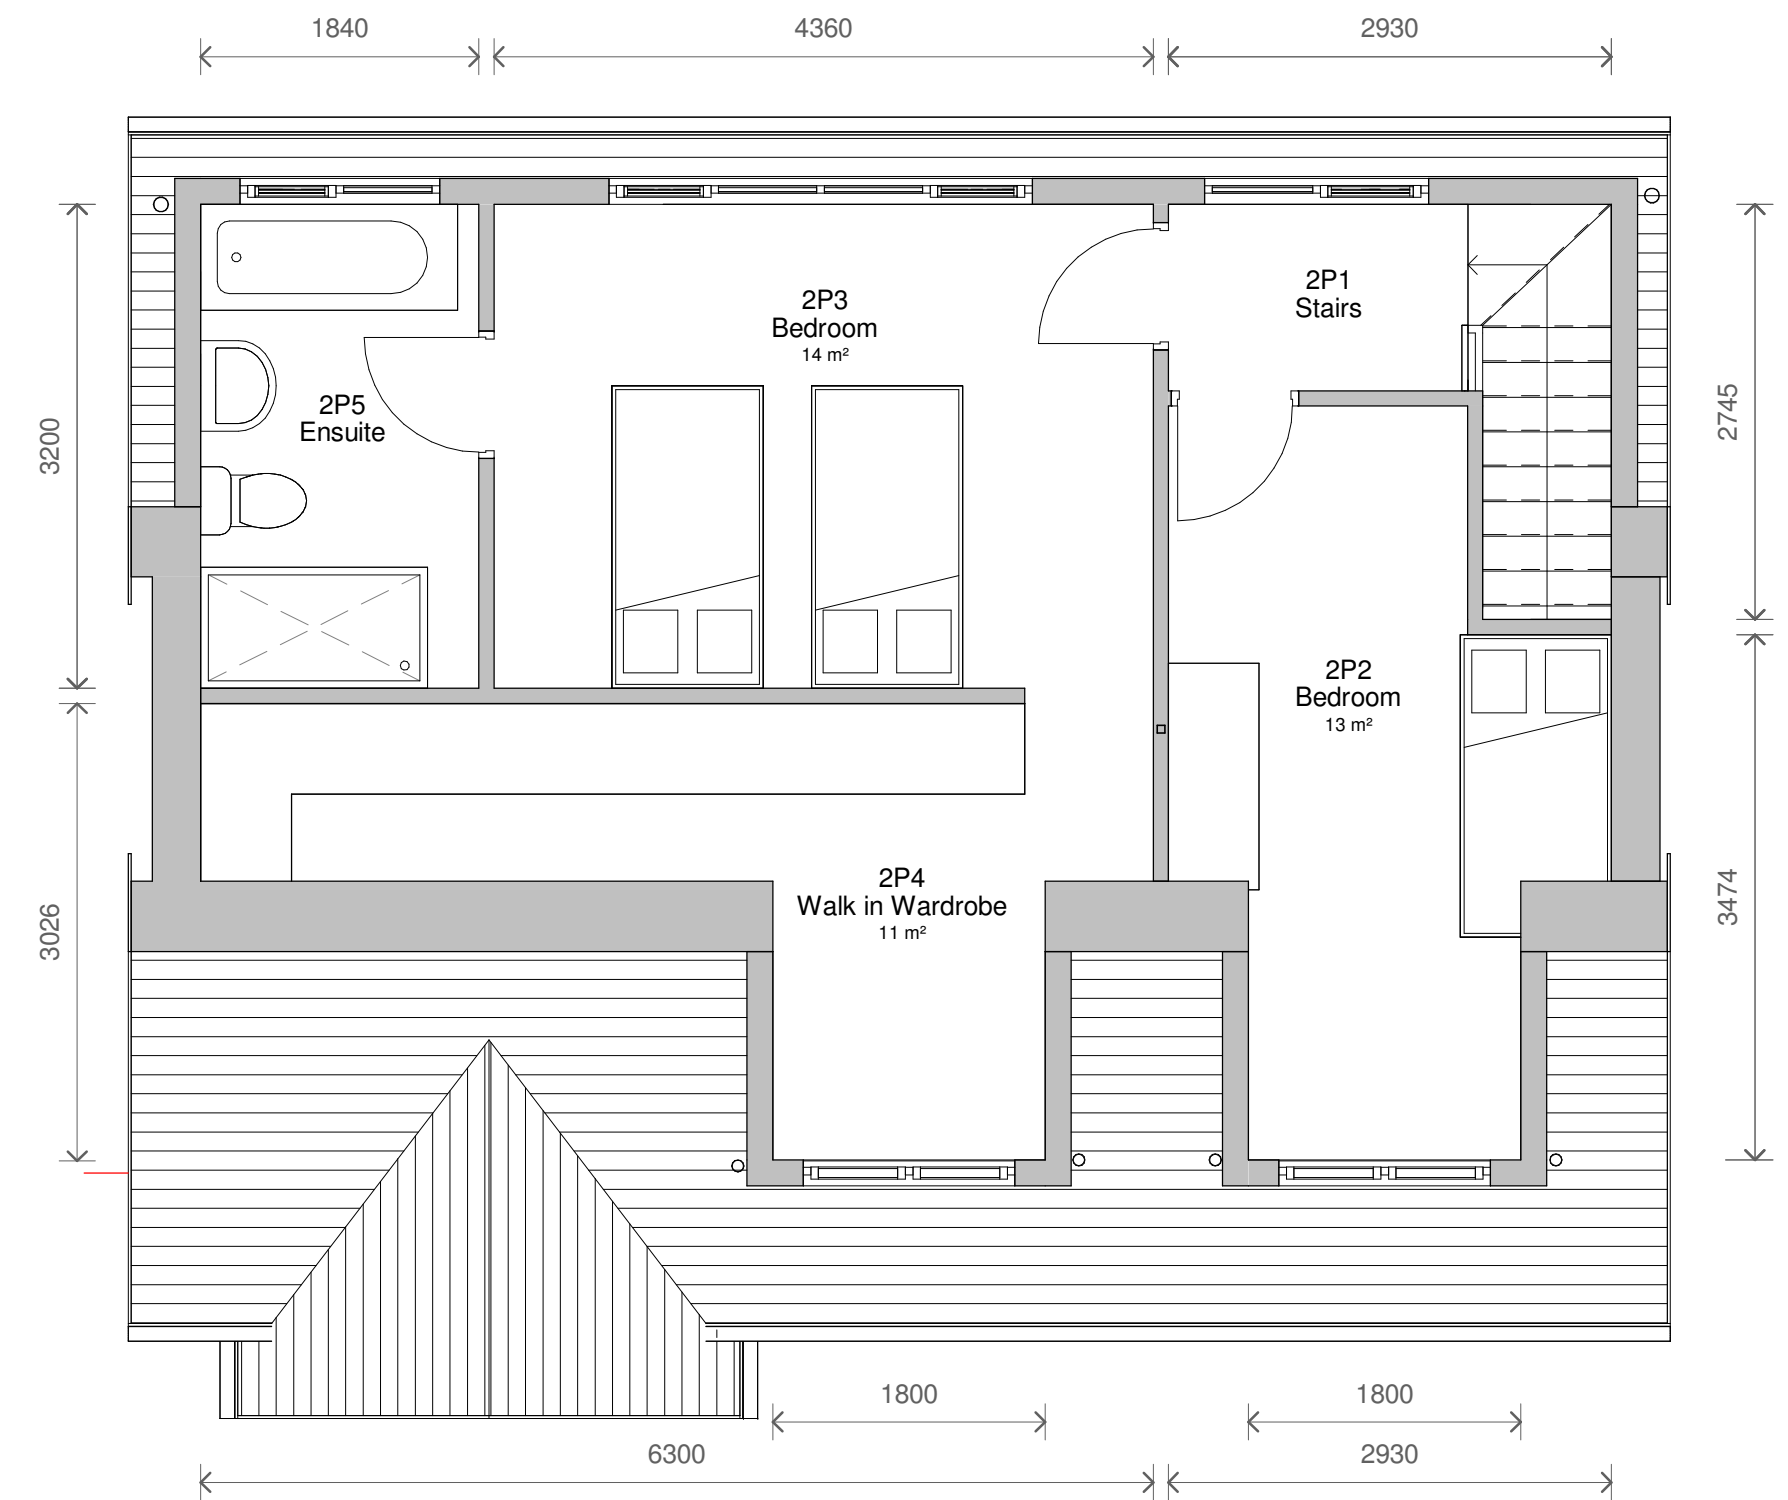

3 Level 2 - Proposed
1 : 50

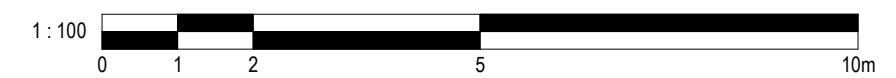


4 Front - Proposed
1 : 100



5 Left Side - Proposed
1 : 100



6 Rear - Proposed
1 : 100

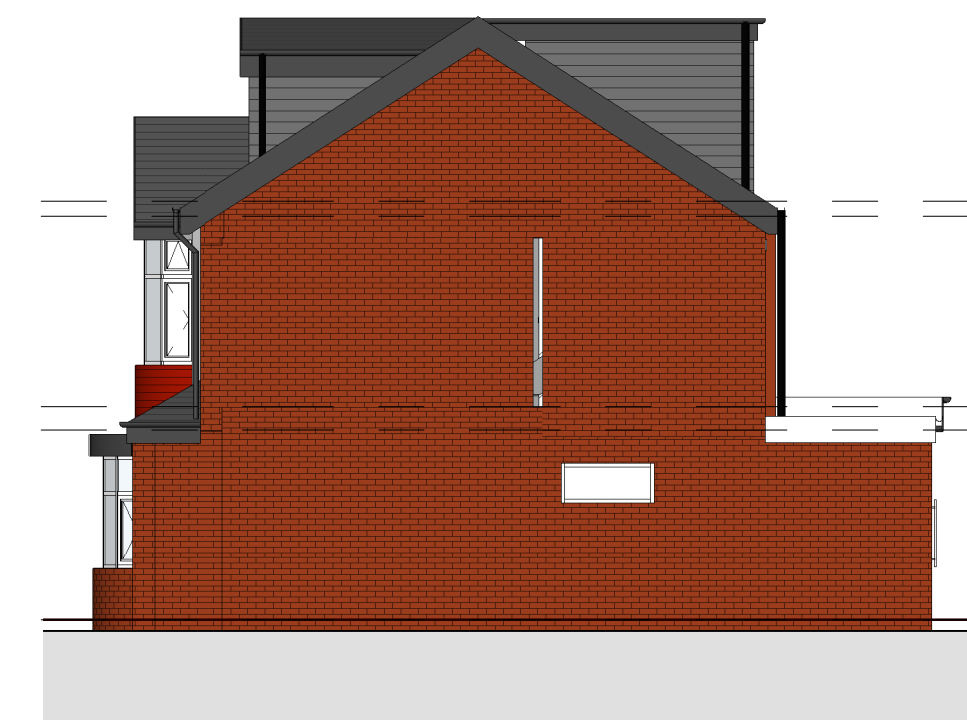

7 Right Side - Proposed
1 : 100

No.	Description	Date
PROJECT		
5 Woodhill Grove		
TITLE		
Proposed Plans and Elevations		
CLIENT		
Mr & Mrs Steinhaus		
STATUS		
DESIGN		
DRAWN BY	DATE	SCALE (@ A1)
CB	06/08/2024	As indicated
PROJECT NUMBER	DRAWING NUMBER	REV
GG520052.8	003	
GOLD SKETCH		
S T U D I O S		
www.golds sketch.co.uk info@golds sketch.co.uk 0161 792 9595		
NOTES		
COPYRIGHT ALL RIGHTS RESERVED. NO PART OF THIS DRAWING IS TO BE REPRODUCED WITHOUT WRITTEN CONSENT. DRAWING TO BE USED FOR THE STATUS INDICATED ONLY. ANY DISCREPANCIES TO BE REPORTED TO THE ARCHITECT PRIOR TO THE COMMENCEMENT OF ANY WORK. ALL WORK AND MATERIALS TO BE IN ACCORDANCE WITH CURRENT UK BUILDING REGULATION, RELEVANT CODES OF PRACTICE AND BRITISH STANDARDS. ALL DIMENSIONS ON THIS DRAWING ARE IN MILLIMETRES UNLESS OTHERWISE STATED.		