



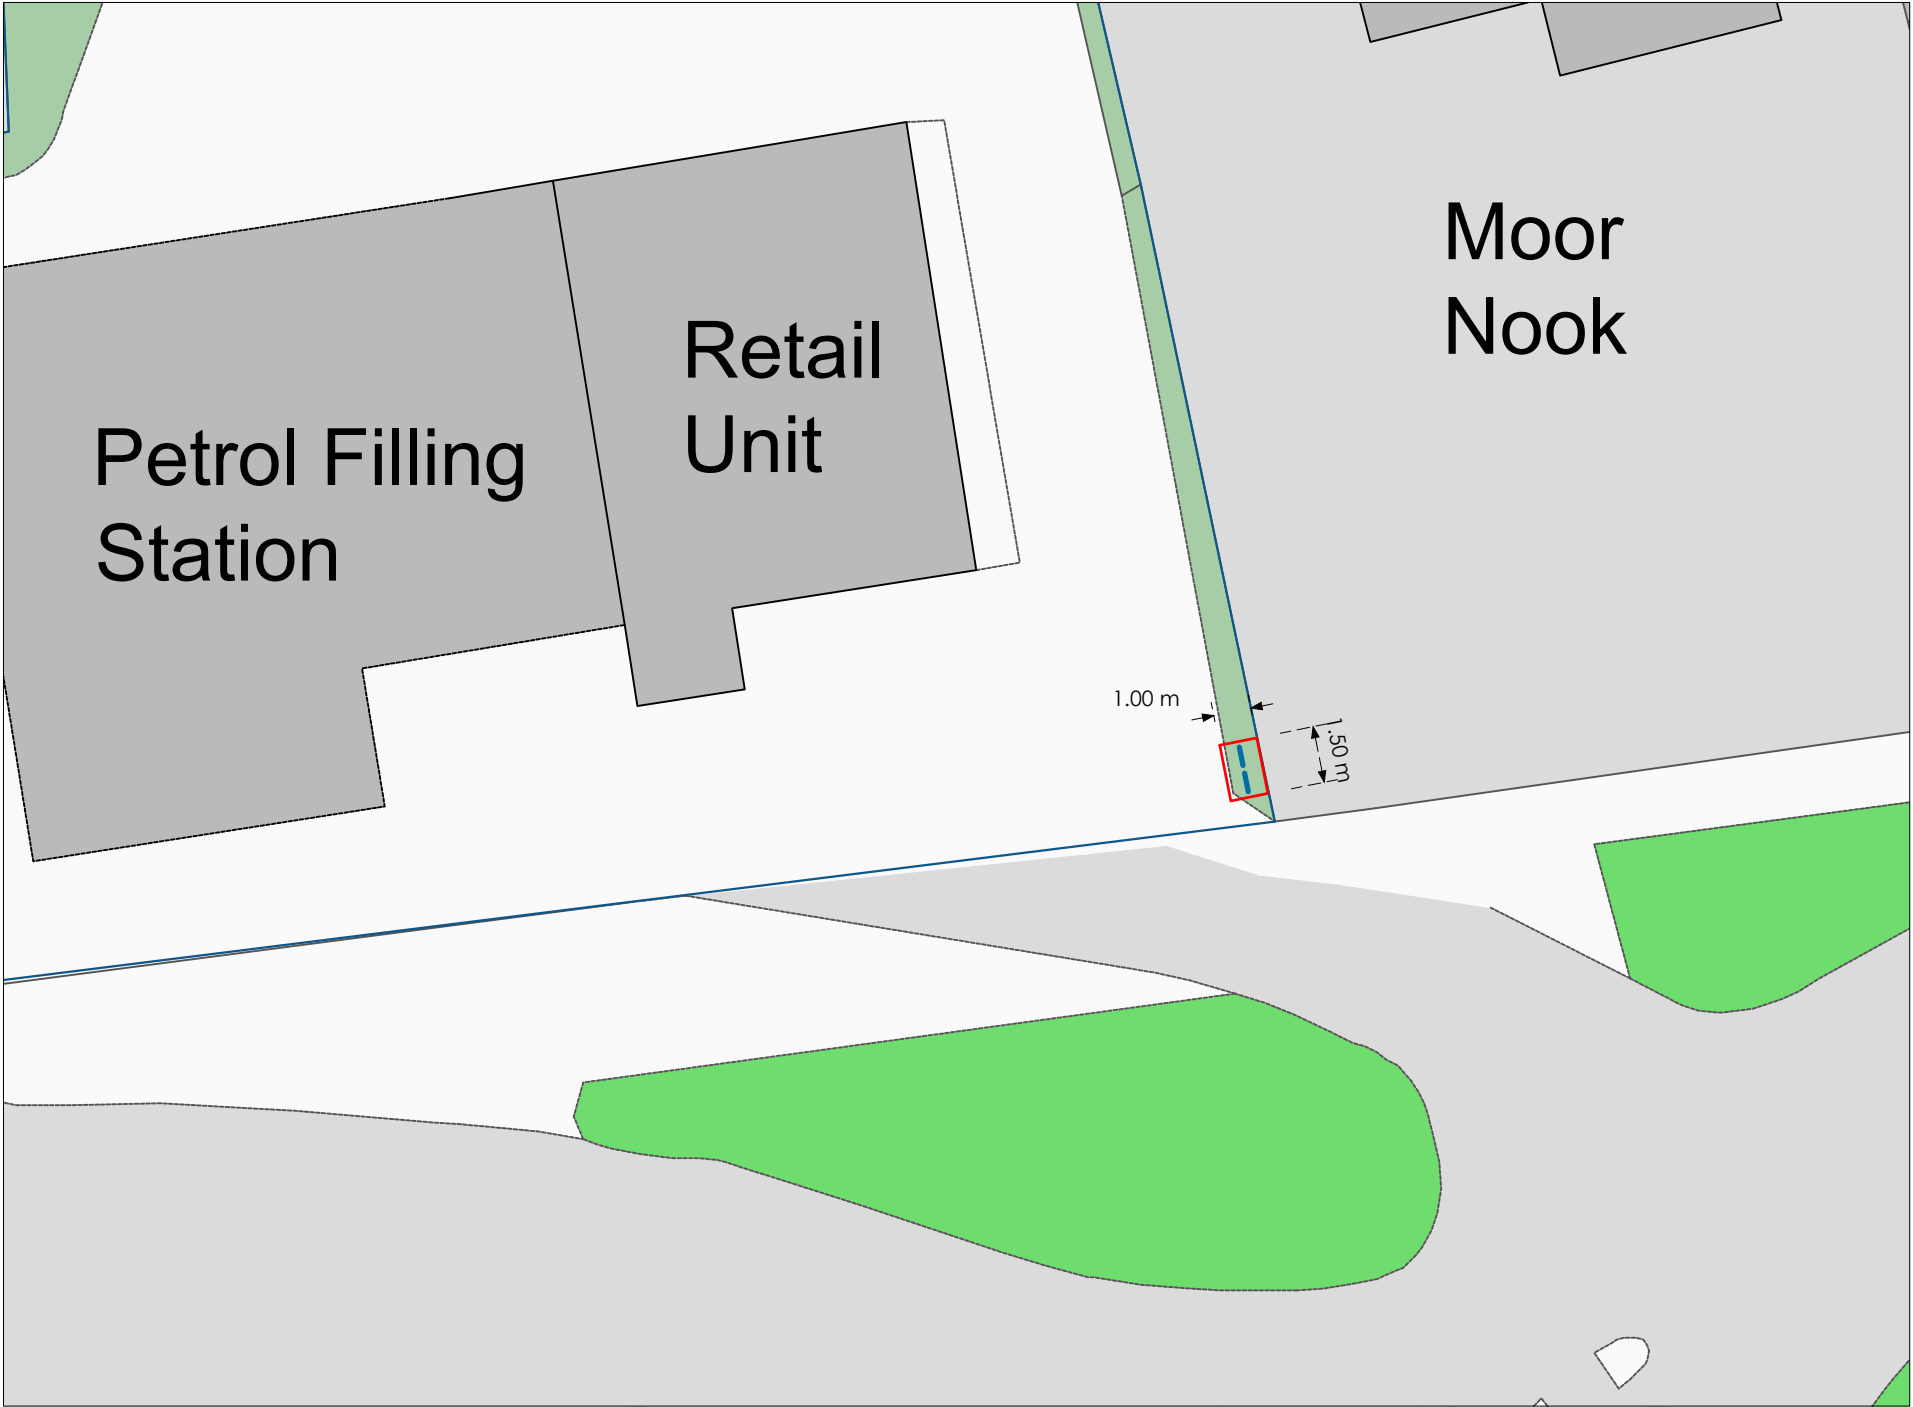

Crown copyright and database rights (2024) OS (100063368)

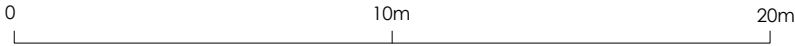

Title
Proposed Site Plan

Address
Turks Road, Bury, Greater Manchester,
M26 3NW

Client

Job No.	Issued
23564	31/07/24
FS672	
Scale	
1:200 @ A3	

Key

1.	Site Boundary
2.	Proposed Digital Display
3.	Petrol Filling Station Boundary

All information is to be checked on site for accuracy and fit. Only drawings with WD status with the most recent revision are to be used for construction.