


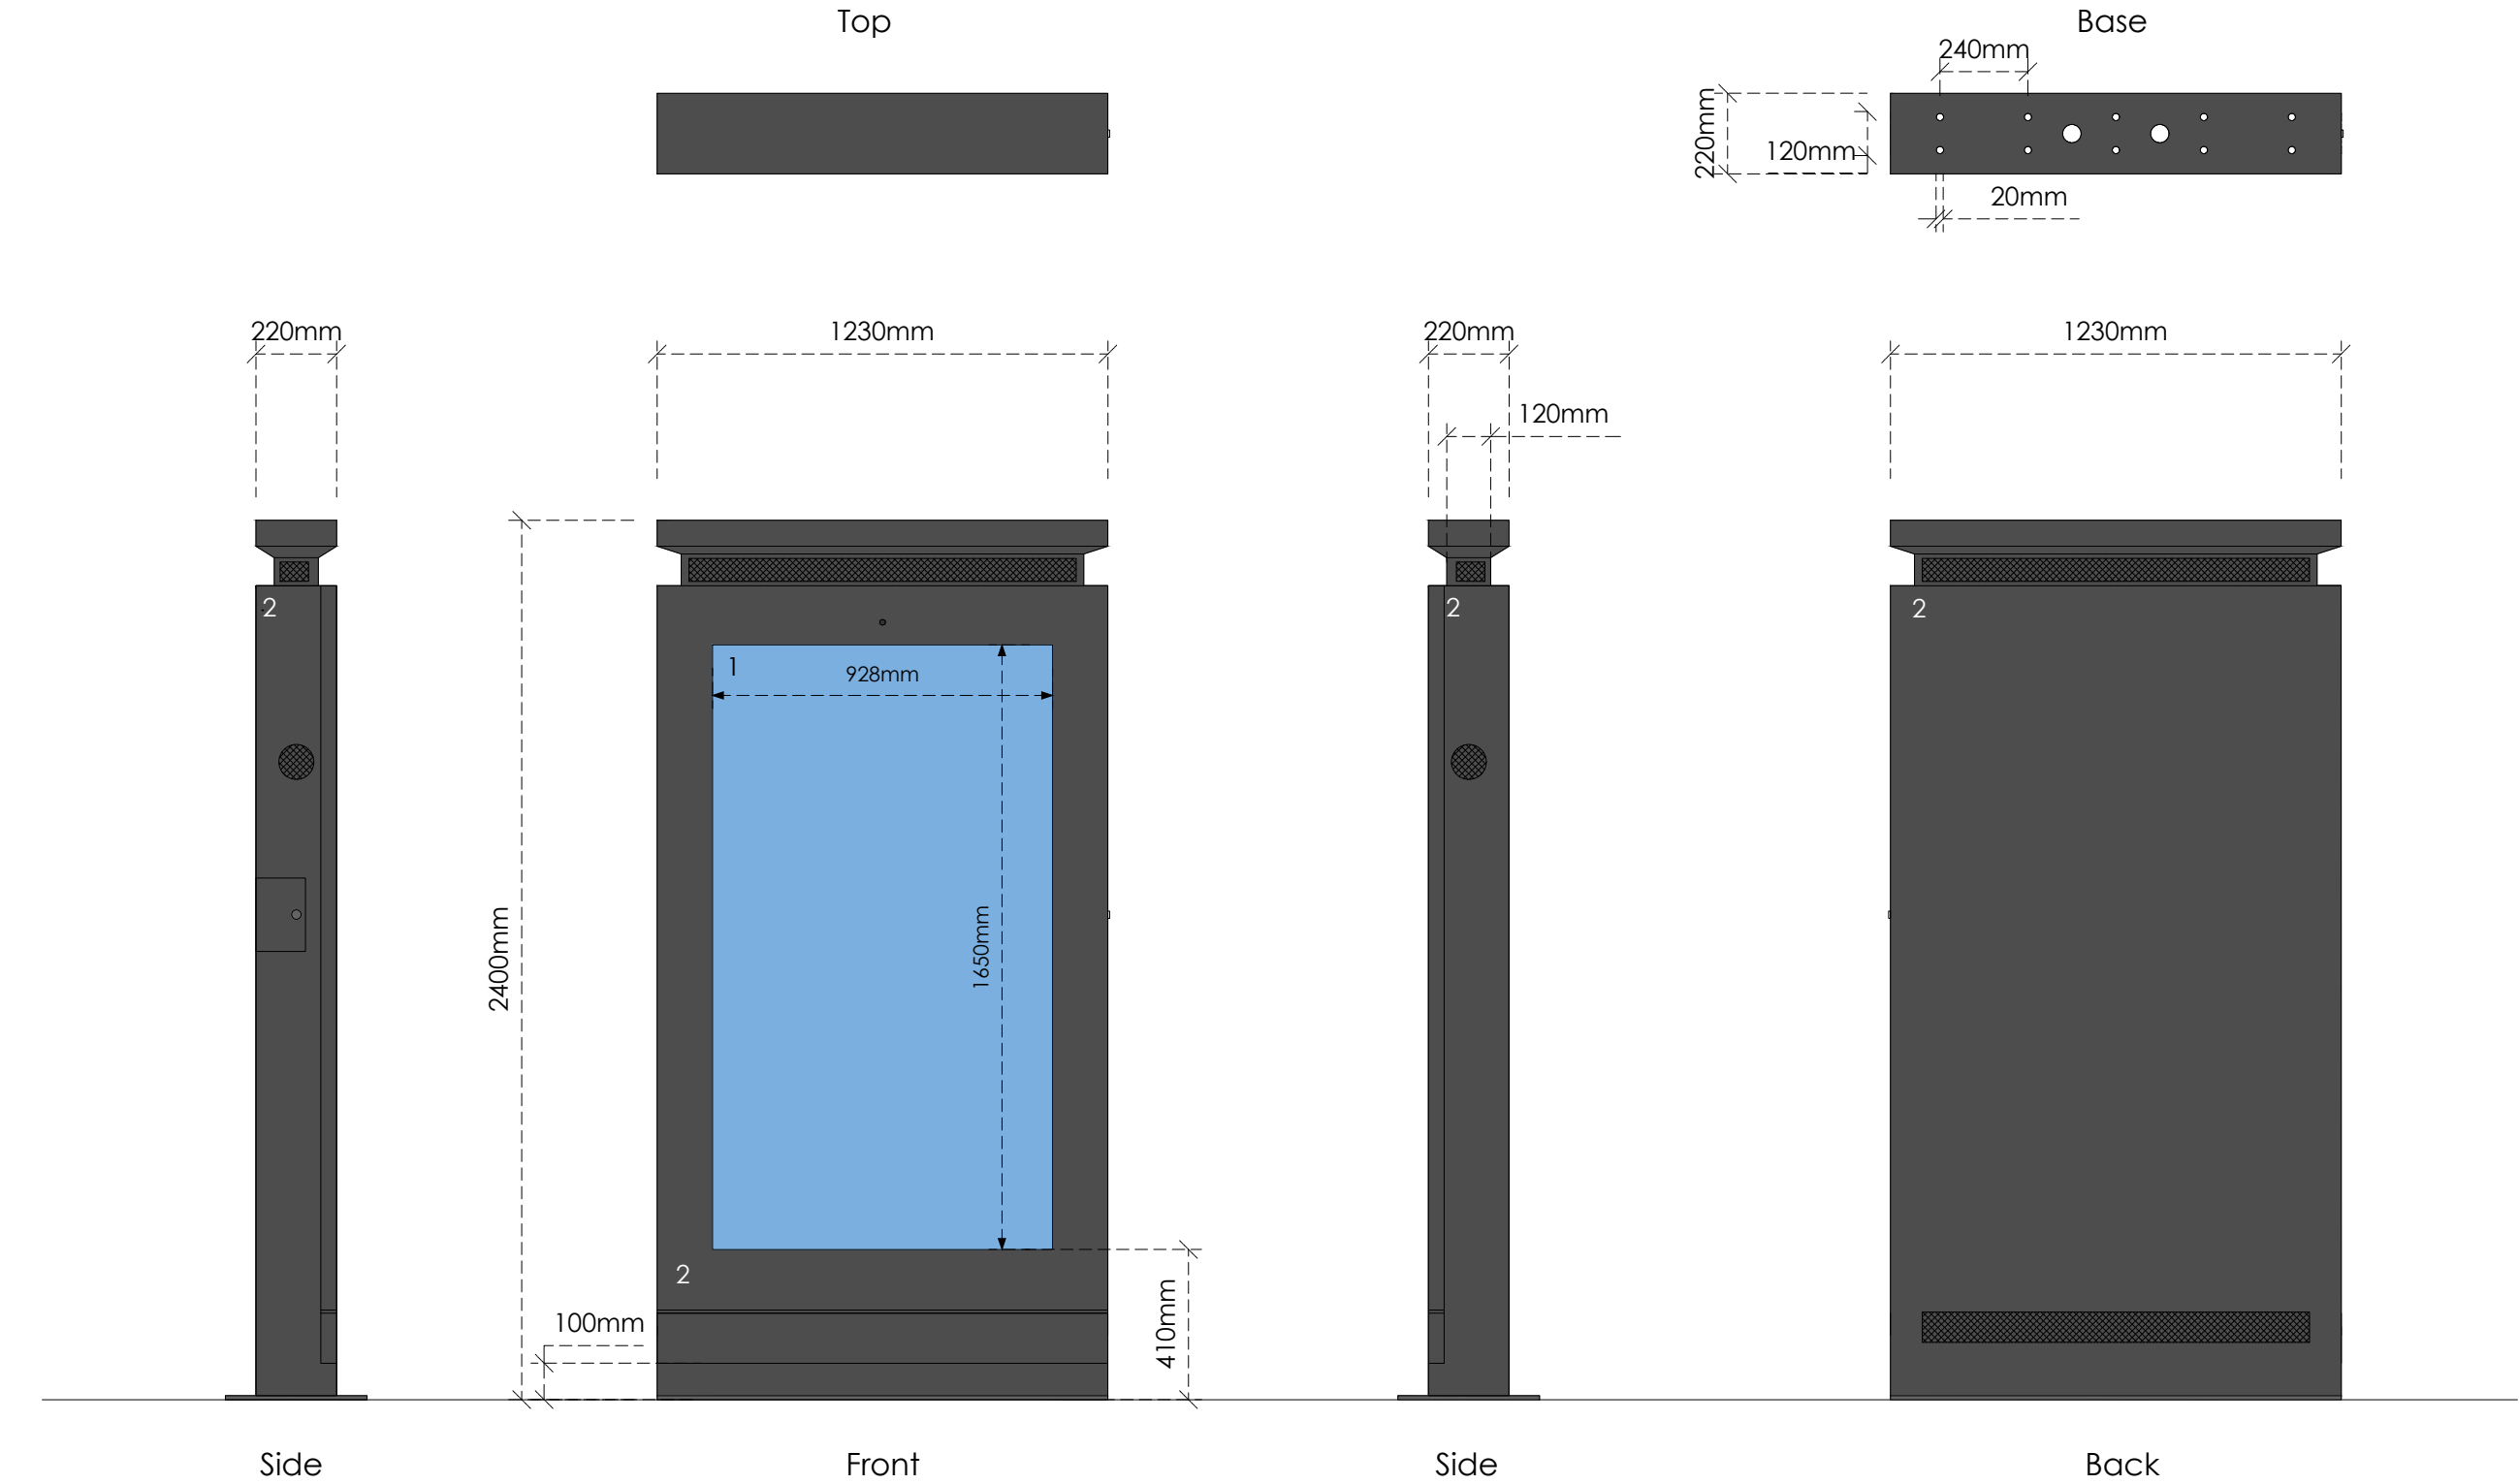

Title
Specification

Address
Turks Road, Bury, Greater Manchester,
M26 3NW

Client

Job No.
23564
FS672
Scale
1:20 @ A3

Issued
31/07/24

- Key**
1. Digital Display
 2. Zinc Powder and Fine Grain Powder Coated Galvanized Steel in Black (RAL 9005)

All information is to be checked on site for accuracy and fit. Only drawings with WD status with the most recent revision are to be used for construction.