

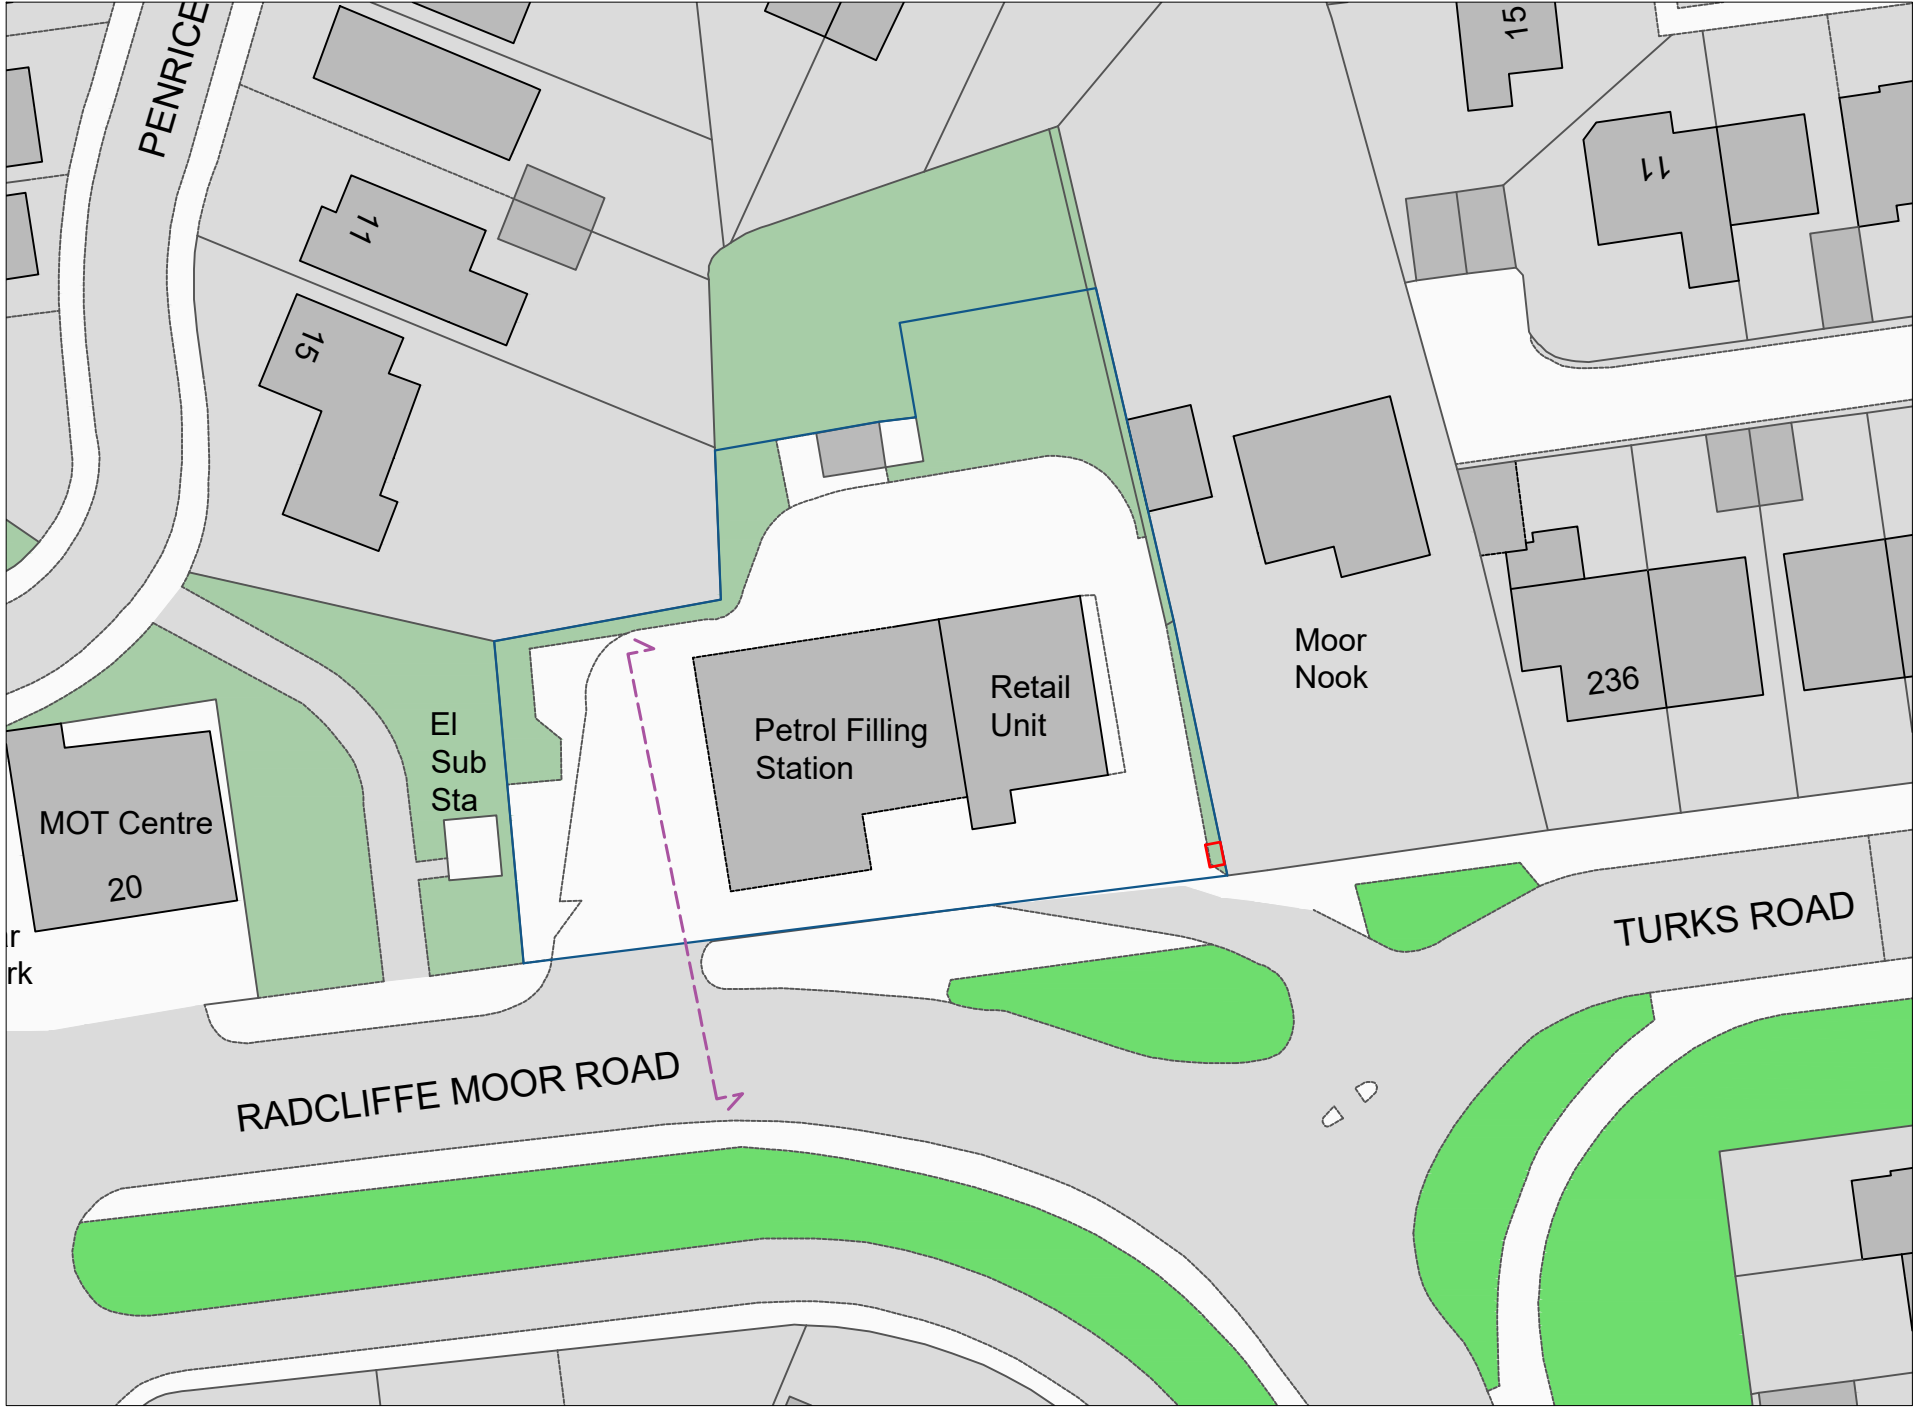


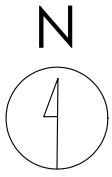

Crown copyright and database rights (2024) OS (100063368)

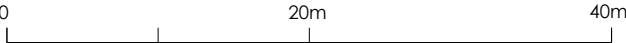

Title
Existing Site Plan

Address
Turks Road, Bury, Greater Manchester,
M26 3NW

Client

Job No.
23564
FS672

Issued
31/07/24

Scale
1:500 @ A3

- Key**
- 1. Site Boundary
 - 2. Petrol Filling Station Boundary
 - 3. Elevation Line

All information is to be checked on site for accuracy and fit. Only drawings with WD status with the most recent revision are to be used for construction.