



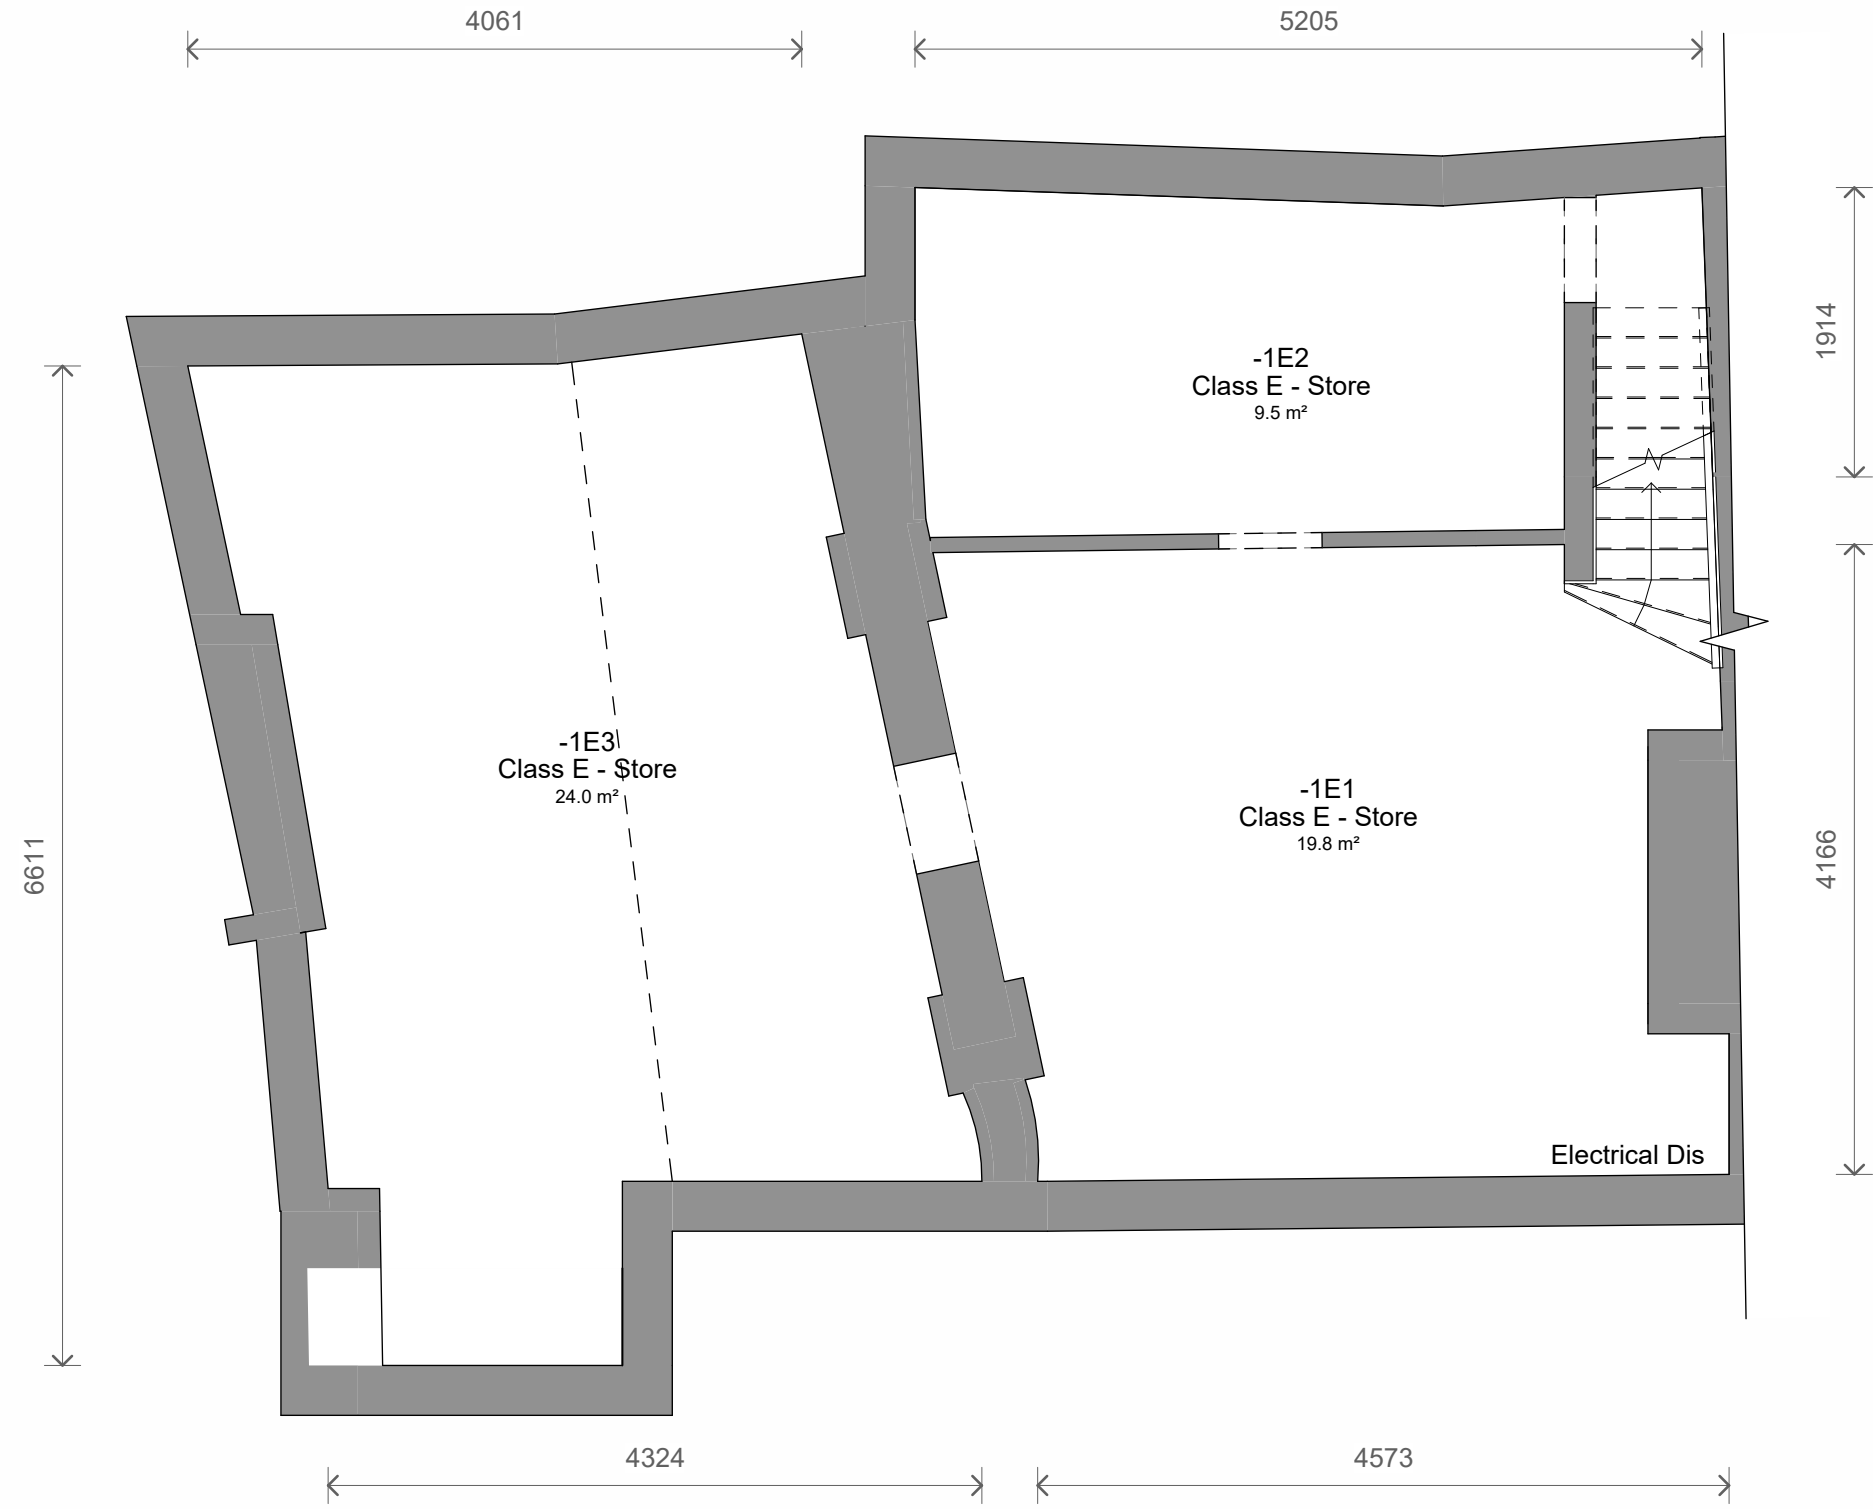


1 Level B1 - Existing
1 : 50

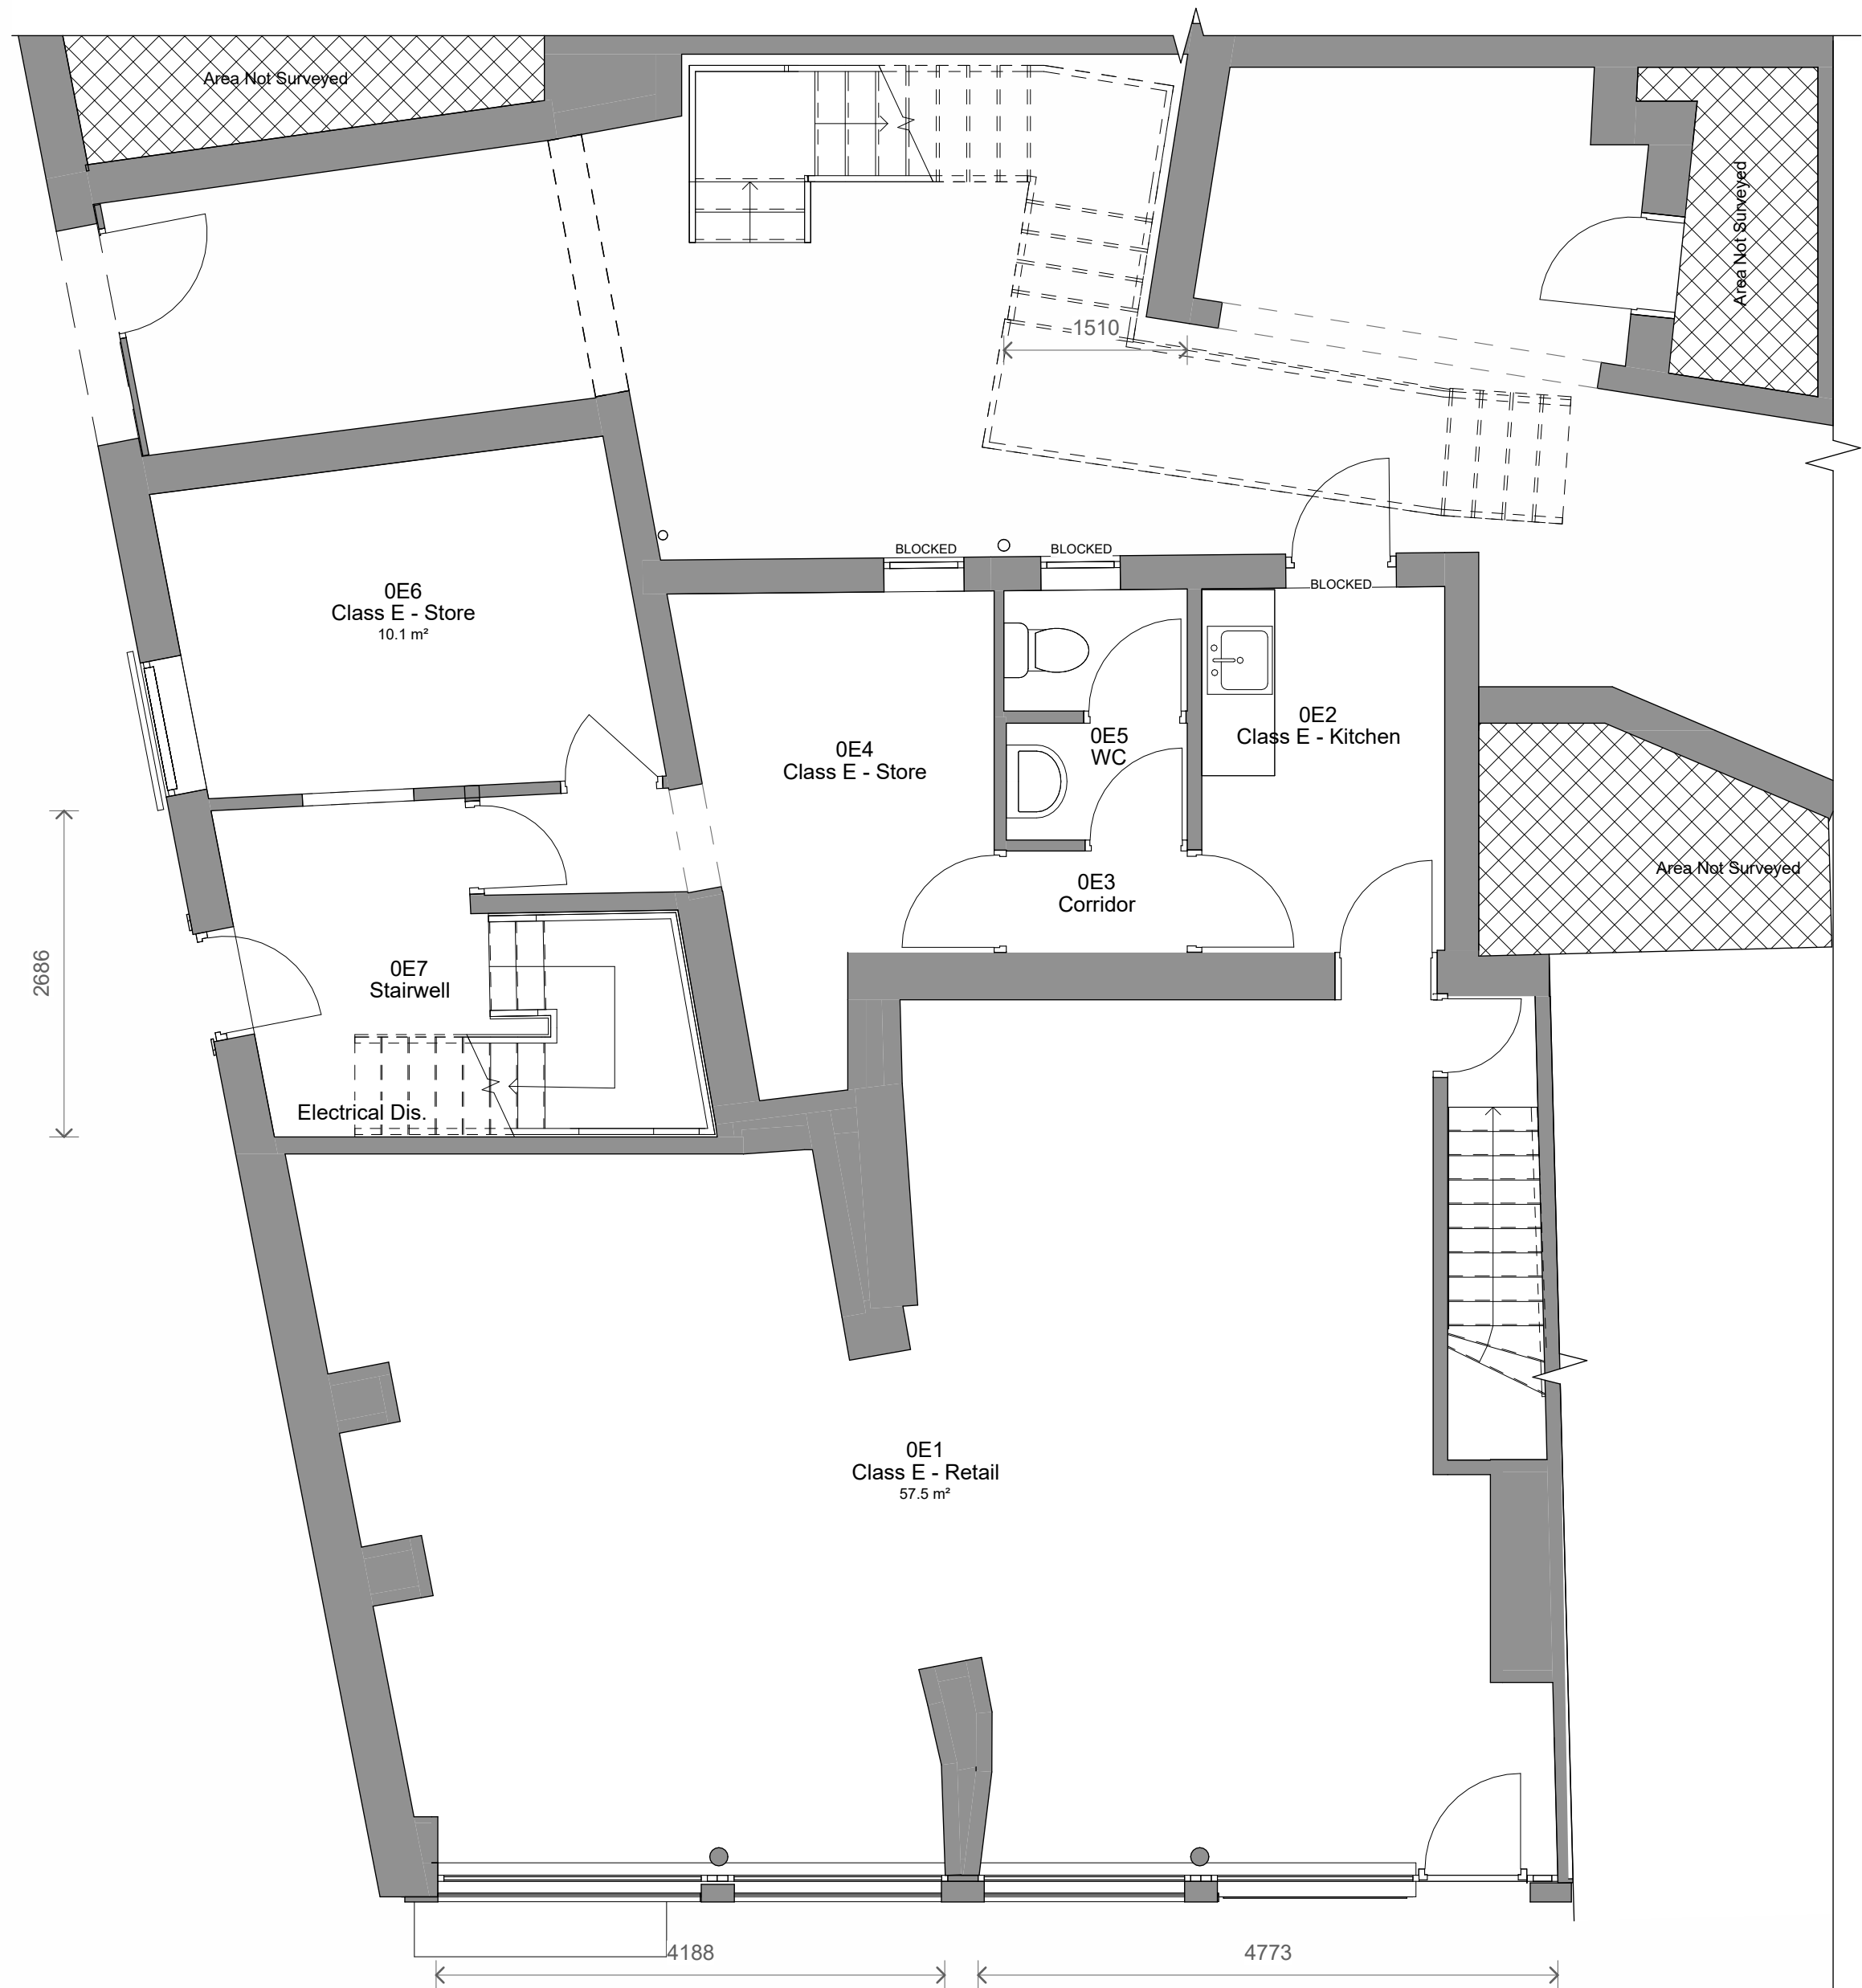


2 Level 0 - Existing
1 : 50



4 Rear - Existing - Court Yard
1 : 100

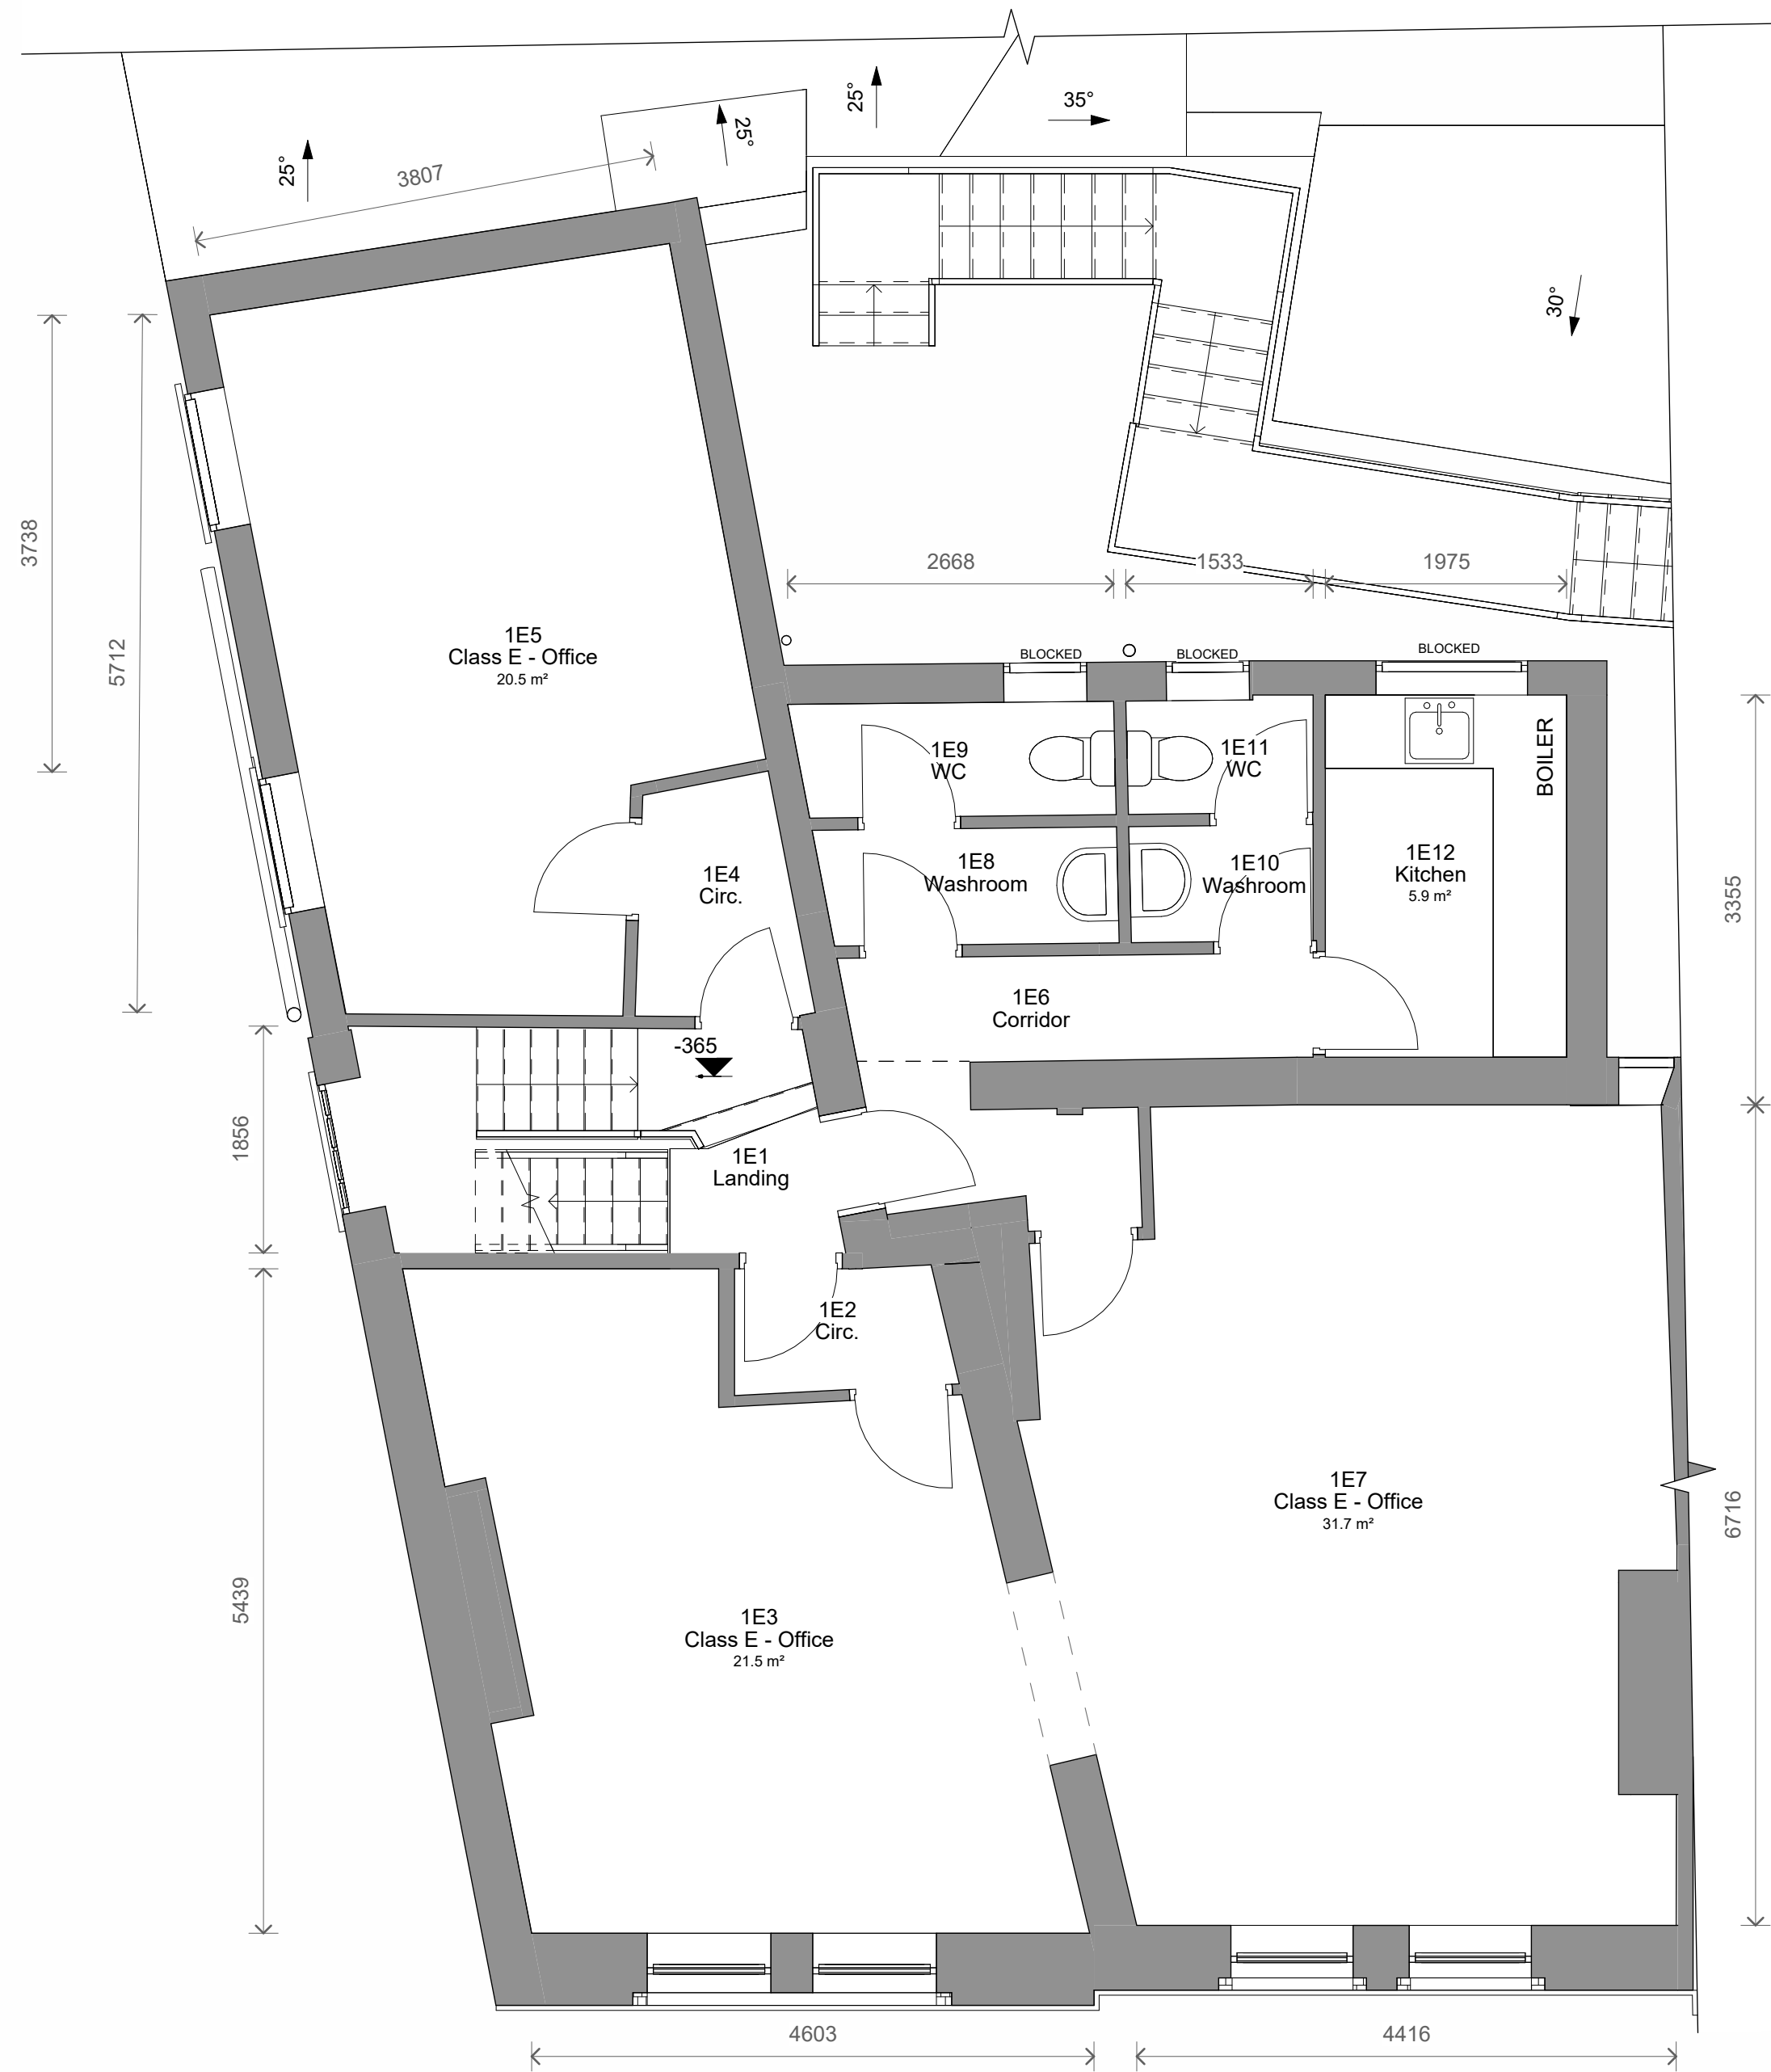

3 Level 1 - Existing
1 : 50

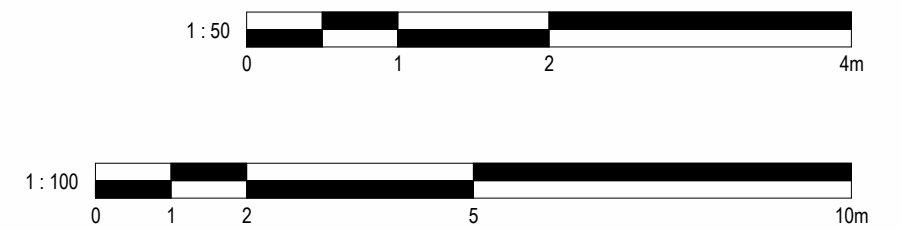

1	Revised Plans	03/12/2025	JB
No.	Description	Date	Initial

PROJECT		4-6 Silver Street, Bury	
TITLE			
Existing Plans			
STATUS			
DESIGN			
DRAWN BY	DATE	SCALE (@ A1)	
BH	30/10/2025	As indicated	
PROJECT NUMBER		DRAWING NUMBER	REV
GSS25178.1		002	1
GOLD SKETCH			
S T U D I O S			
www.goldsketch.co.uk		info@goldsketch.co.uk	0161 792 9595
NOTES			
© COPYRIGHT - ALL RIGHTS RESERVED.			
THIS DRAWING/SET/NOTES IS UNREPRODUCED WITHOUT PRIOR WRITTEN CONSENT.			
DRAWING TO BE USED FOR THE STATUS INDICATED ONLY.			
ALL DIMENSIONS AND SETTING OUT SHALL BE CHECKED AND CONFIRMED ON SITE. ANY DISCREPANCIES TO BE REPORTED TO THE			
DESIGNER PRIOR TO THE COMMENCEMENT OF ANY WORK. ALL WORK AND MATERIALS TO BE IN ACCORDANCE WITH CURRENT BUILDING			
REGULATIONS, RELEVANT CODES OF PRACTICE AND BRITISH STANDARDS. ALL DIMENSIONS ON THIS DRAWING ARE IN MILLIMETRES UNLESS			
OTHERWISE STATED.			