


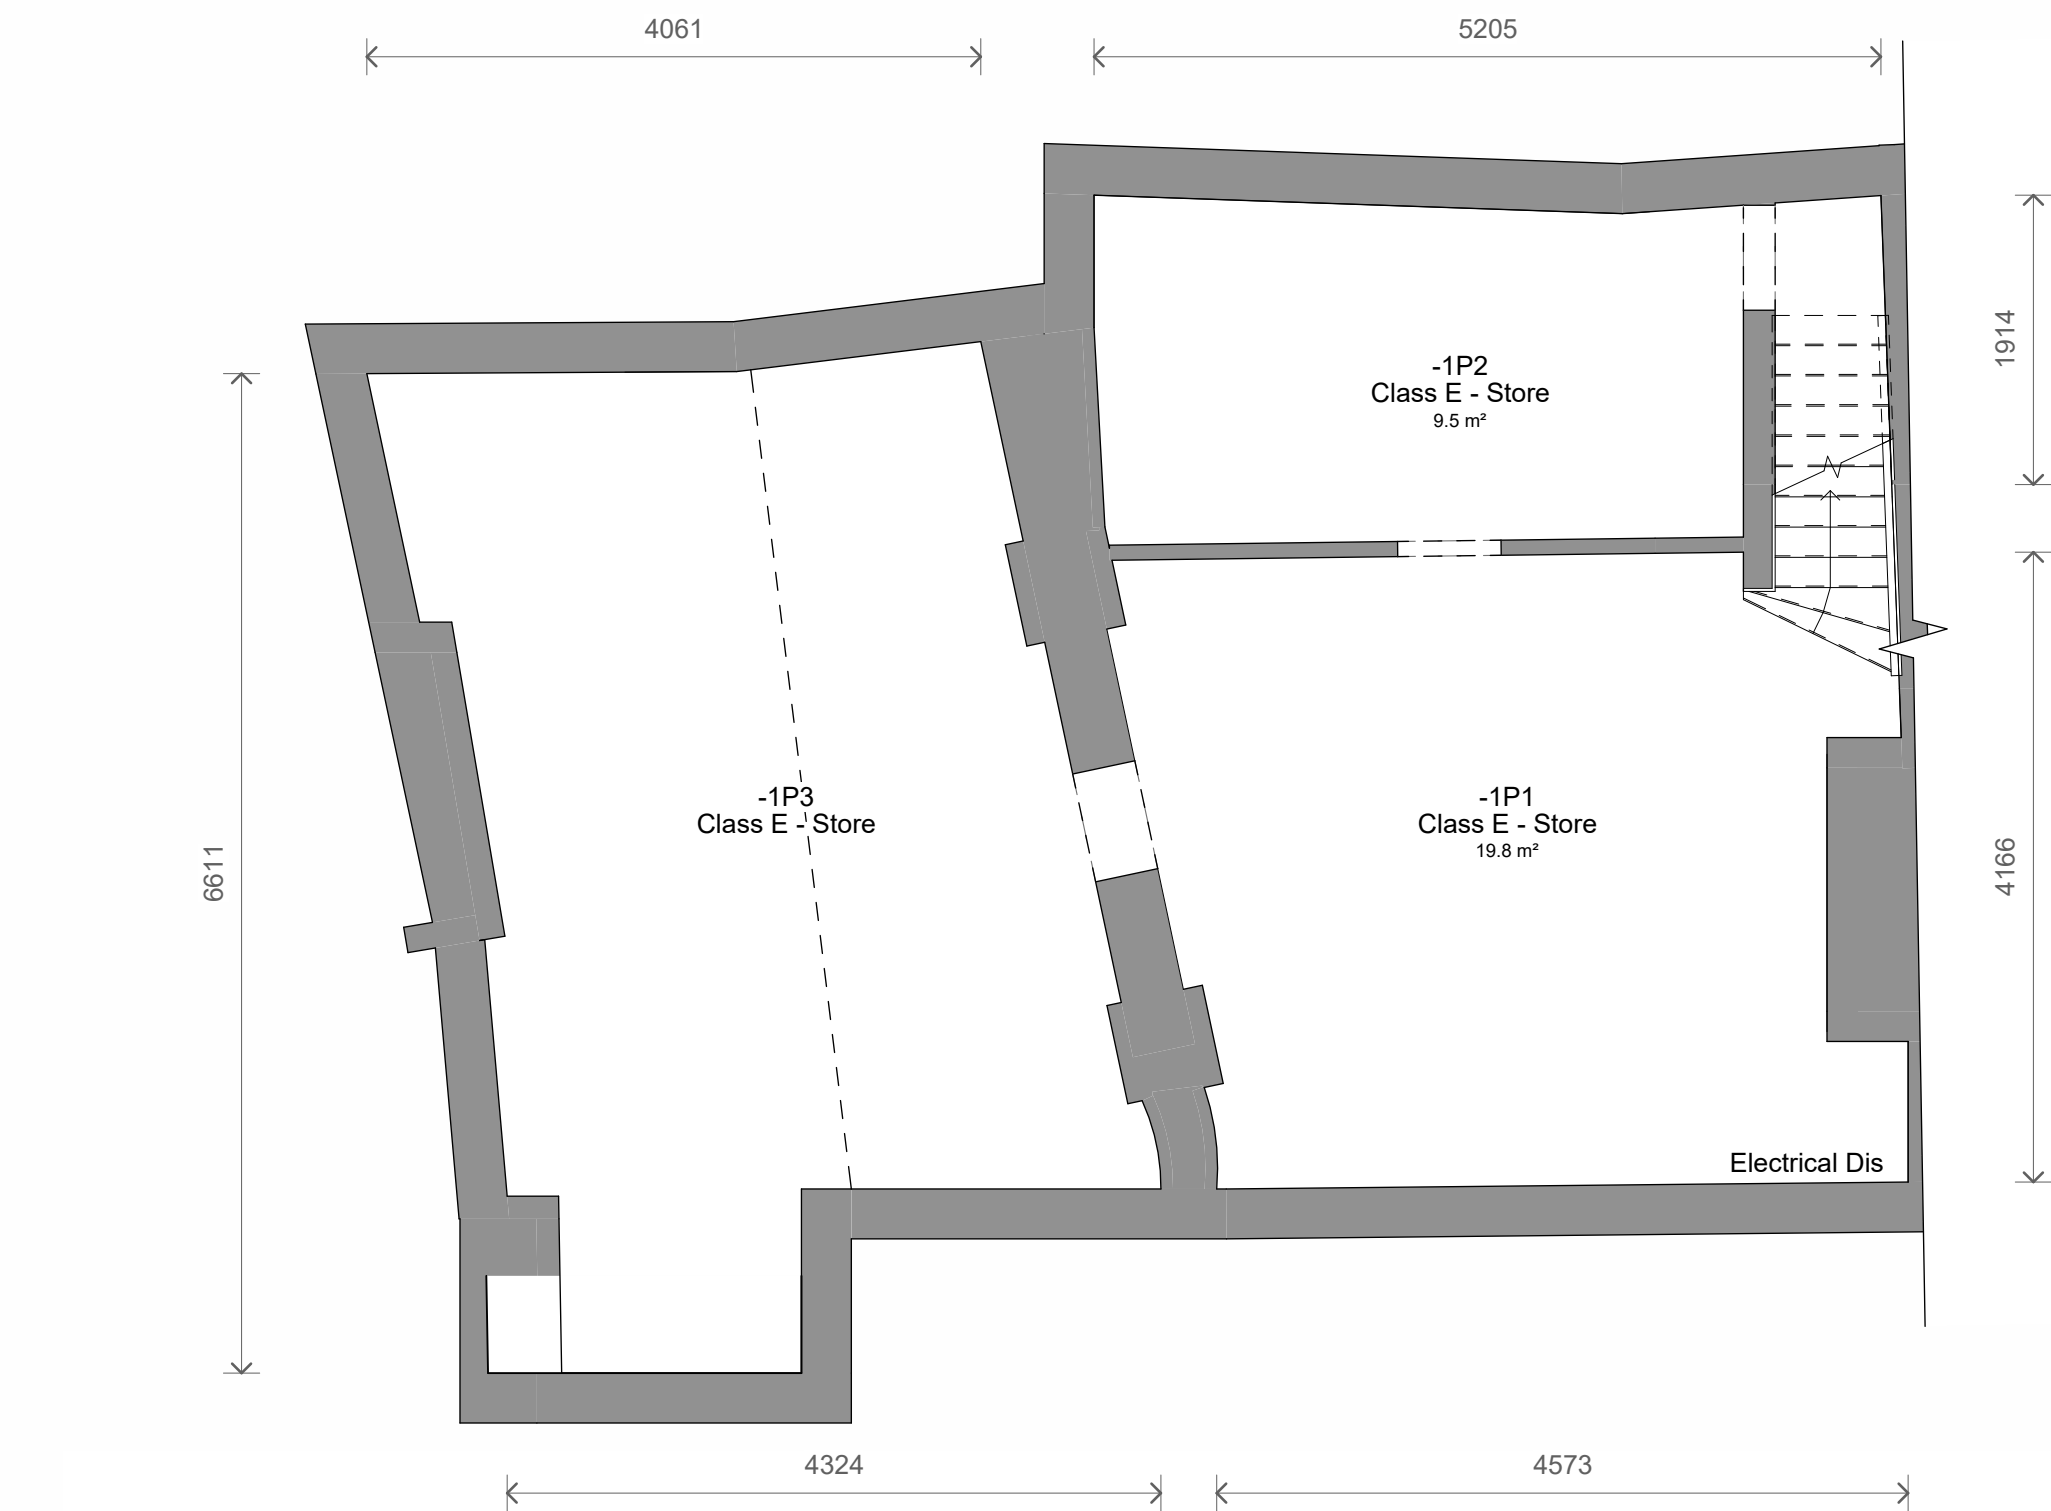

1 Level B1 - Proposed
1 : 50



2 Level 0 - Proposed
cottage pizzas
old kababs



4 Rear - Proposed - Court Yard
1 : 100



3 Level 1 - Proposed
1 : 50

- Flat 1 - 42m²
- Flat 2 - 60.4m²
- Flat 3 - 61m²
- Flat 4 - 53m²

Bin Store


- 1 x 1100Ltr - Grey Bin
- 1 x 1100Ltr - Blue Bin
- 1 x 1100Ltr - Green Bin

Bike Store

- 4 x Premium Vertical Bike Rack

Refer to documents attached for proposed bike store information:

- TBSC_PremVBR_CAD_PDF_00
- Premium-Vertical-Bike-Rack-Specification-Sheet

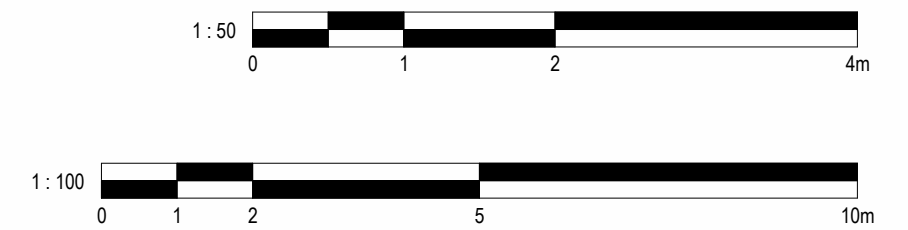

1	Revised Plans	09/01/2025	JB
No.	Description	Date	Initial

PROJECT		4-6 Silver Street, Bury	
TITLE		Proposed Plans and Elevations	
STATUS		DESIGN	
DRAWN BY	DATE	SCALE (@ A1)	
JB	04/12/2025	As indicated	
PROJECT NUMBER		DRAWING NUMBER	REV
GSS25178.1		004	1
GOLD SKETCH			
www.goldsketch.co.uk		info@goldsketch.co.uk	0161 792 9595
NOTES			
© COPYRIGHT - ALL RIGHTS RESERVED. THIS DRAWING AND ANY PARTS HEREOF ARE NOT TO BE REPRODUCED OR TRANSMITTED IN ANY FORM OR BY ANY MEANS, ELECTRONIC OR MECHANICAL, INCLUDING PHOTOCOPYING, RECORDING, OR BY ANY INFORMATION STORAGE AND RETRIEVAL SYSTEM, WITHOUT PERMISSION IN WRITING FROM GOLD SKETCH STUDIOS. ANY UNAUTHORIZED REPRODUCTION OR TRANSMISSION OF THIS DRAWING OR ANY PARTS HEREOF IS STRICTLY PROHIBITED AND WILL BE PROSECUTED TO THE FULL EXTENT OF THE LAW. ALL DIMENSIONS AND LEVELS ARE TO BE IN ACCORDANCE WITH THE CURRENT BUILDING REGULATIONS AND STANDARDS. ALL DIMENSIONS ON THIS DRAWING ARE IN MILLIMETRES UNLESS OTHERWISE STATED.			