


Notes

Designer takes no responsibility for any dimensions obtained by scaling from this drawing. If no dimension is shown the recipient must ascertain the dimension specifically from the Designer or by site measurement. Supplying this drawing in digital form is solely for convenience and no reliance may be placed on digital data. All data must be checked against hard copy. Dimensions must be checked on site. Any discrepancies must be reported to the Designer immediately. This drawing is copyright of Duke Design Services

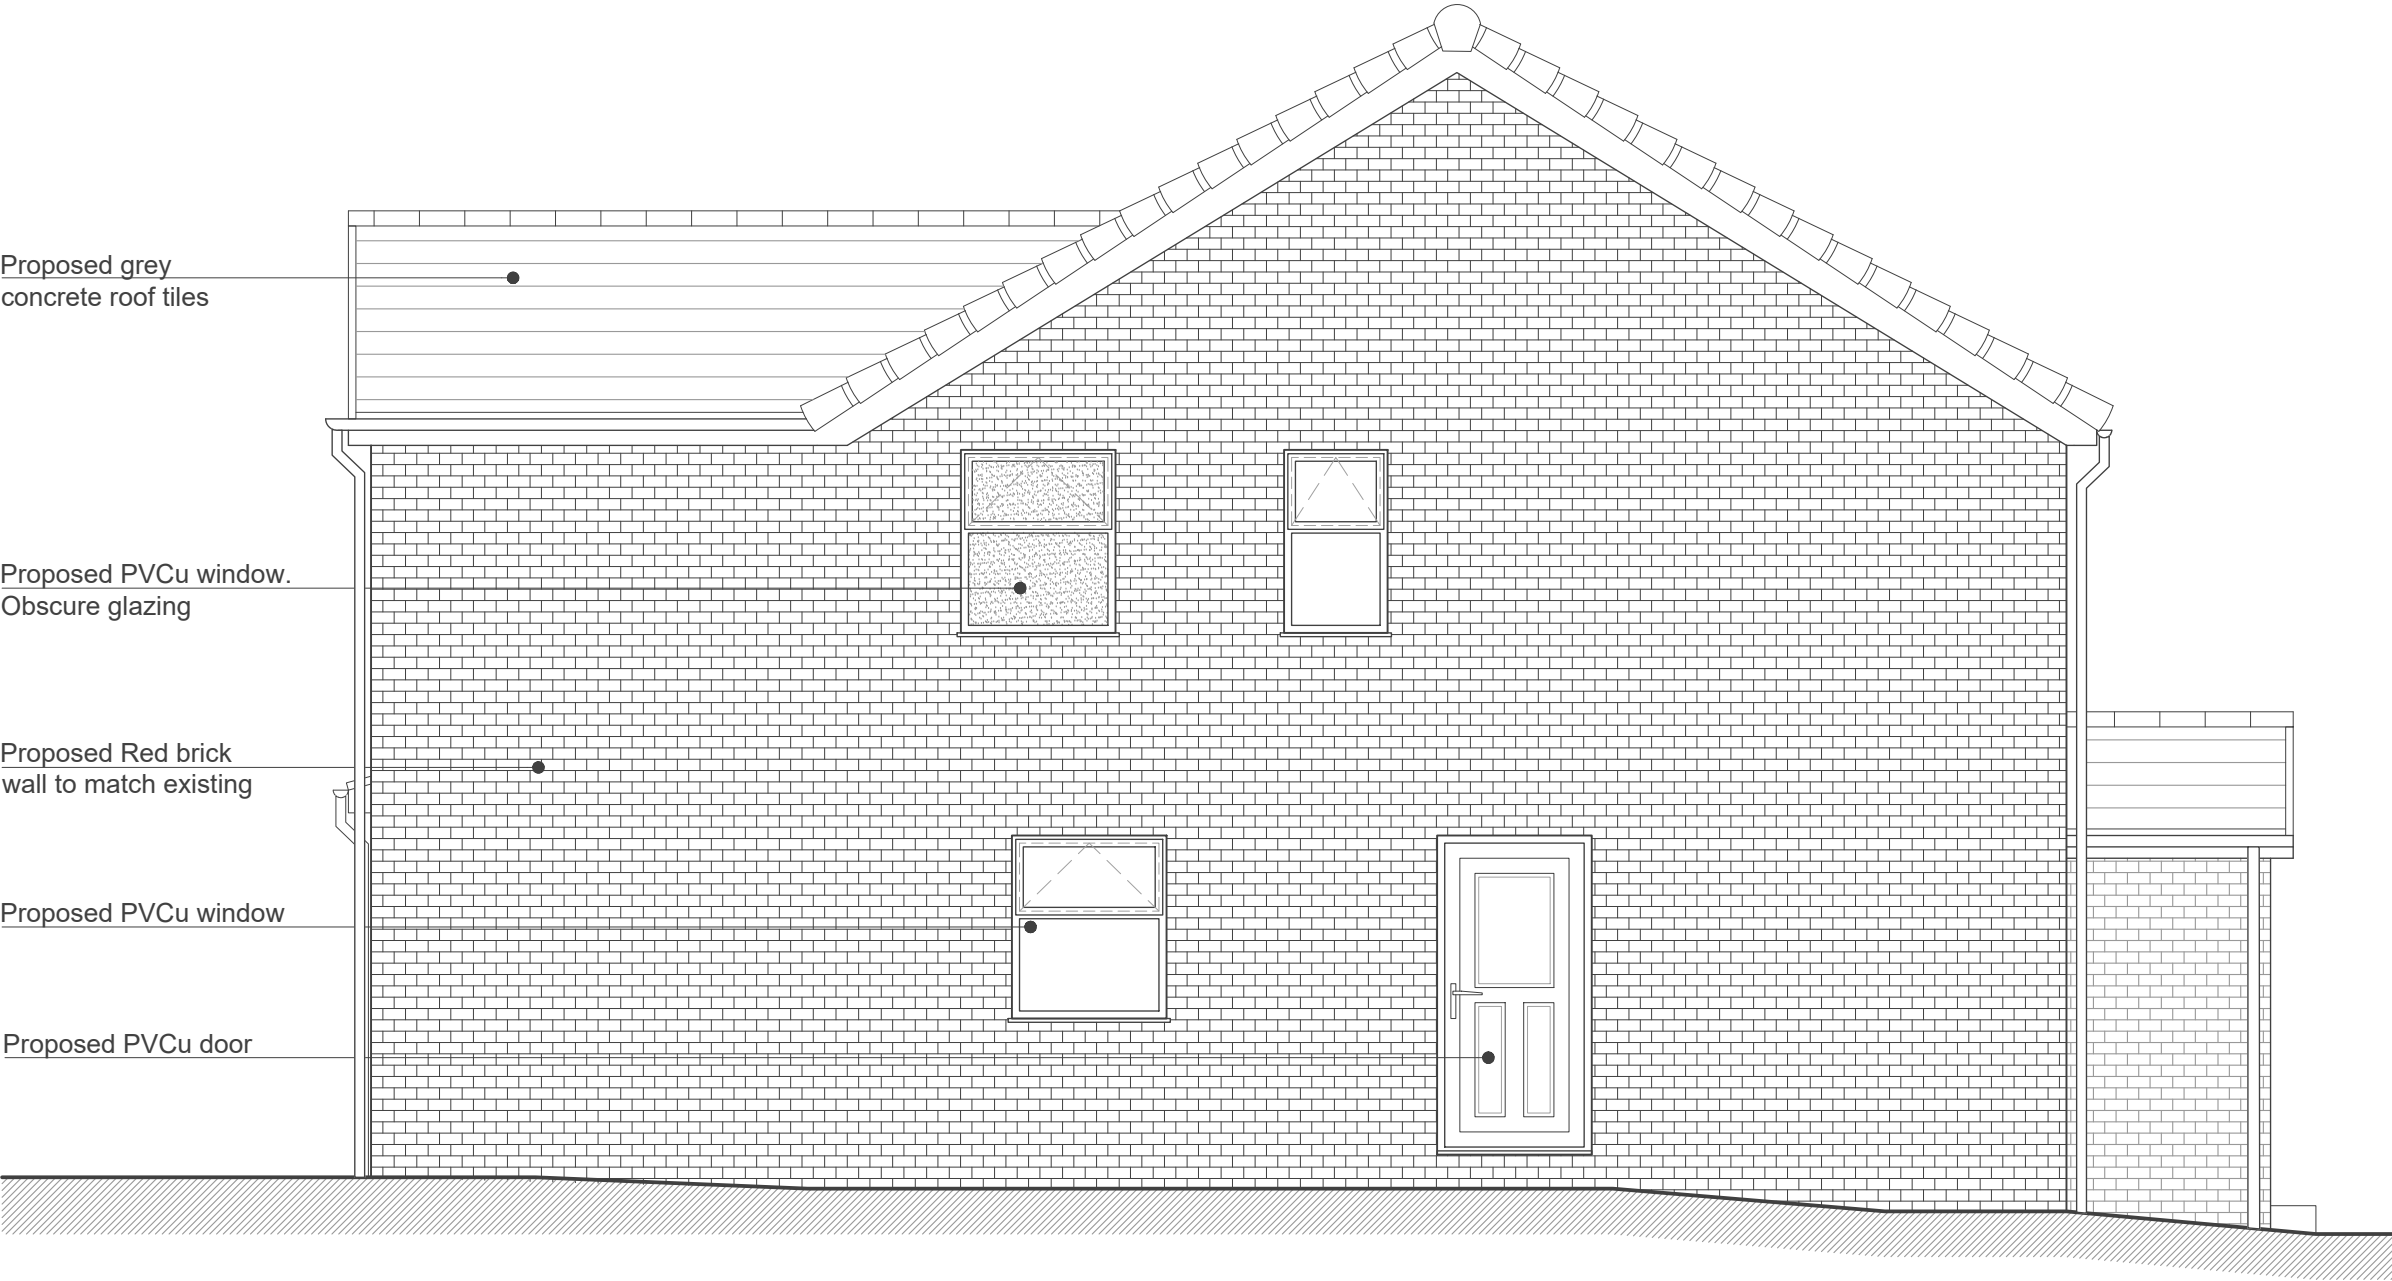

Proposed grey
concrete roof tiles

Proposed PVCu window.
Obscure glazing

Proposed Red brick
wall to match existing

Proposed PVCu window

Proposed PVCu door

Side Elevation
1:50

Rev	Description	Date	By
-----	-------------	------	----

Duke Design Services
T:07450607284 W:ddesignservices.co.uk
E:dd@dukedesignservices.co.uk

C	Concept	G	Contract
D	Planning	J	Construction
E	Building Regs	L	As Built
F	Tender	Sk	Sketch

Client:		Andy Lyon	
Project:		4 Peveril Close, Whitefield, M45 6NR	
Scale:	Is original size	Date:	
1:50	A3	June 2025	

Drawing Number	Description	Rev
25(14)_211	Proposed Side Elevation	

