


Notes

Designer takes no responsibility for any dimensions obtained by scaling from this drawing. If no dimension is shown the recipient must ascertain the dimension specifically from the Designer or by site measurement. Supplying this drawing in digital form is solely for convenience and no reliance may be placed on digital data. All data must be checked against hard copy. Dimensions must be checked on site. Any discrepancies must be reported to the Designer immediately. This drawing is copyright of Duke Design Services

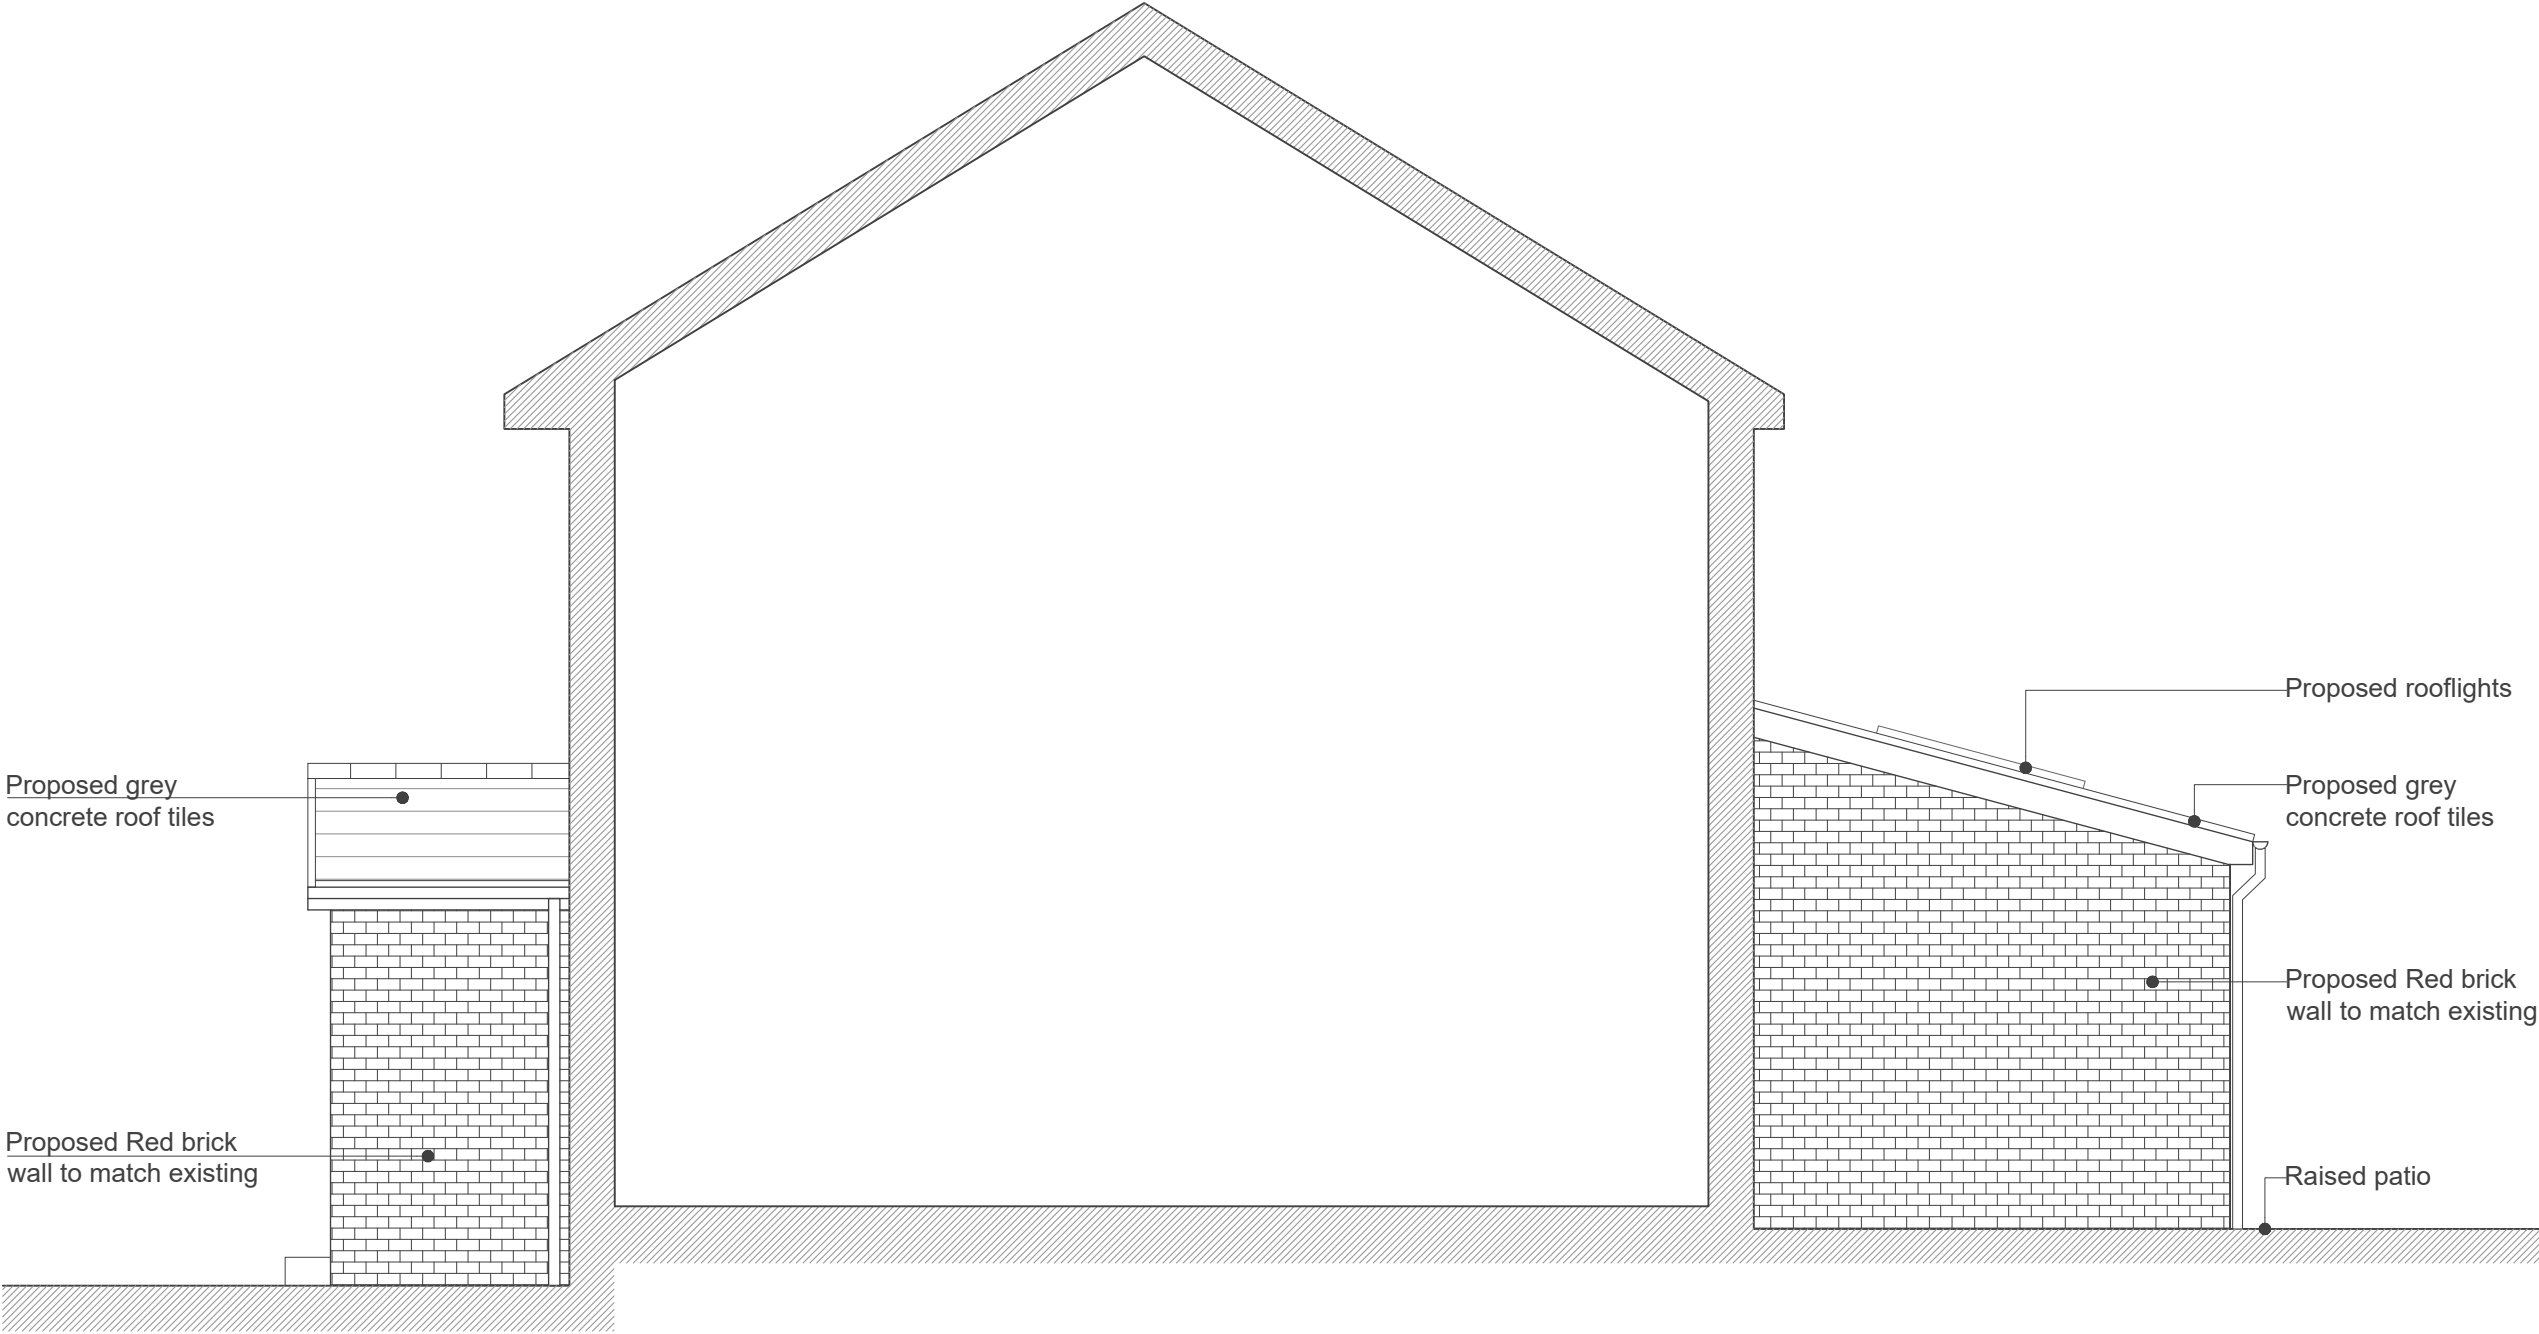

Proposed grey
concrete roof tiles

Proposed Red brick
wall to match existing

Proposed rooflights

Proposed grey
concrete roof tiles

Proposed Red brick
wall to match existing

Raised patio

Internal Side Elevation
1:50

Rev	Description	Date	By
-----	-------------	------	----

Duke Design Services
T:07450607284 W:ddesignservices.co.uk
E:dd@dukedesignservices.co.uk

C	Concept	G	Contract	
D	Planning	J	Construction	
E	Building Regs	L	As Built	
F	Tender	Sk	Sketch	

Client:	Andy Lyon		
Project:	4 Peveril Close, Whitefield, M45 6NR		
Scale:	1:50	Is original size	A3
Date:	June 2025		

Drawing Number	Description	Rev
25(14)_213	Proposed Internal Side Elevation	...

