



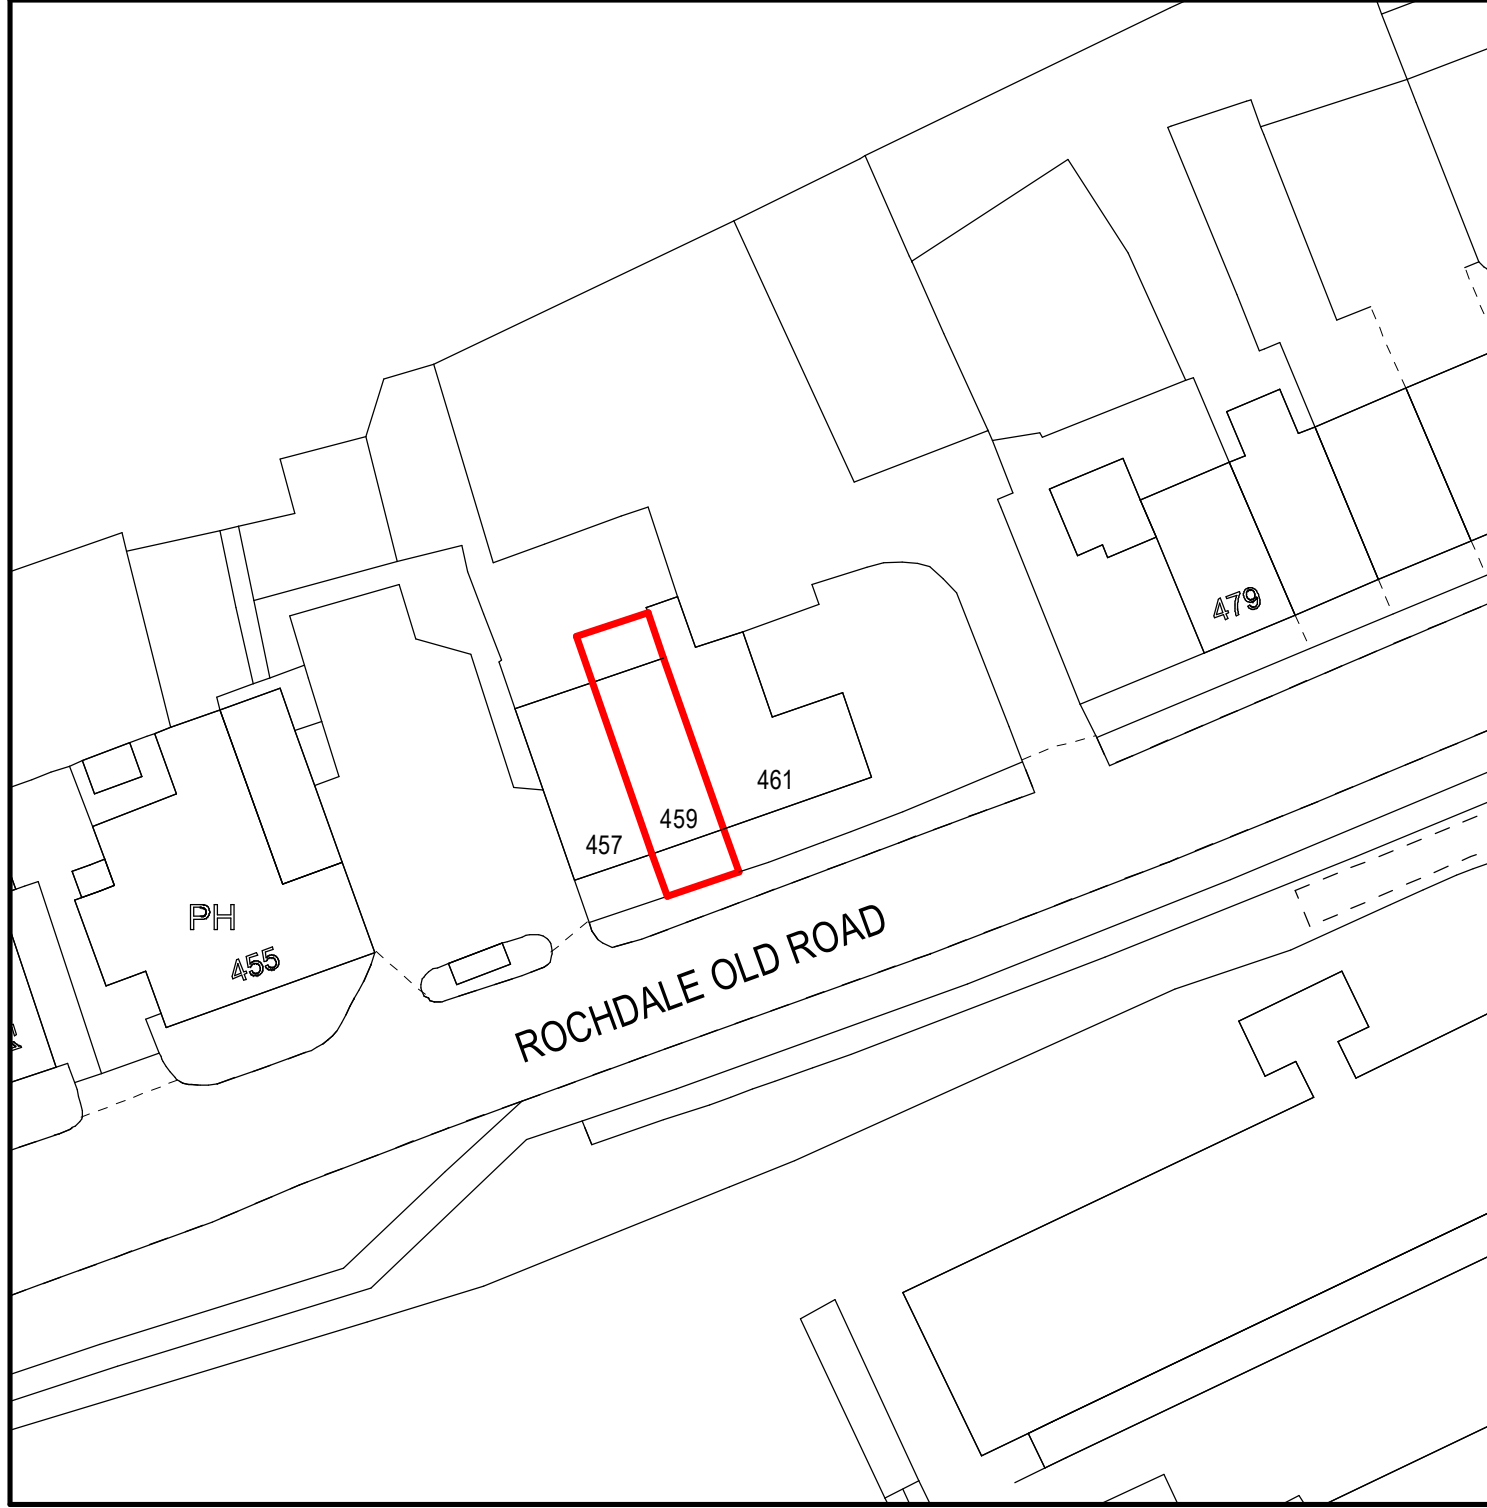

BLOCK PLAN Scale 1:500

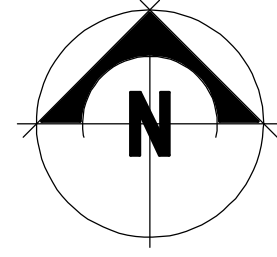

client

contract

drawing
BLOCK PLAN

date

scale

drawing no

JULY 2025

1:500

GD28/5/02

49, The Crescent,
Cradley Heath,
West Midlands,
B64 7JS
Tel 0121 602 6233
Mob 07939 436557

GD *Designs*
Architectural Services