



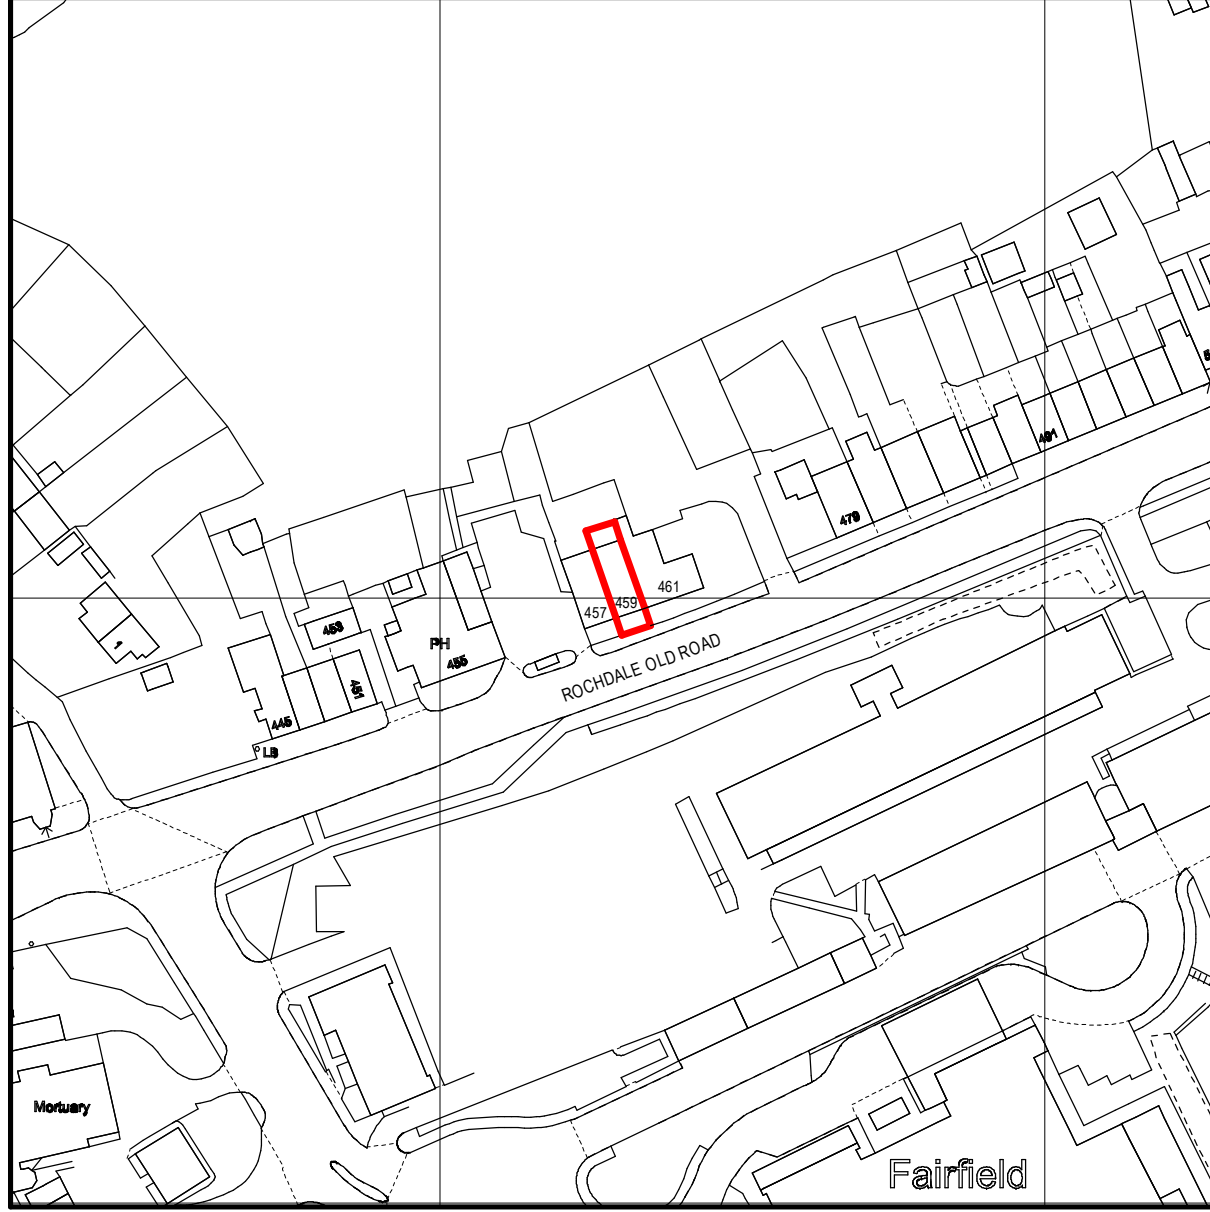

LOCATION PLAN Scale 1:1250

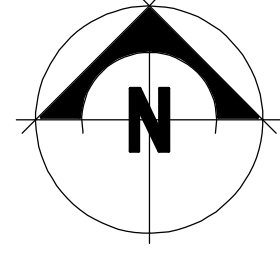

client

contract

drawing

LOCATION PLAN

date

scale

drawing no

JULY 2025

1:1250

GD2815/01

49, The Crescent,
Cradley Heath,
West Midlands.
B64 7JS
Tel 0121 602 6233
Mob 07939 436557

GD Designs
Architectural Services

459 ROCHDALE OLD ROAD, BURY. BL9 7TB