
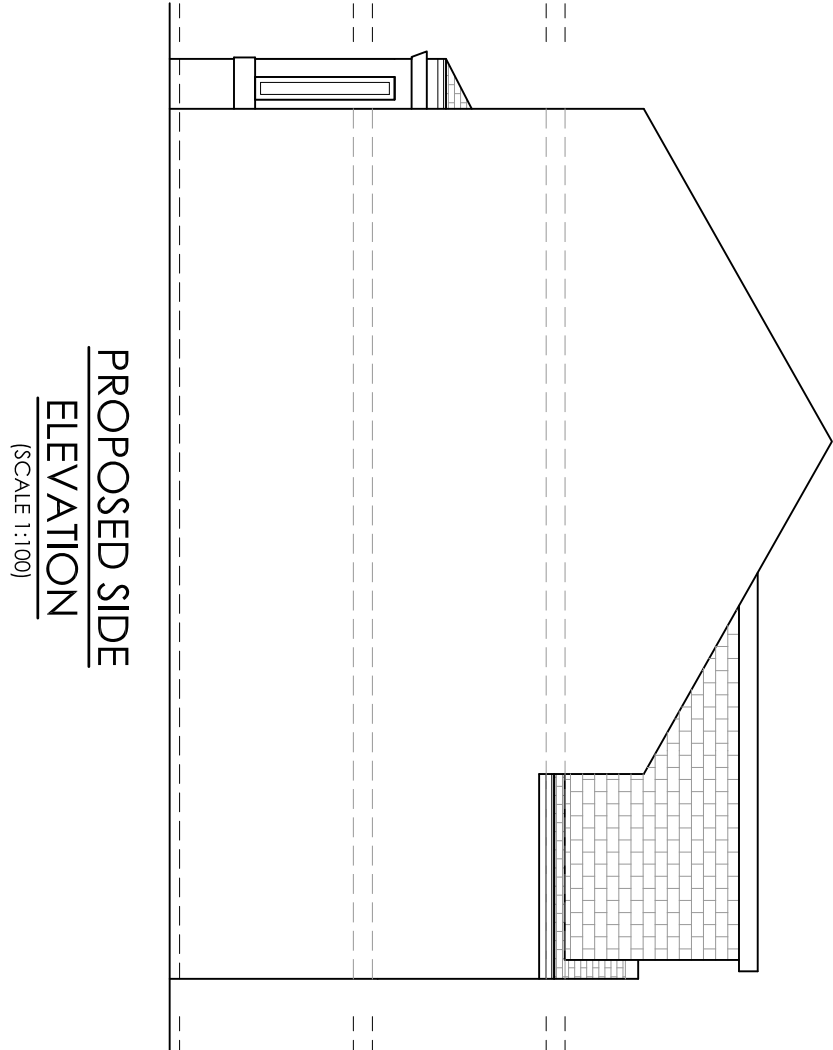
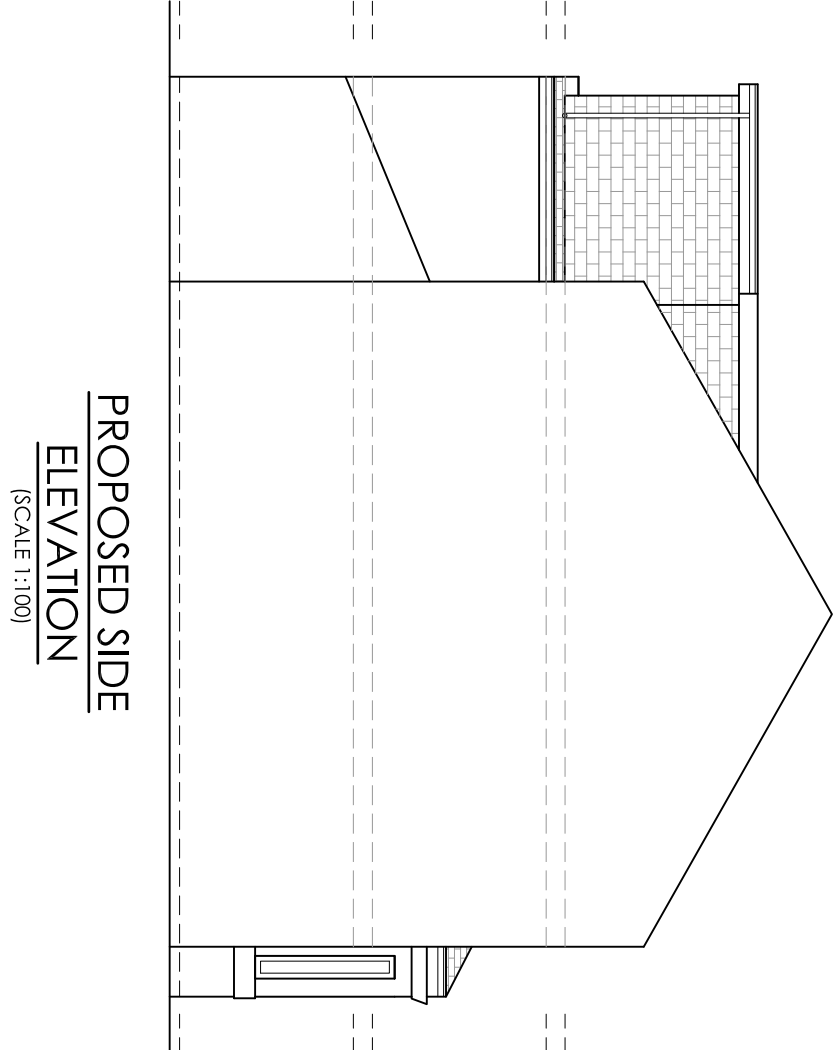
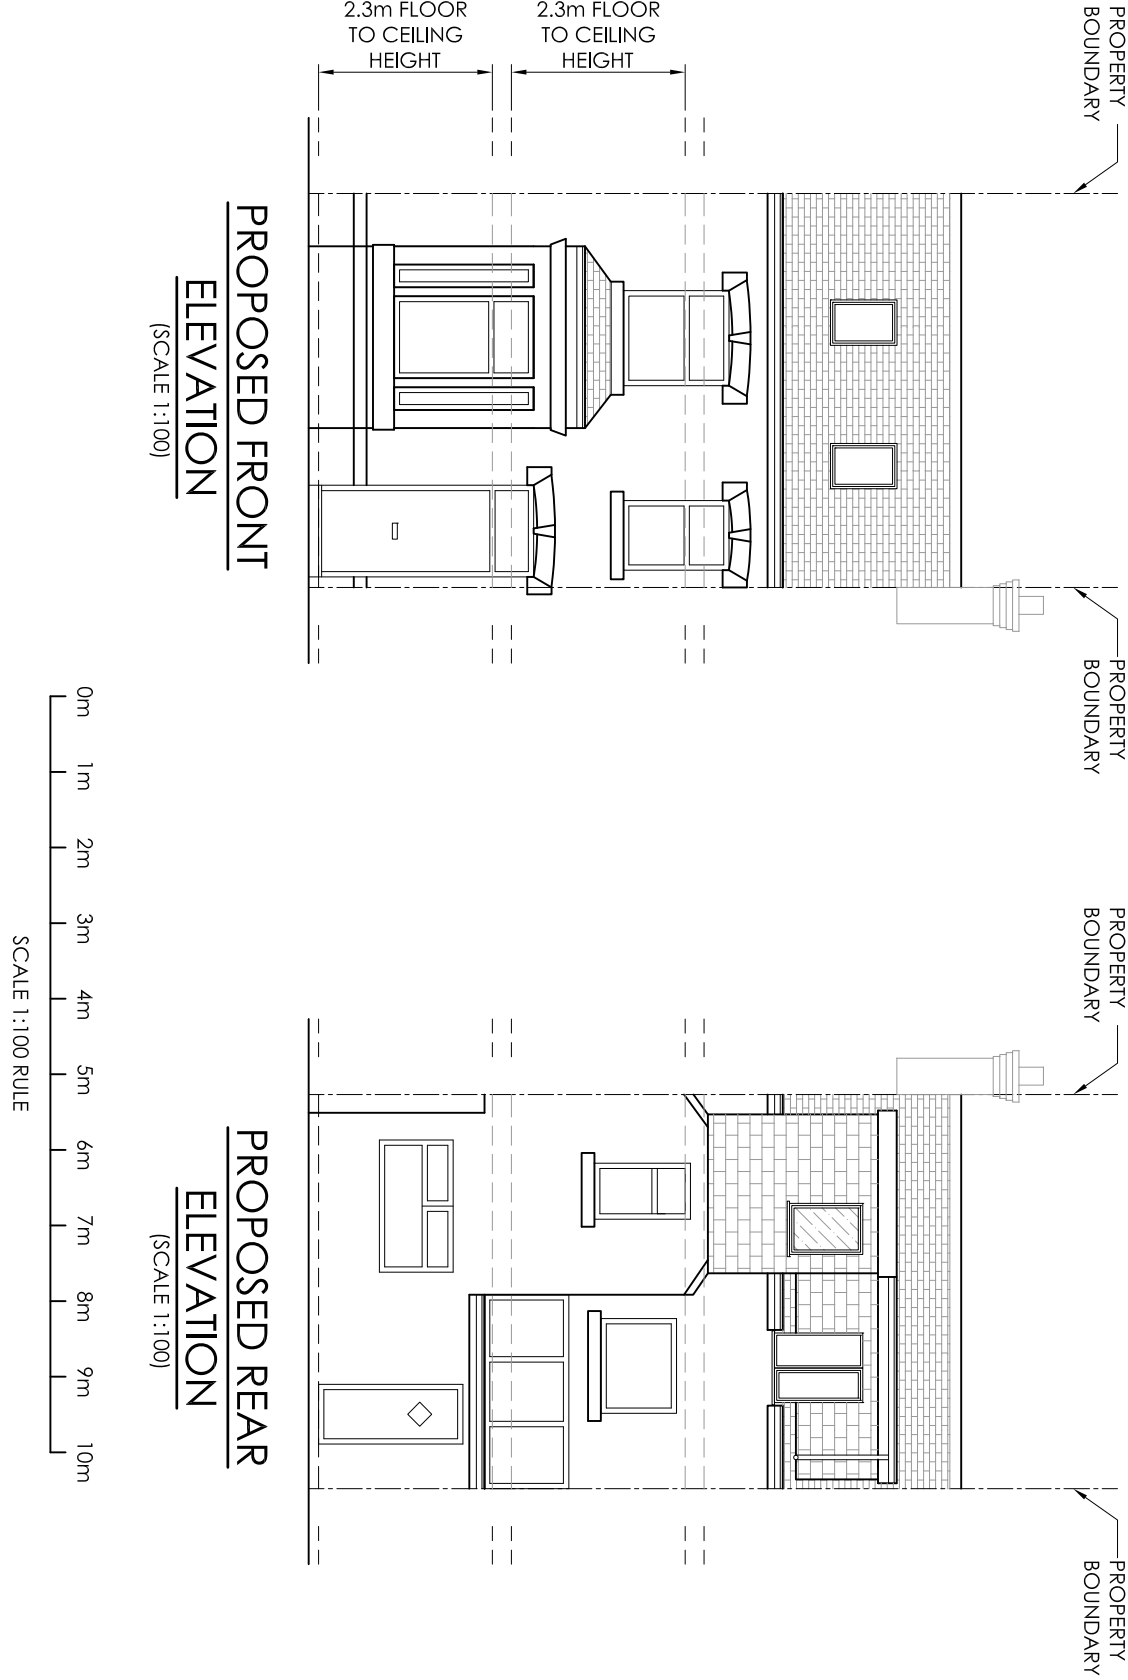
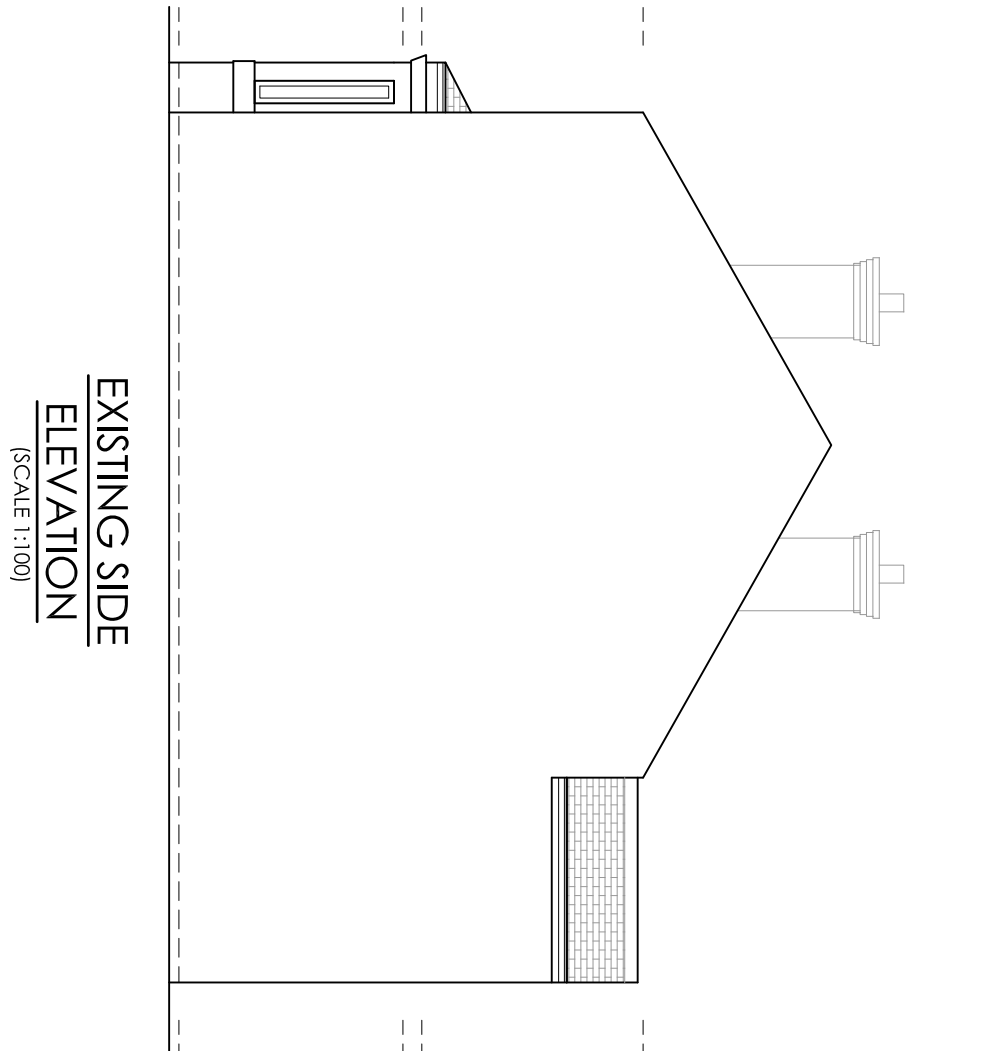


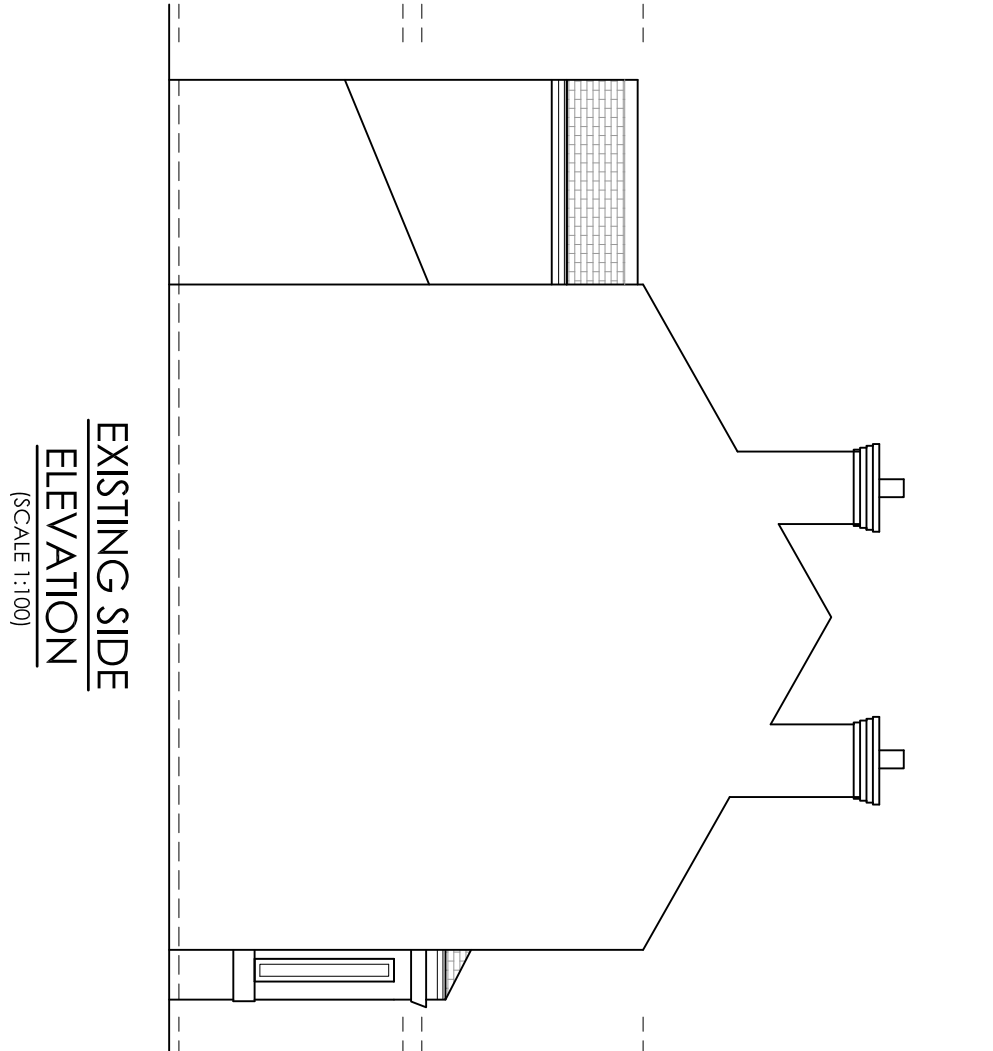

C	13/02/2025	DORMER REVISED
B	31/01/2025	DORMER REVISED
A	08/12/2024	SCHEME REVISED.
REV.	DATE	DESCRIPTION
ISSUED FOR APPROVAL		
Email: nick@nbarchitectural.co.uk Mobile: 07-866628389 Website: www.nbarchitectural.co.uk		
SCHEME - CONVERSION TO 6 BED 6 PERSON HMO.		
PROPERTY ADDRESS - 459 ROCCHDALE OLD RD, BL9 7TB.		
NB Architectural Design		
		
TITLE - EXISTING AND PROPOSED ELEVATIONS AND LOCATION PLAN.		
A1 SCALE		
1:50		
DATE		
NOVEMBER 2024		
REV.		
B		
DWG No - ROR-No459-003		