

MapServe

SD8013
413456


380823
380900

381000


381100

381200

SD8113
413456

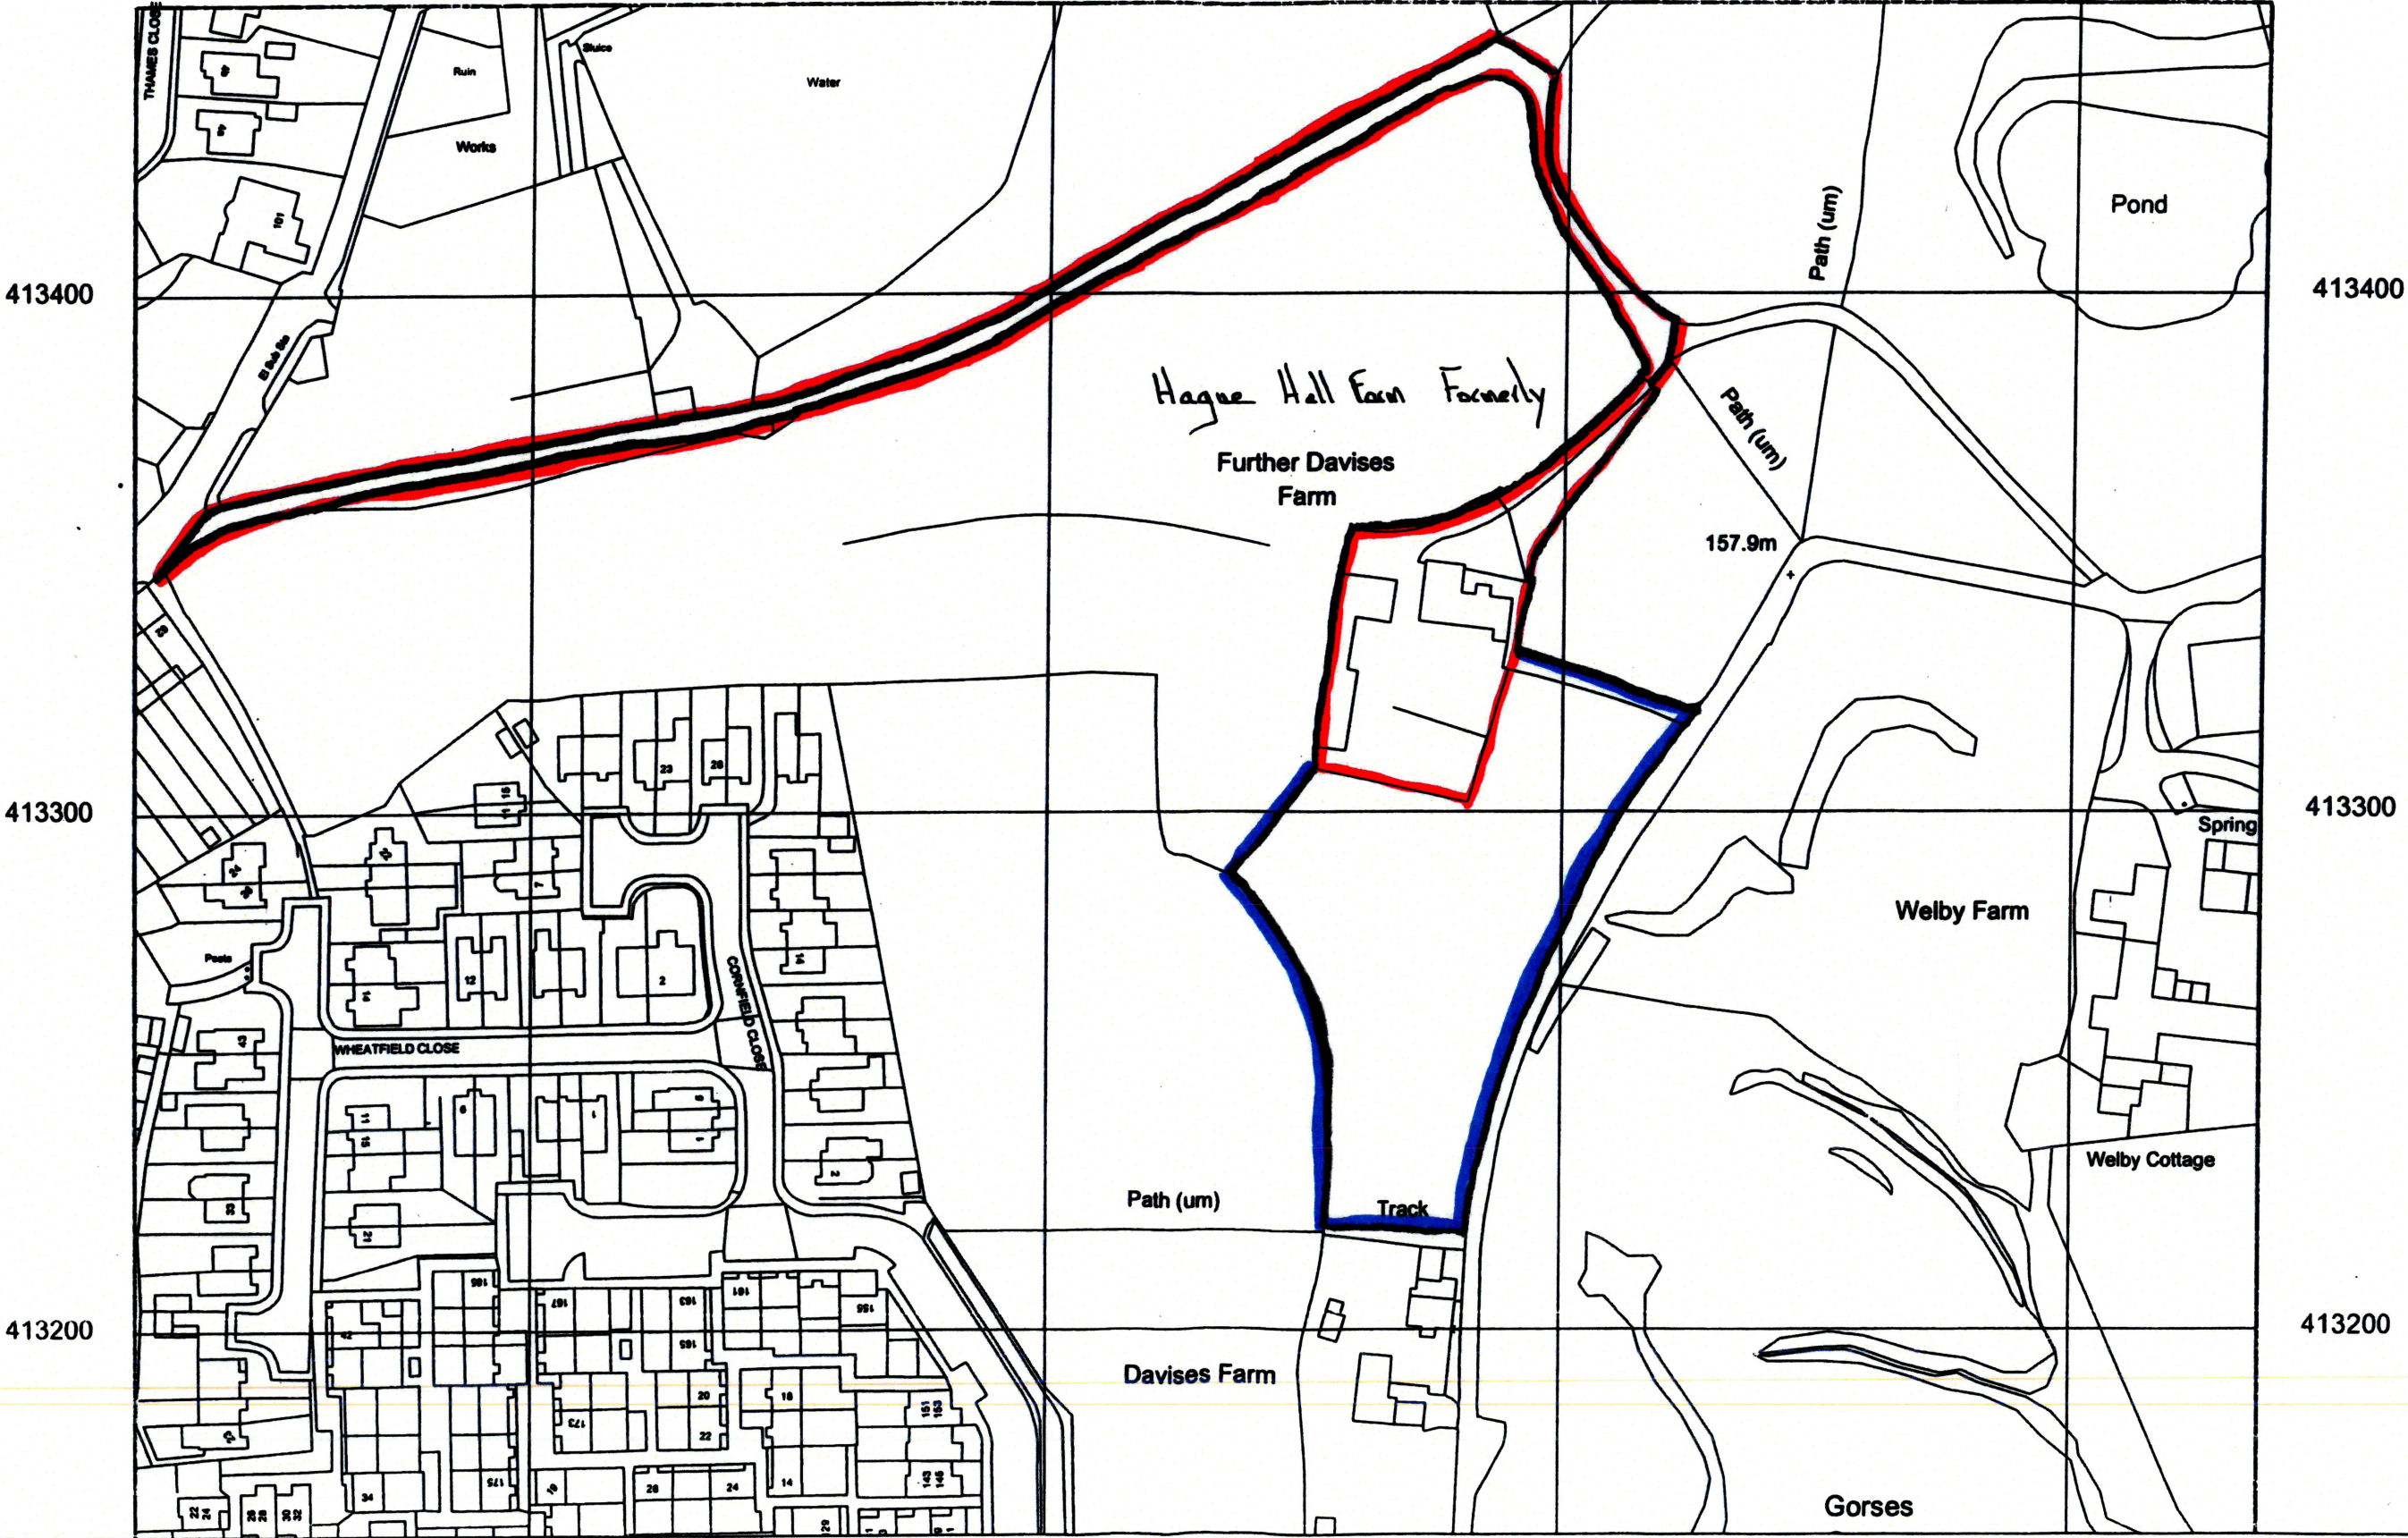

Hague Hall Farm

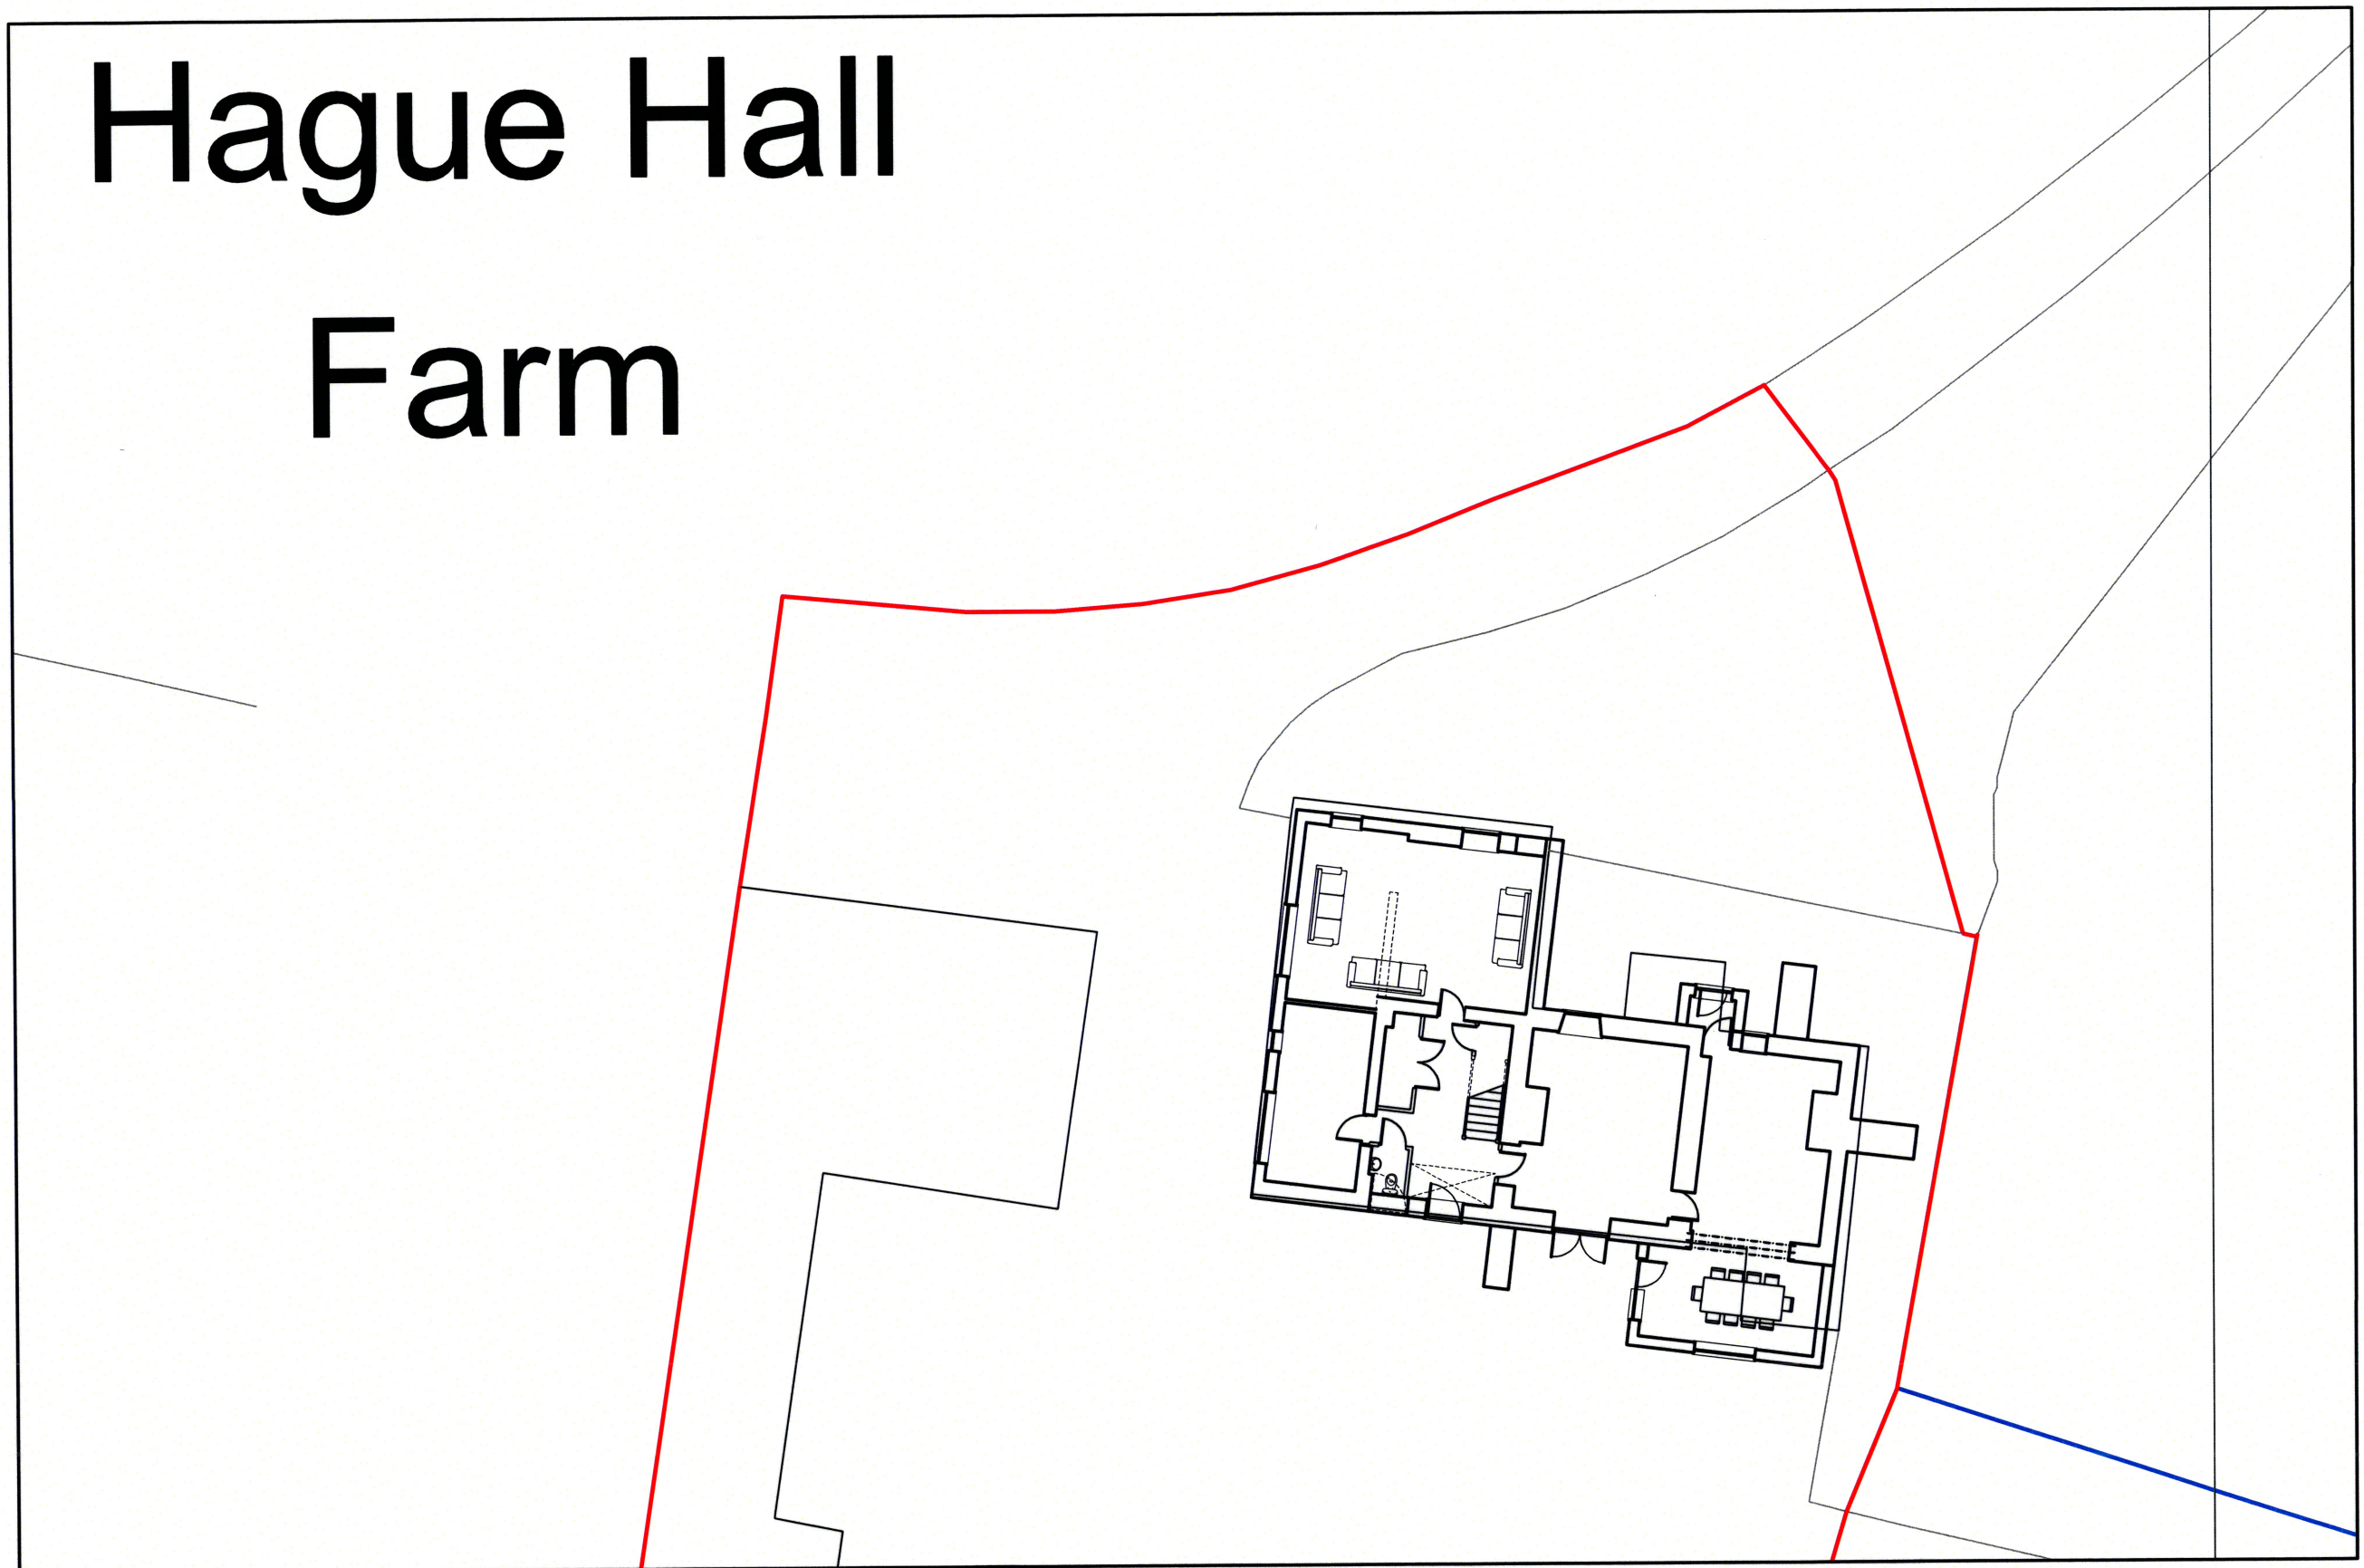

SITE PLAN (Proposed)
HAGUE HALL FARM (FORMERLY FURTHER DAVISES FARM)
MATHER ROAD
BURY BL9 6TJ



1:200