

1

Site - Existing Parking


1 : 200



2

Site - Proposed Parking

1 : 200

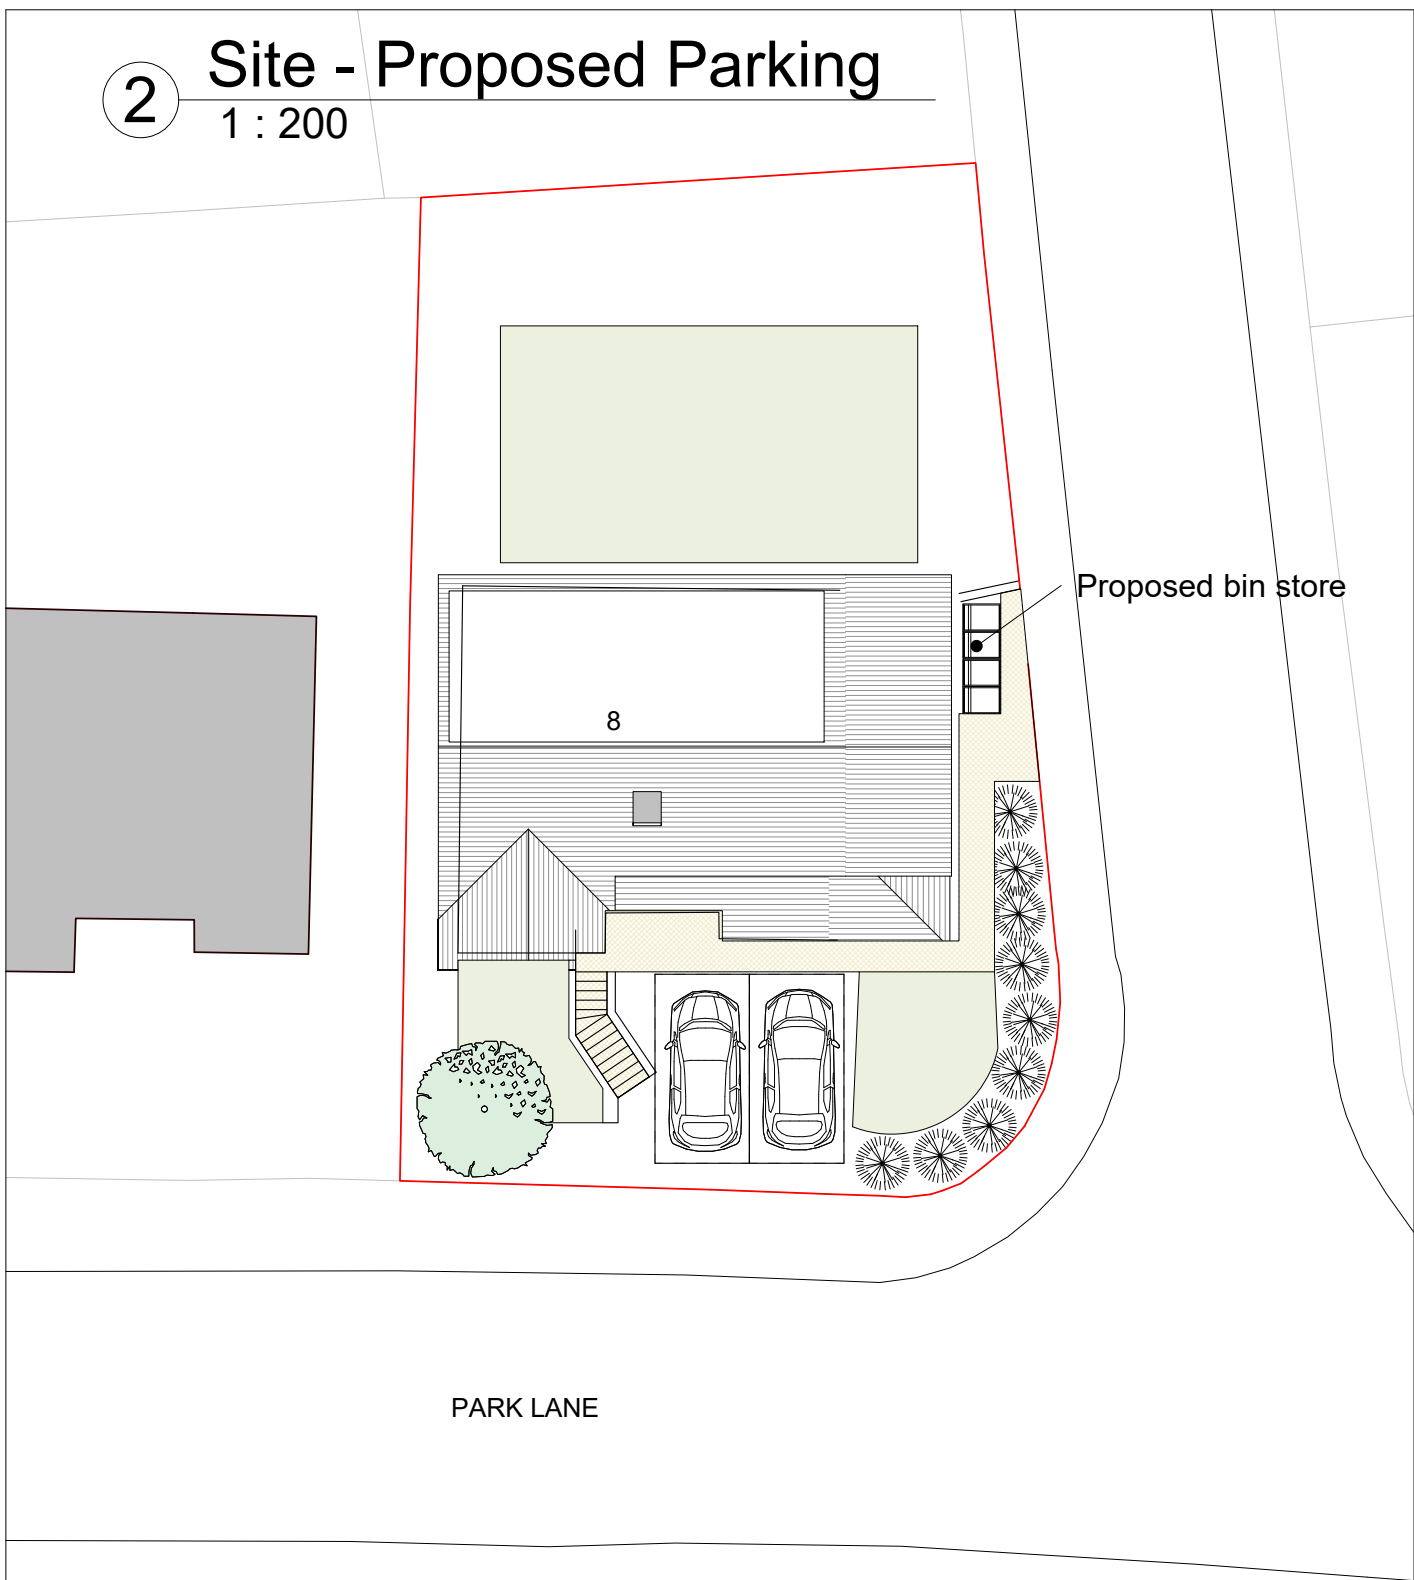

CLIENT	Mr & Mrs Durban	TITLE	Existing and Proposed Parking Plan	DATE	JUNE 2022
PROJECT	8 Park Lane Whitefield			© COPYRIGHT : ALL RIGHTS RESERVED. THIS DRAWING MUST NOT BE REPRODUCED WITHOUT PERMISSION. ALL DIMENSIONS RELATIVE TO THIS DRAWING TO BE CHECKED ON SITE. DESIGNER TO BE NOTIFIED OF ANY DISCREPANCIES. SEWER INVERT LEVELS MUST BE VERIFIED BEFORE WORK COMMENCES. THIS DRAWING MUST BE CHECKED AGAINST ANY OTHER STRUCTURAL/SPECIALIST DRAWINGS PROVIDED. THIS DRAWING MUST NOT BE USED FOR CONSTRUCTION UNLESS ISSUED FOR CONSTRUCTION. ALL DIMENSIONS ON THIS DRAWING ARE IN MILLIMETRES (UNLESS OTHERWISE STATED).	
PROJECT NO.	TD1601.	DRAWING NO.	101.	STATUS	Planning