


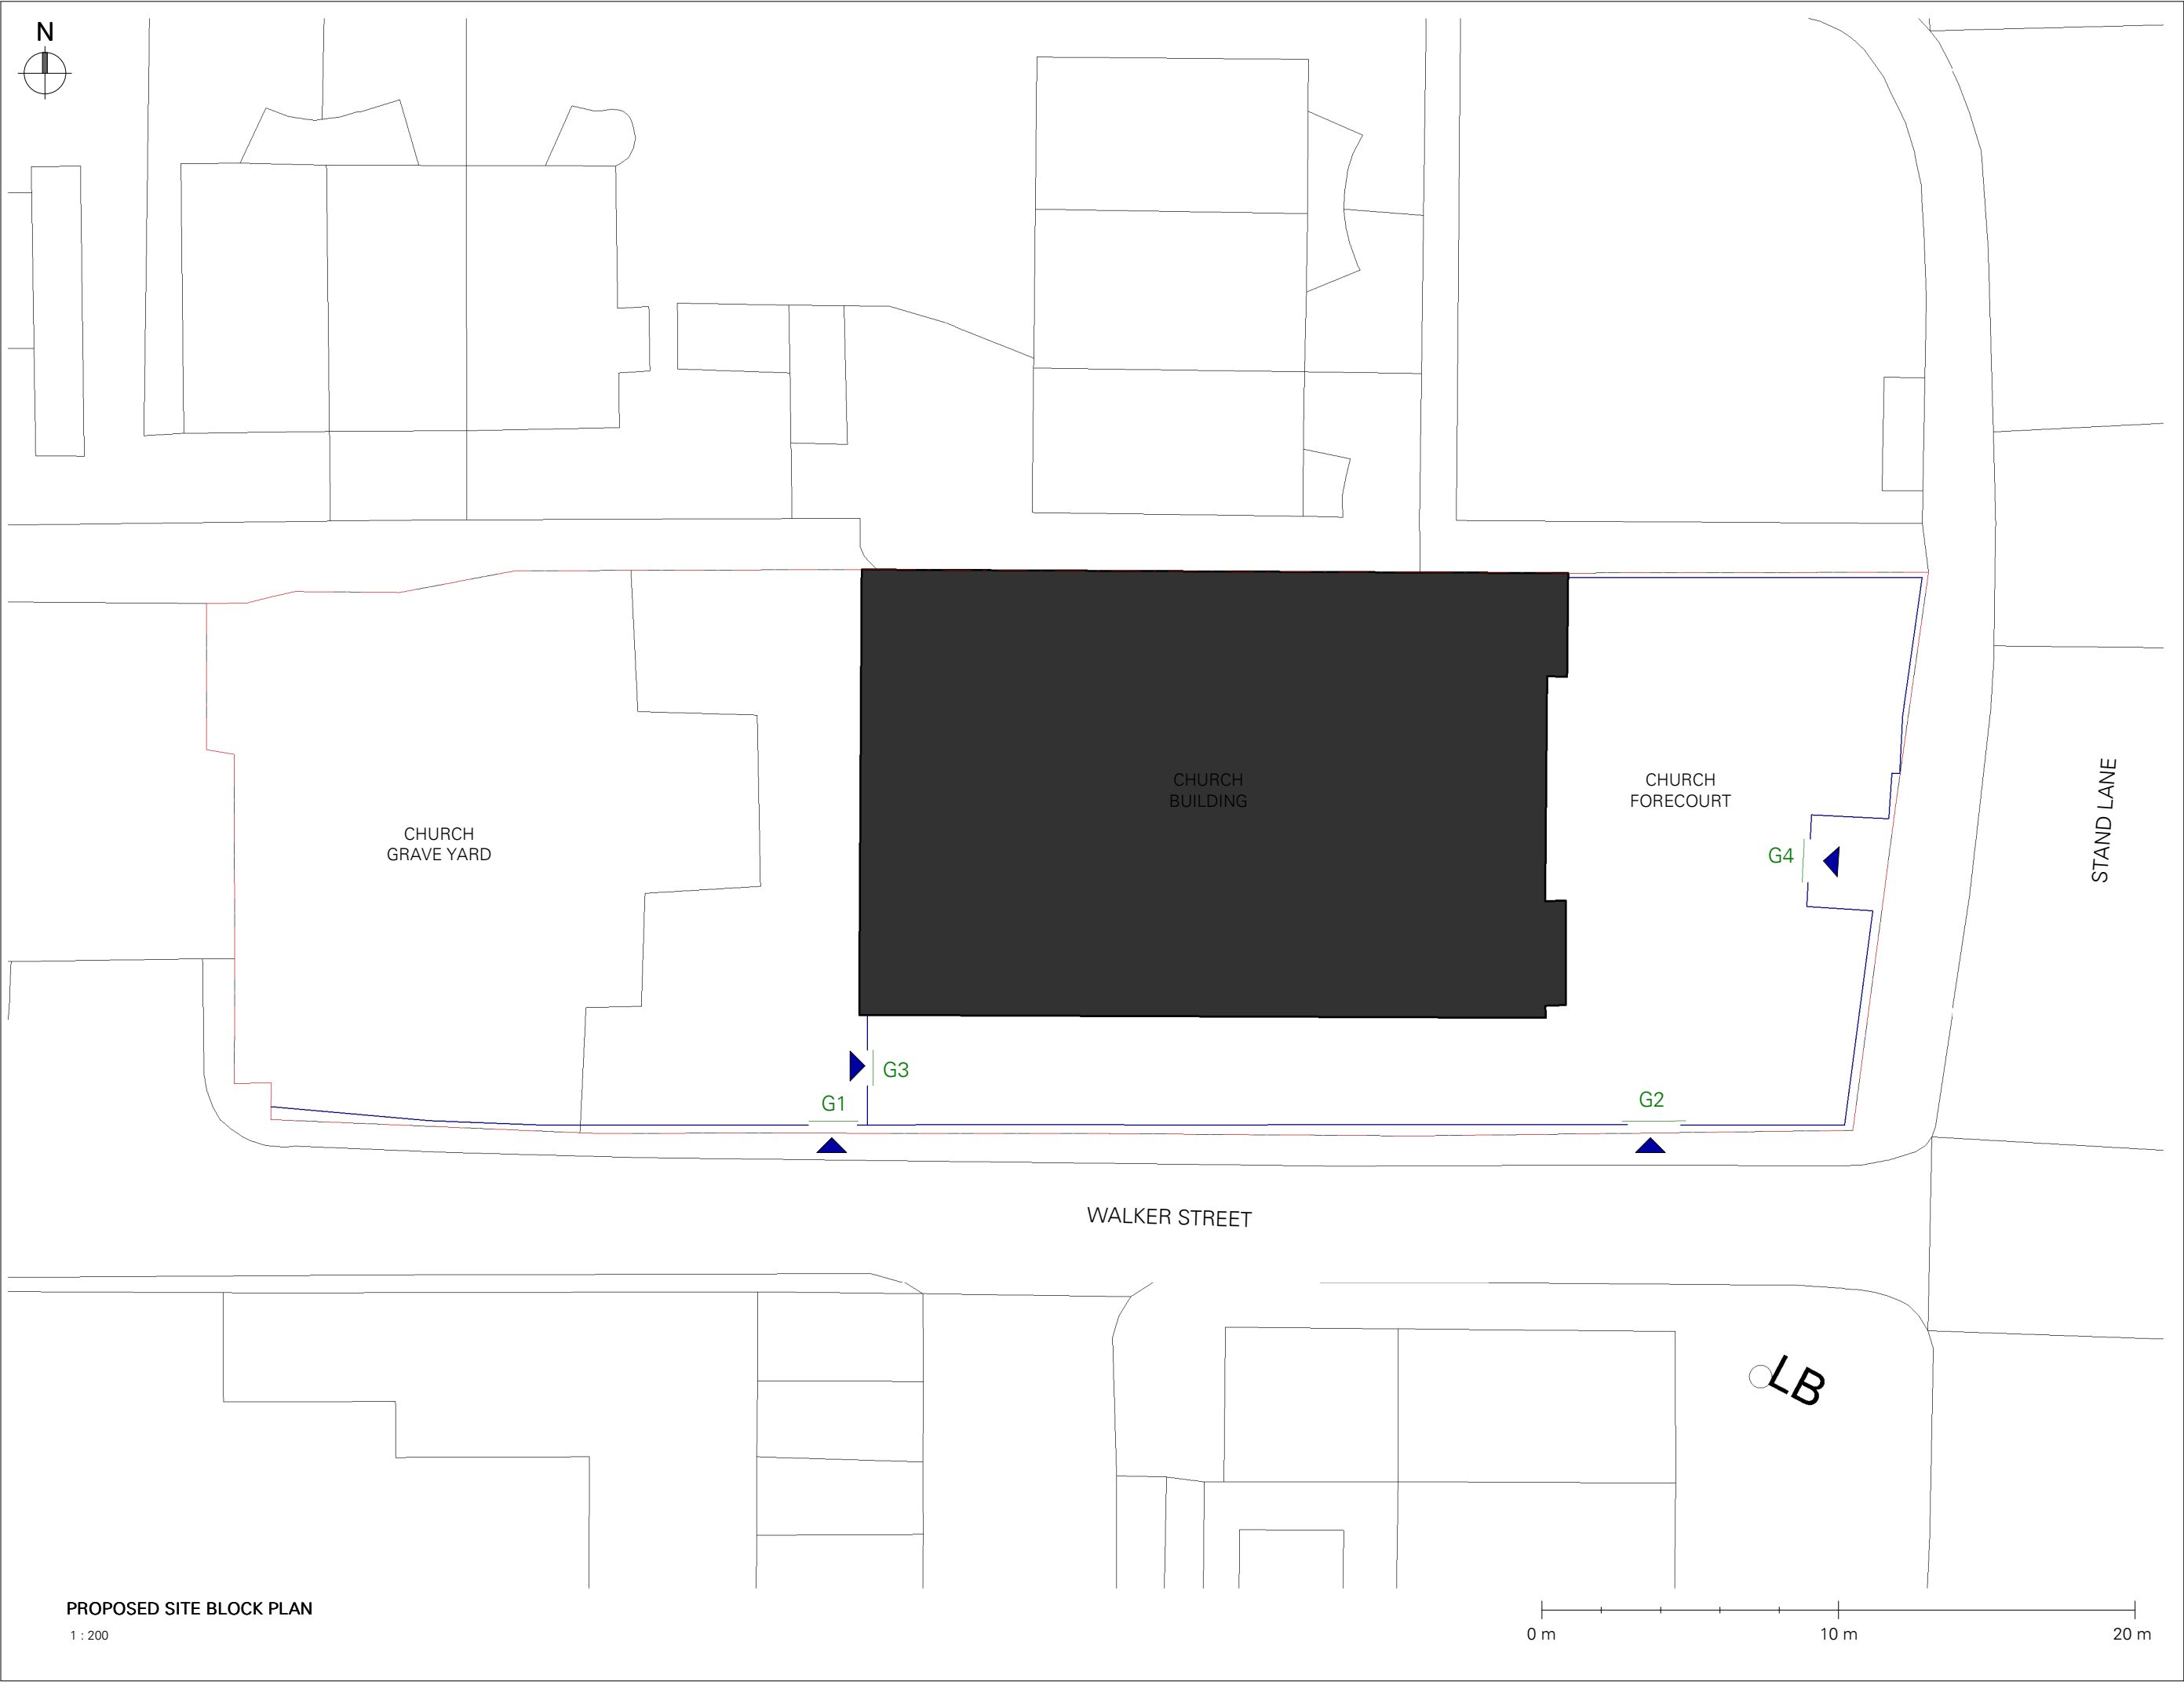

PROPOSED SITE BLOCK PLAN

1 : 200

- PROPOSED RAILING
- 82 LINEAR METERS
- PROPOSED GATES
- 3NO SINGLE SWING (G1,G2,G3)
- 1NO DOUBLE SWING (G4)
- SITE BOUNDARY

IKECTURE
RIBA CHARTERED ARCHITECTS

Revision	Date	Description	Author
----------	------	-------------	--------

STAGE 3
PLANNING

Client
MR A ADESANYA

Project address
SUR CHURCH, RADCLIFFE,
MANCHESTER, M26 1JE

Date 16 MAY 22 Scale 1 : 200

THE CONTRACTOR IS RESPONSIBLE FOR CHECKING DIMENSIONS, TOLERANCES AND REFERENCES.

IKECTURE TO BE NOTIFIED IN WRITING OF ANY DISCREPANCIES BEFORE PROCEEDING WITH THE WORKS ON SITE OR OFF-SITE FABRICATION.

DO NOT SCALE FROM DRAWINGS. FIGURED DIMENSIONS TO BE WORKED TO IN ALL CASES.

THIS IS A COPYRIGHT DRAWING, NOT TO BE COPIED OR REPRODUCED WITHOUT THE WRITTEN PERMISSION FROM IKECTURE.

PROPOSED SITE
BLOCK PLAN

Project no.	Drawing no.	Rev.
305	D.01	