



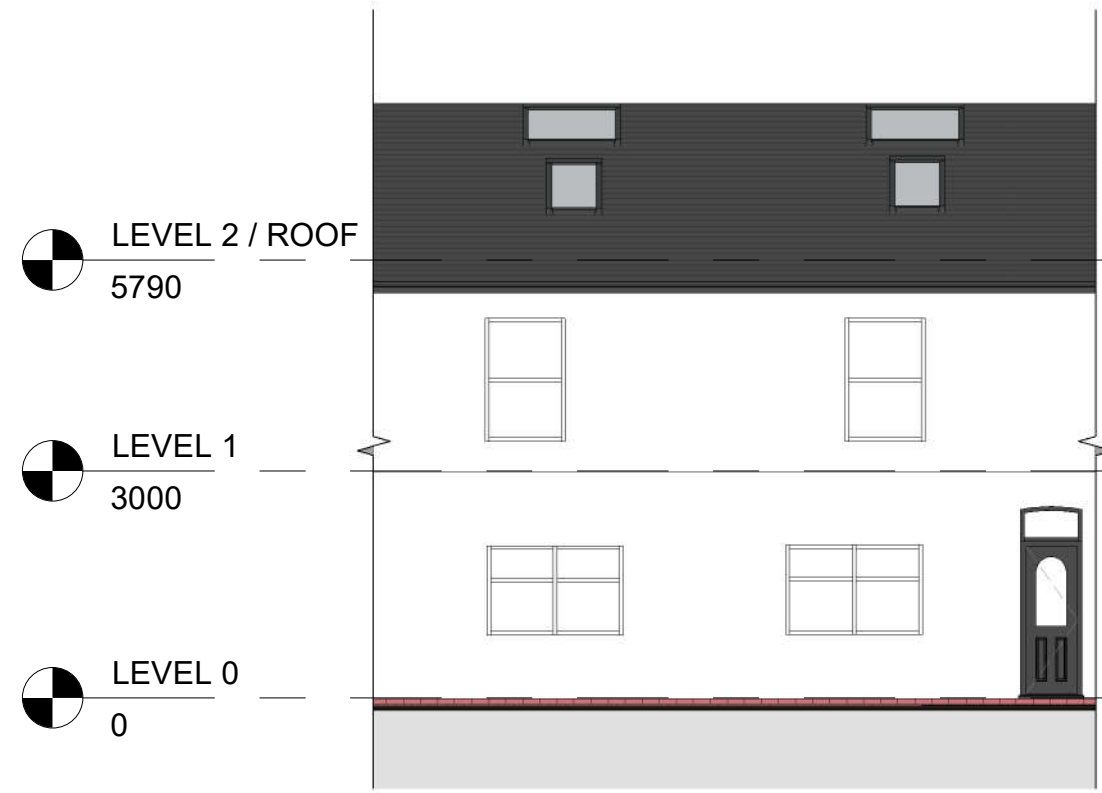


4 Front - Existing
1 : 100




5 Left Side - Existing
1 : 100

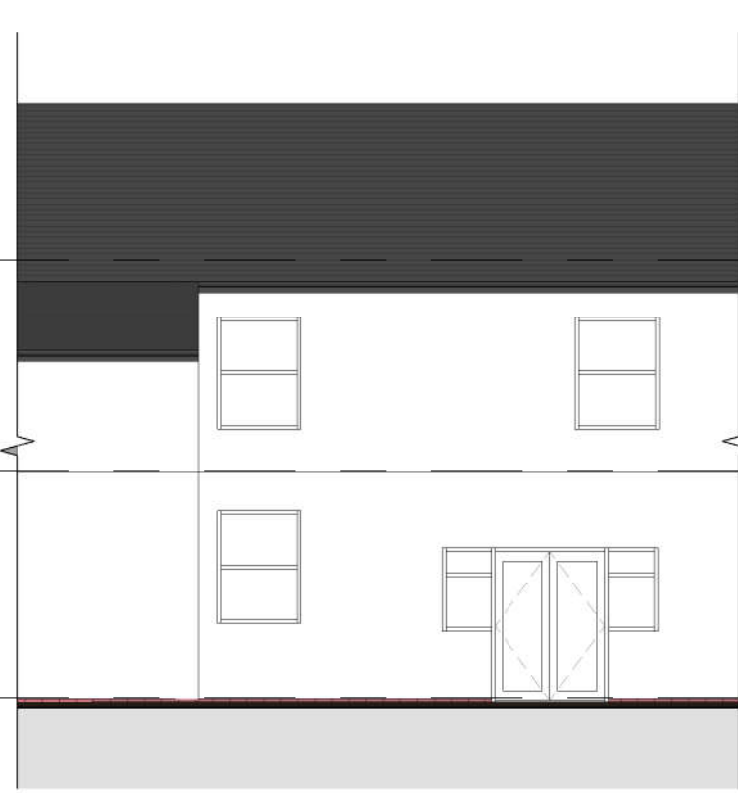


6 Rear - Existing
1 : 100

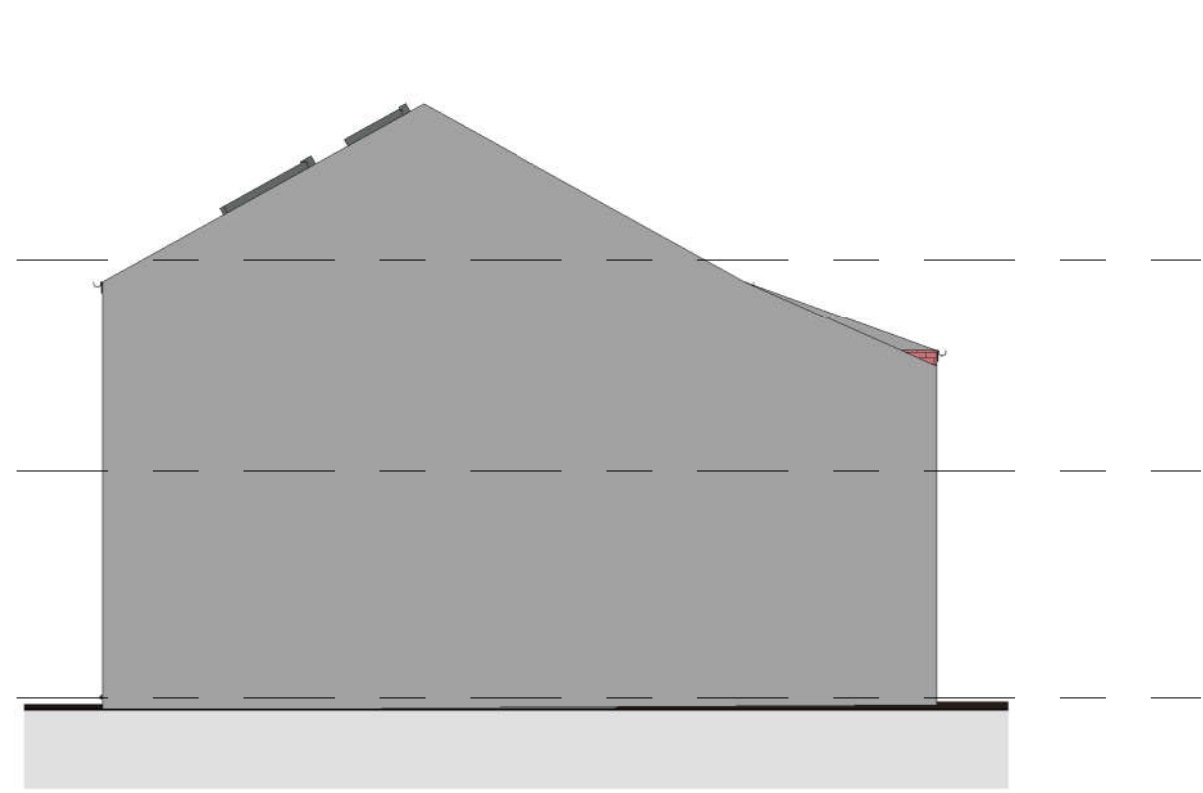


7 Right Side - Existing
1 : 100

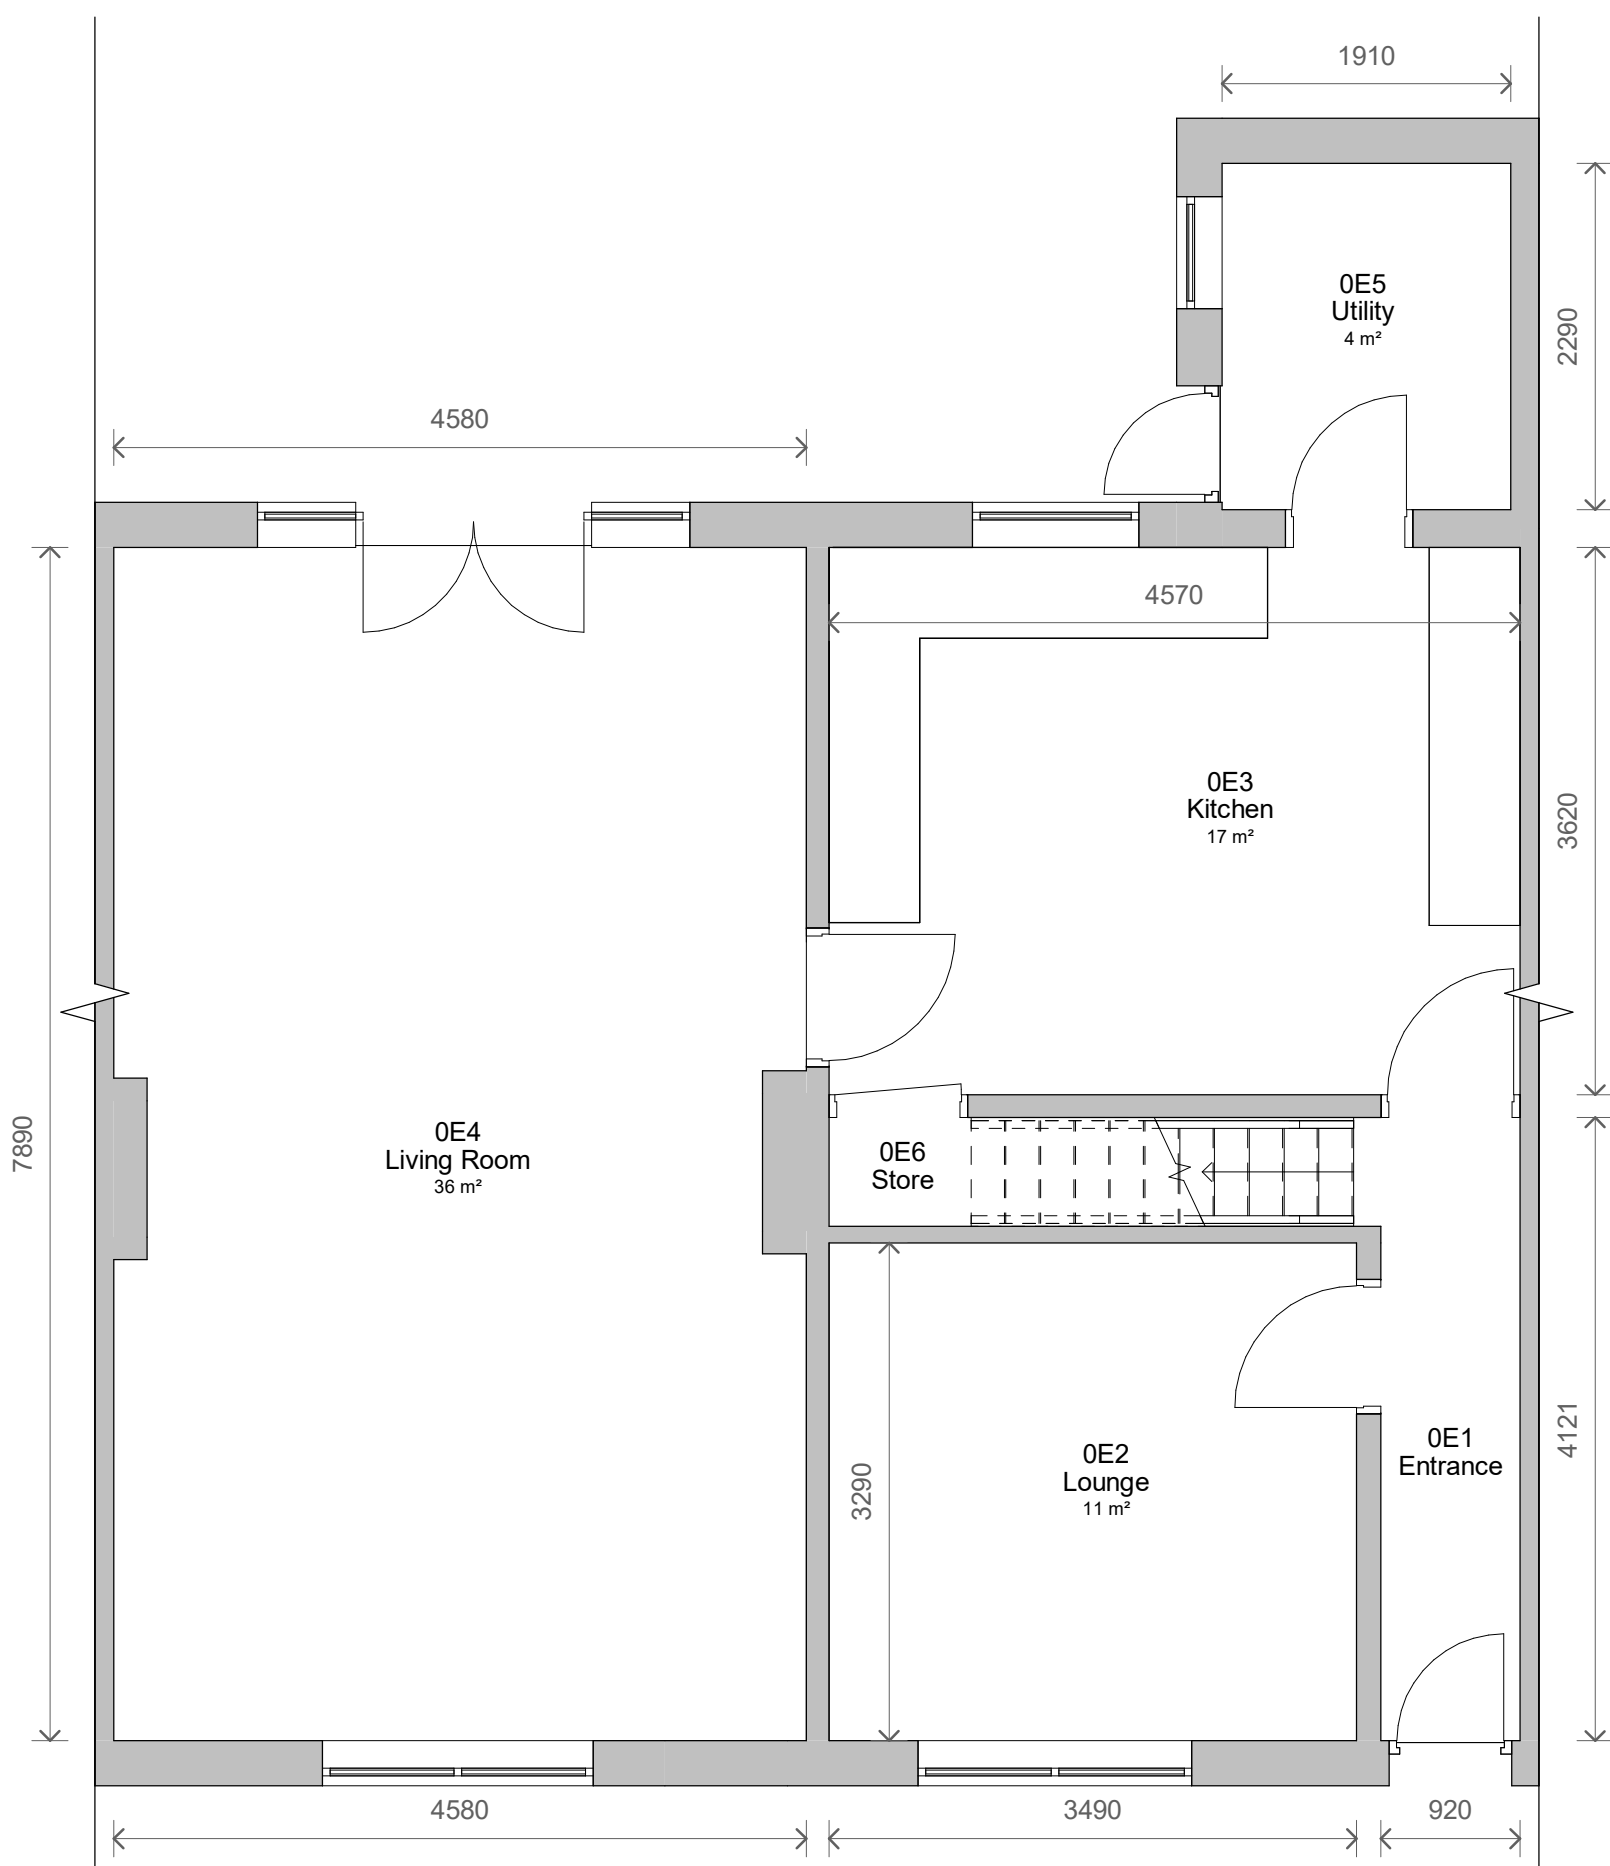


1 Level 0 - Existing
1 : 50

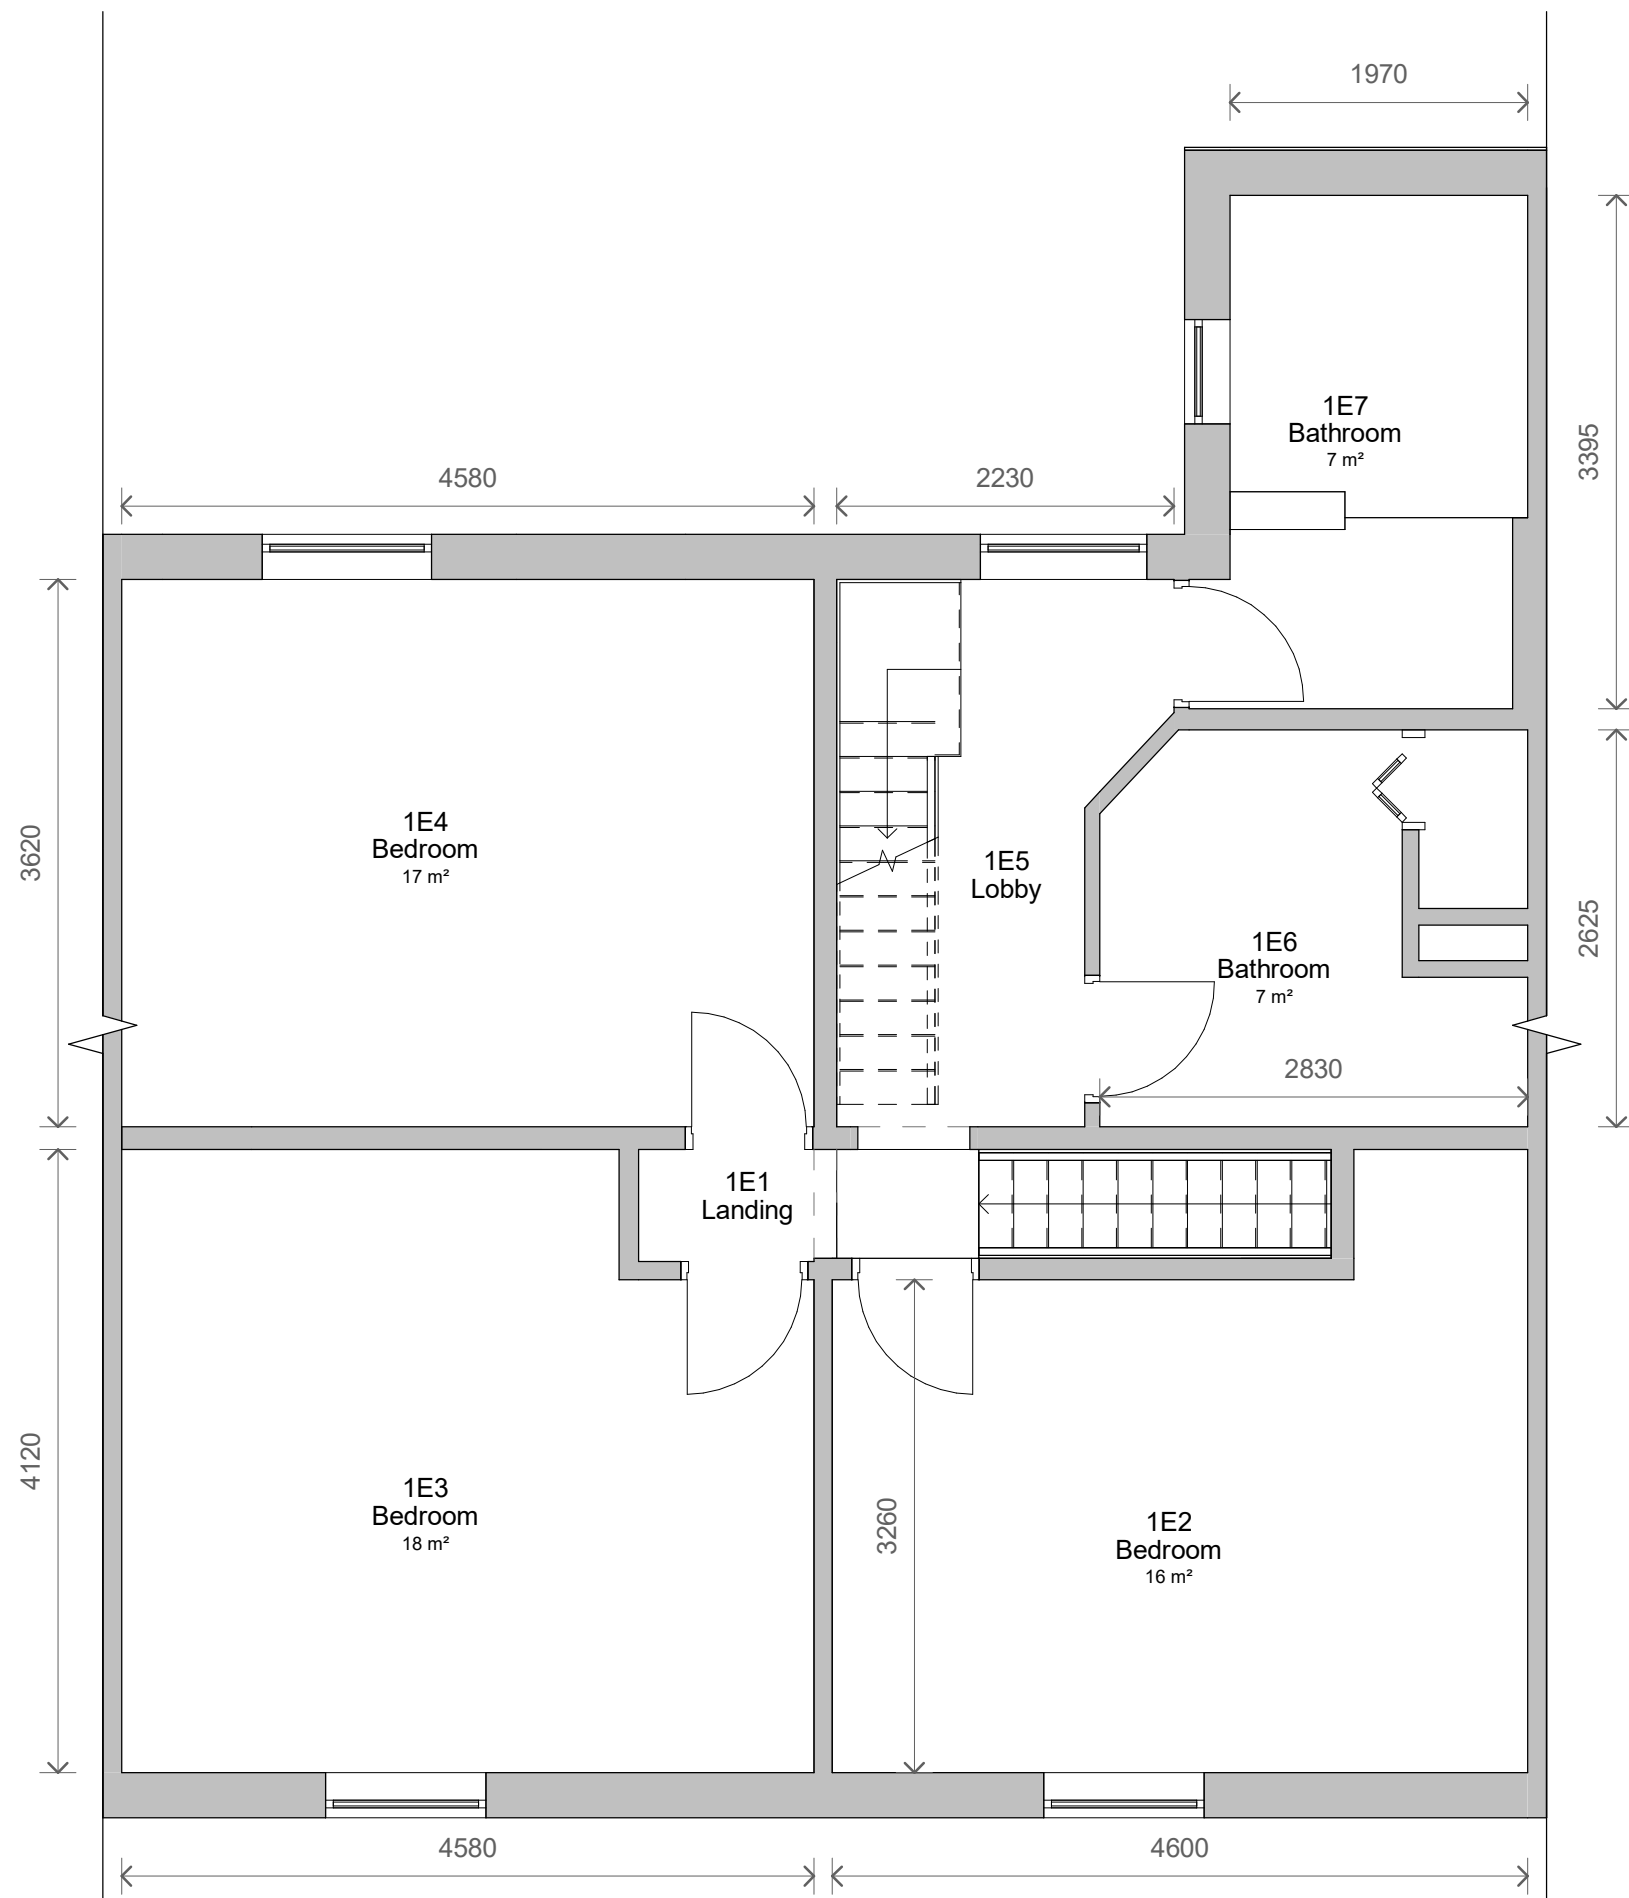

2 Level 1 - Existing
1 : 50

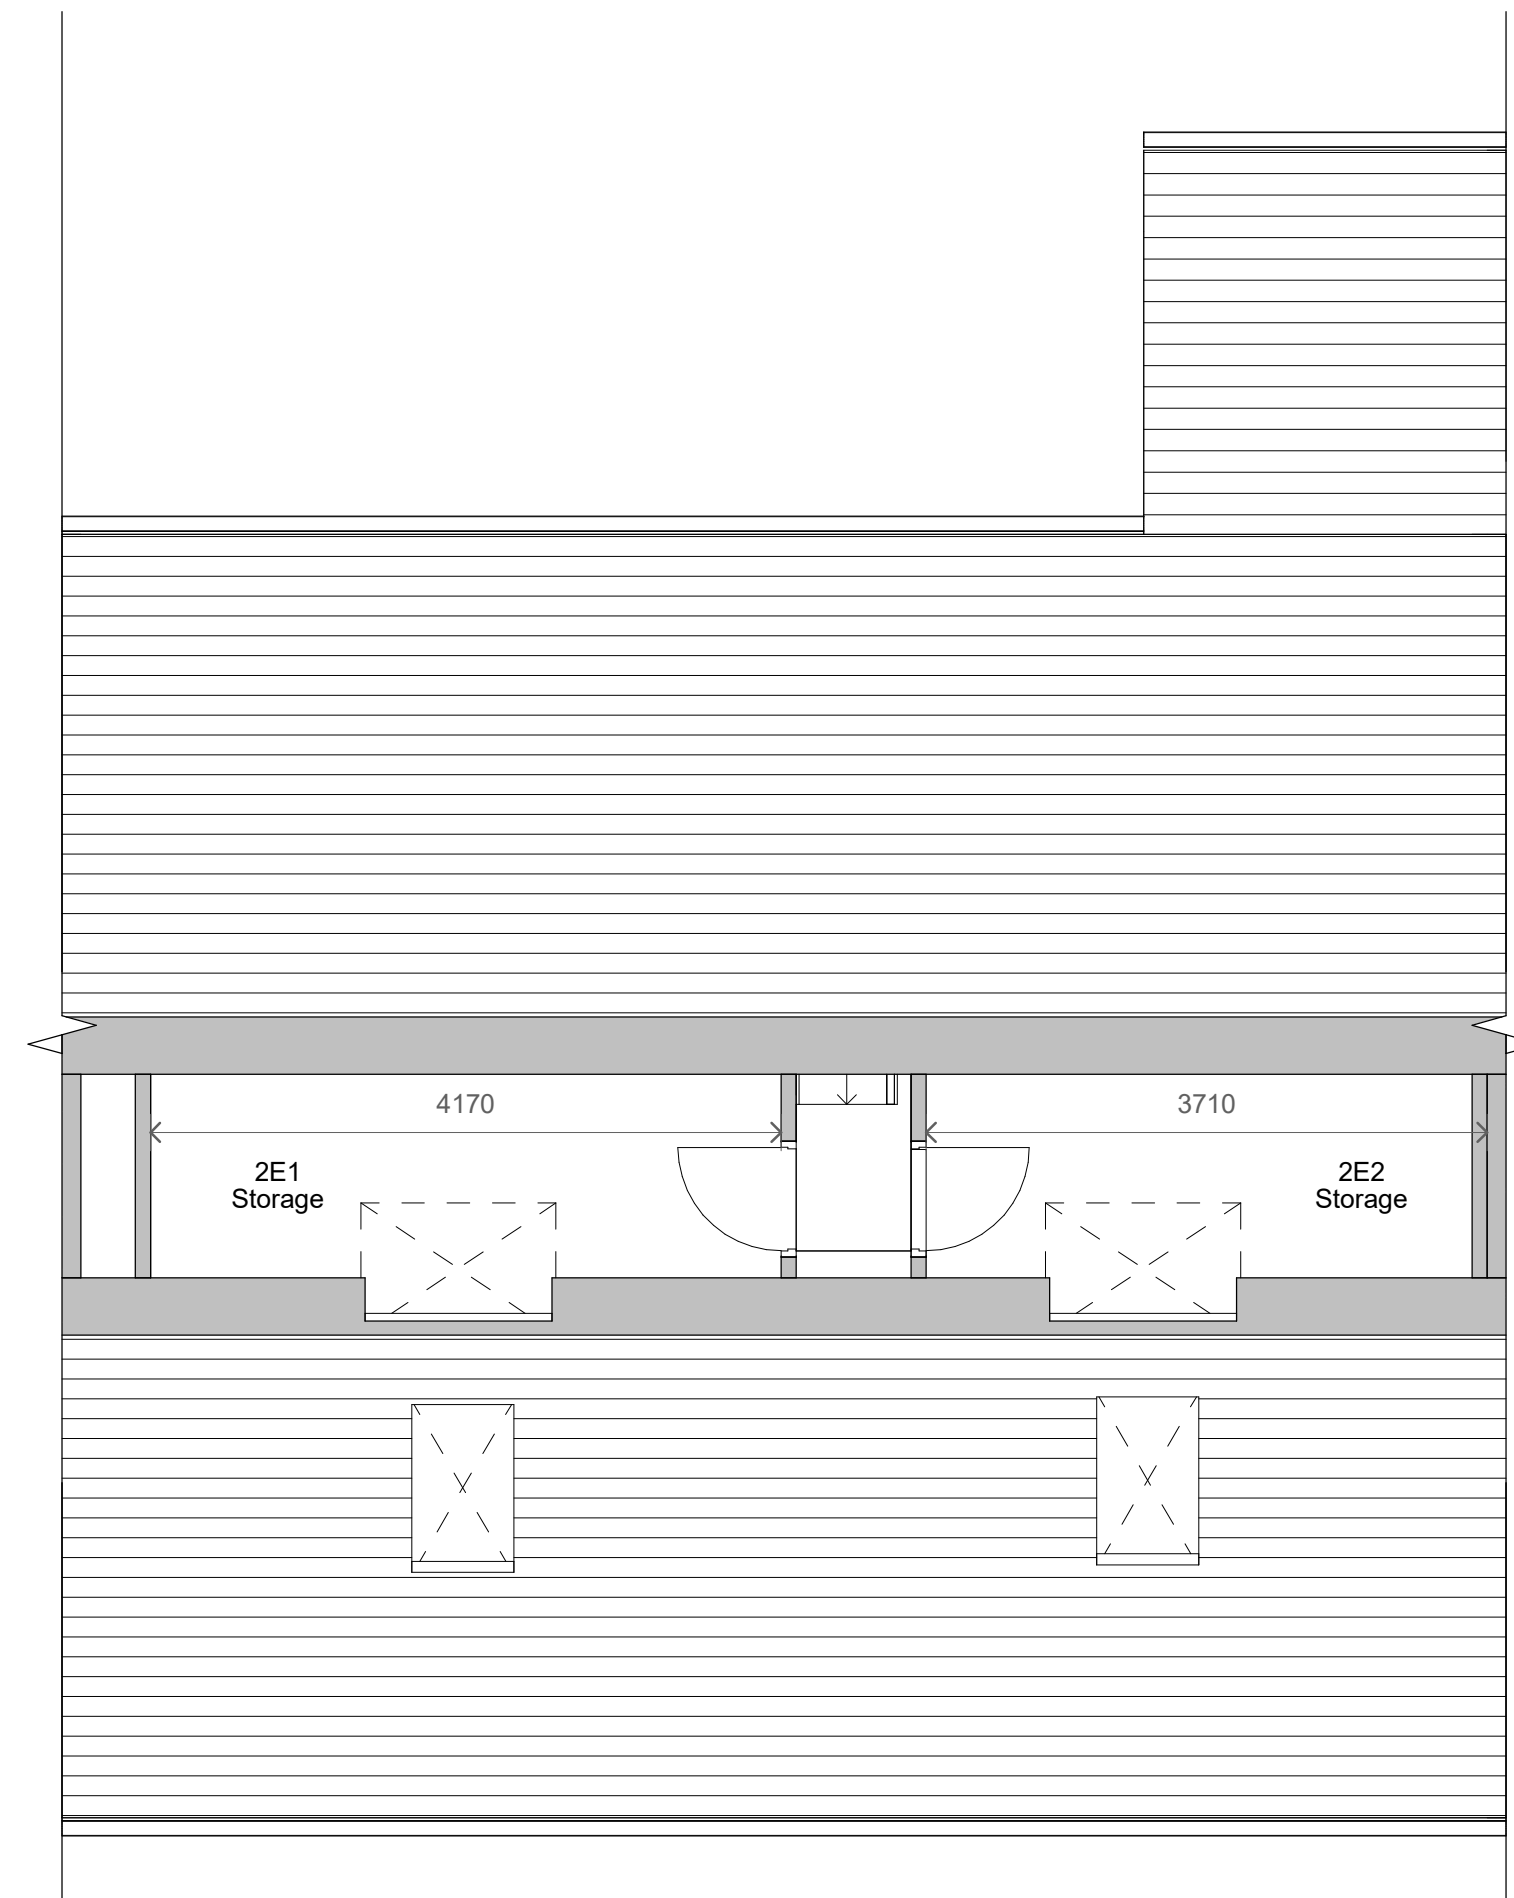

3 Level 2 / Roof - Existing
1 : 50

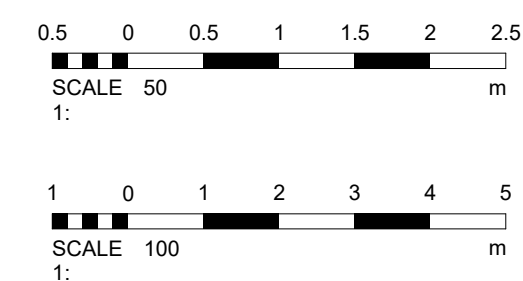

No.	Description	Date
PROJECT		
11 St. Margarets Road		
TITLE		
Existing Plans and Elevations		
CLIENT		
Joseph Bendikt		
STATUS		
DESIGN		
DRAWN BY	DATE	SCALE (@ A1)
TP	30/03/2023	As indicated
PROJECT NUMBER	DRAWING NUMBER	REV
GSS23037	002	
GOLD SKETCH		
www.goldsketch.co.uk info@goldsketch.co.uk 0161 792 9595		
NOTES		
THIS DRAWING IS NOT TO BE REPRODUCED WITHOUT WRITTEN CONSENT. DRAWING TO BE USED FOR THE EXISTING ONLY. COPIED OR REPRODUCED IN ANY MANNER WITHOUT THE WRITTEN CONSENT OF GOLD SKETCH. ALL DIMENSIONS ARE IN METERS UNLESS OTHERWISE STATED.		